SHEET 2 OF 3

PARCEL MAP 37-116

IN THE UNINCORPORATED TERRITORY OF MONO COUNTY, CALIFORNIA

BEING A BOUNDARY LINE ADJUSTMENT OF A POR. OF THE S.W. 1/4, SEC. 26, T.4S., R.29E., M.D.B.&M. DESCRIBED IN DEEDS RECORDED IN BOOK 277 PAGES 572 & 573 & BOOK 321 PAGES 47 & 48 OF OFFICIAL RECORDS OF SAID COUNTY.

RECORD DATA

R-1 RECORD INFORMATION PER DEED RECORDED IN BOOK 277 PAGE 572 O.R.
R-2 RECORD INFORMATION PER DEED RECORDED IN BOOK 301 PAGE 47 O.R.
R-3 RECORD INFORMATION PER DEED RECORDED IN BOOK 288 PAGE 480 O.R.
R-4 RECORD INFORMATION PER DEED RECORDED IN BOOK 190 PAGE 626 O.R.
R-5 RECORD INFORMATION PER MAP RECORDED IN BOOK 4 PAGE 102
R-6 RECORD INFORMATION PER MAP RECORDED IN BOOK 2 OF PARCEL MAPS PAGE 7
R-7 RECORD INFORMATION PER MAP RECORDED IN BOOK 6 PAGE 34
R-8 RECORD INFORMATION PER CAL TRANS R/W MAPS 1X MNO 23 P.M. 15.1
R-9 RECORD INFORMATION PER DEED RECORDED IN BOOK 319 PAGE 536 O.R.
R-10 RECORD INFORMATION PER MAP RECORDED IN P.M.B. 2, PAGE 1
R-11 RECORD INFORMATION PER MAP RECORDED IN BOOK 1, PAGE 34
R-12 RECORD INFORMATION PER CORNER RECORD FILED 10-14-80

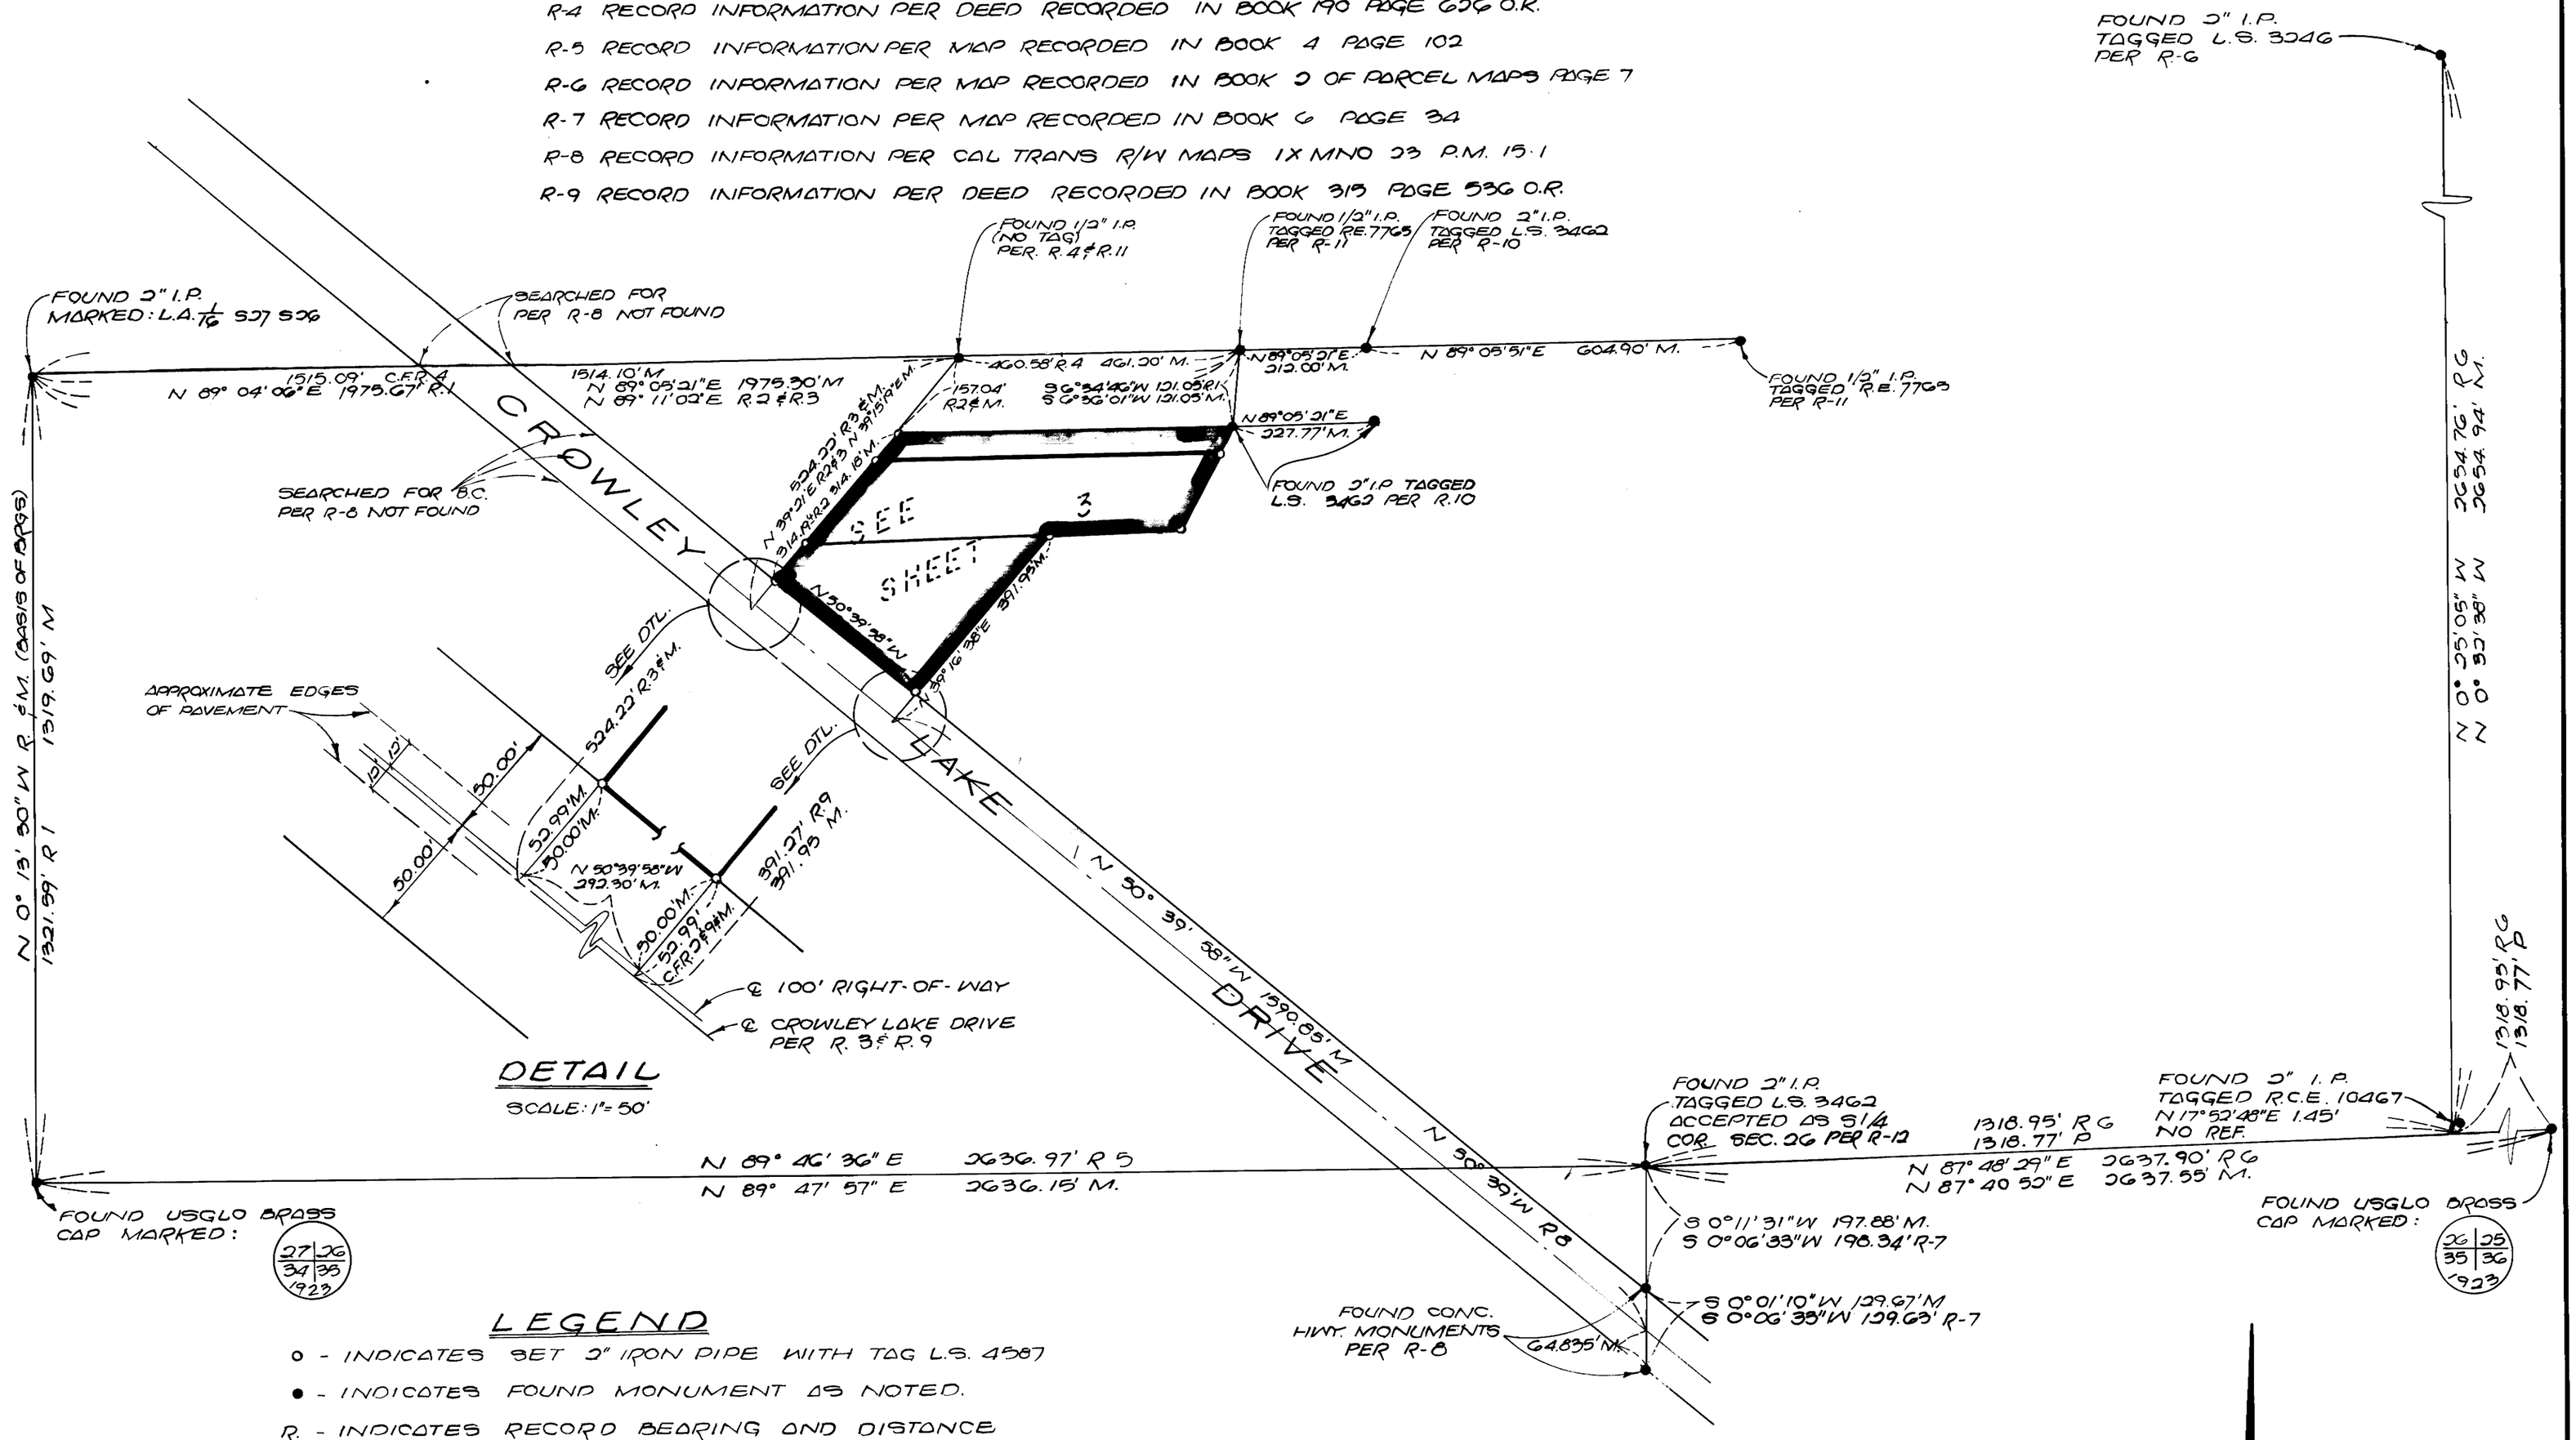

DETAIL

SCALE: 1" = 50'

LEGEND

o - INDICATES SET 2" IRON PIPE WITH TAG L.S. 4587
● - INDICATES FOUND MONUMENT AS NOTED.
R. - INDICATES RECORD BEARING AND DISTANCE
C.F.R. - INDICATES DISTANCE CALCULATED FROM RECORD INFORMATION.
P. - INDICATES PROPORTIONATE MEASUREMENT
M. - INDICATES MEASURED BEARING AND DISTANCE

BASIS OF BEARINGS

THE BASIS OF BEARINGS FOR THIS SURVEY IS THE WEST LINE OF THE S.W. 1/4 OF THE S.W. 1/4 OF SEC. 26, T.4S., R.29E., M.D.B.&M. SHOWN HEREON AS N.0°13'30"W. AS GIVEN ON DEED RECORDED IN BOOK 277, PAGE 572 OF OFFICIAL RECORDS OF MONO COUNTY.