# PARCEL MAP NO. 31-43

SHEET 2 OF 5

## A DIVISION OF A PORTION OF SEC 24 & THE NW 1/4 OF SEC 25, T9N, R22E, MDB&M, MONO COUNTY, CALIFORNIA.

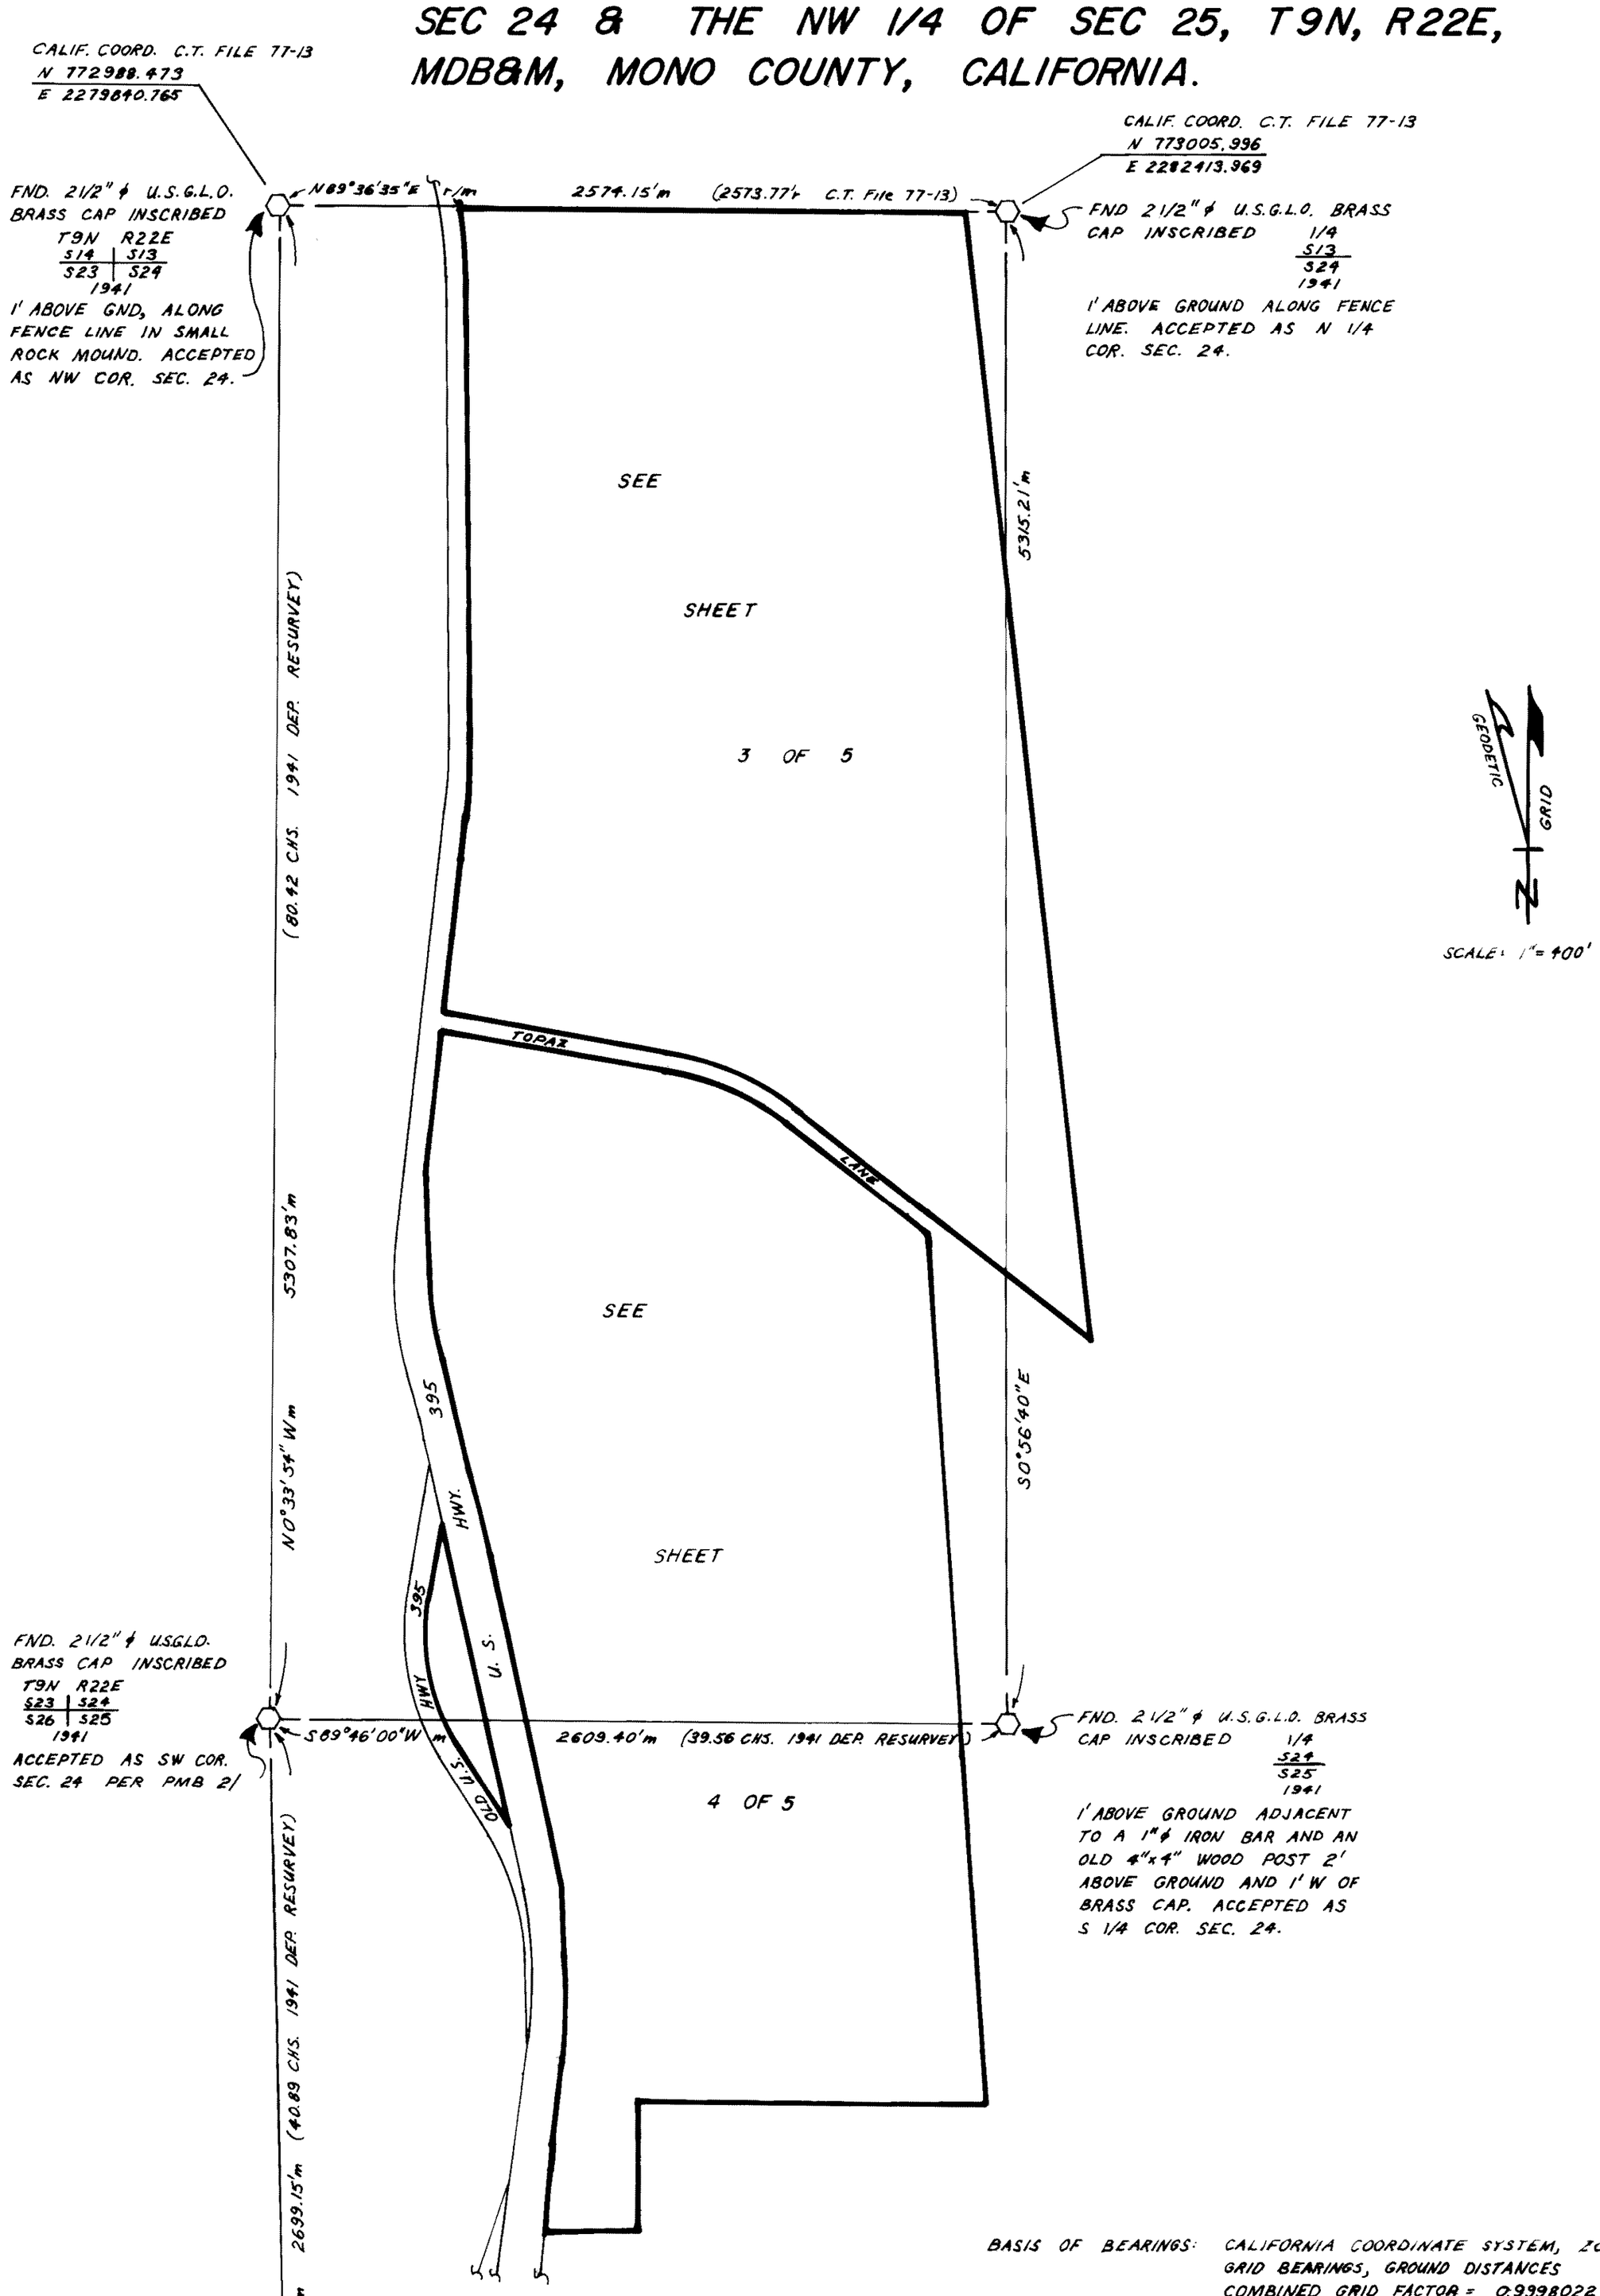


BASIS OF BEARINGS: CALIFORNIA COORDINATE SYSTEM, ZONE 3
GRID BEARINGS, GROUND DISTANCES
COMBINED GRID FACTOR = 0.9998022
MAP ANGLE @ NW COR. SEC. 24 = +0°35'59"
POINTS OF KNOWN COORDINATES PER CAL TRANS MONUMENTATION MAP FILE NO. 77-13.
GEODETIC AZIMUTH = GRID AZIMUTH + MAP ANGLE.
GROUND DISTANCE = GRID DISTANCE ÷ COMBINED GRID FACTOR.

Vol 3 P/M Page 35-A