PARCEL MAP NO. 34-33

IN THE COUNTY OF MONO, STATE OF CALIFORNIA

BEING A BOUNDARY LINE ADJUSTMENT BETWEEN PARCEL 3 OF PARCEL MAP 34-24 AS RECORDED IN VOLUME 2 OF PARCEL MAPS AT PAGE 76-1, AND PARCEL 1 OF MAP RECORDED IN VOLUME 6, PAGE 39 OF MAPS, AND A BOUNDARY LINE ADJUSTMENT BETWEEN PARCEL 1 OF PARCEL MAP 34-24 AND PARCEL 4 OF MAP RECORDED IN VOLUME 6, PAGE 94 OF MAPS. LOCATED IN THE NORTHWEST QUARTER OF SECTION 14, T.2.S., R.26 E., M.D.B. & M..

LEGEND

- EXTERIOR BOUNDARY
- ● INDICATES FOUND MONUMENT AS NOTED
- ◪ INDICATES FOUND LEAD & TACK TAGGED "LS4587" PER PMB 2/76-1
- ○ INDICATES SET 2" I.P. TAGGED "LS4587"
- ⊙ INDICATES SET LEAD & TACK TAGGED "LS4587"
- APPROX. ℄ 6' UNDERGROUND UTILITY ESMT. PER 226/528 O.R.
- APPROX. ℄ 6' UNDERGROUND UTILITY ESMT PER 226/526 O.R.
- (R.) RECORD INFORMATION PER PMB 2/76 UNLESS OTHERWISE NOTED
- (P.) PROPORTIONED MEASUREMENT FROM RECORD INFORMATION
- OLD PARCEL LINES TO BE VACATED UPON RECORDATION OF THIS MAP.

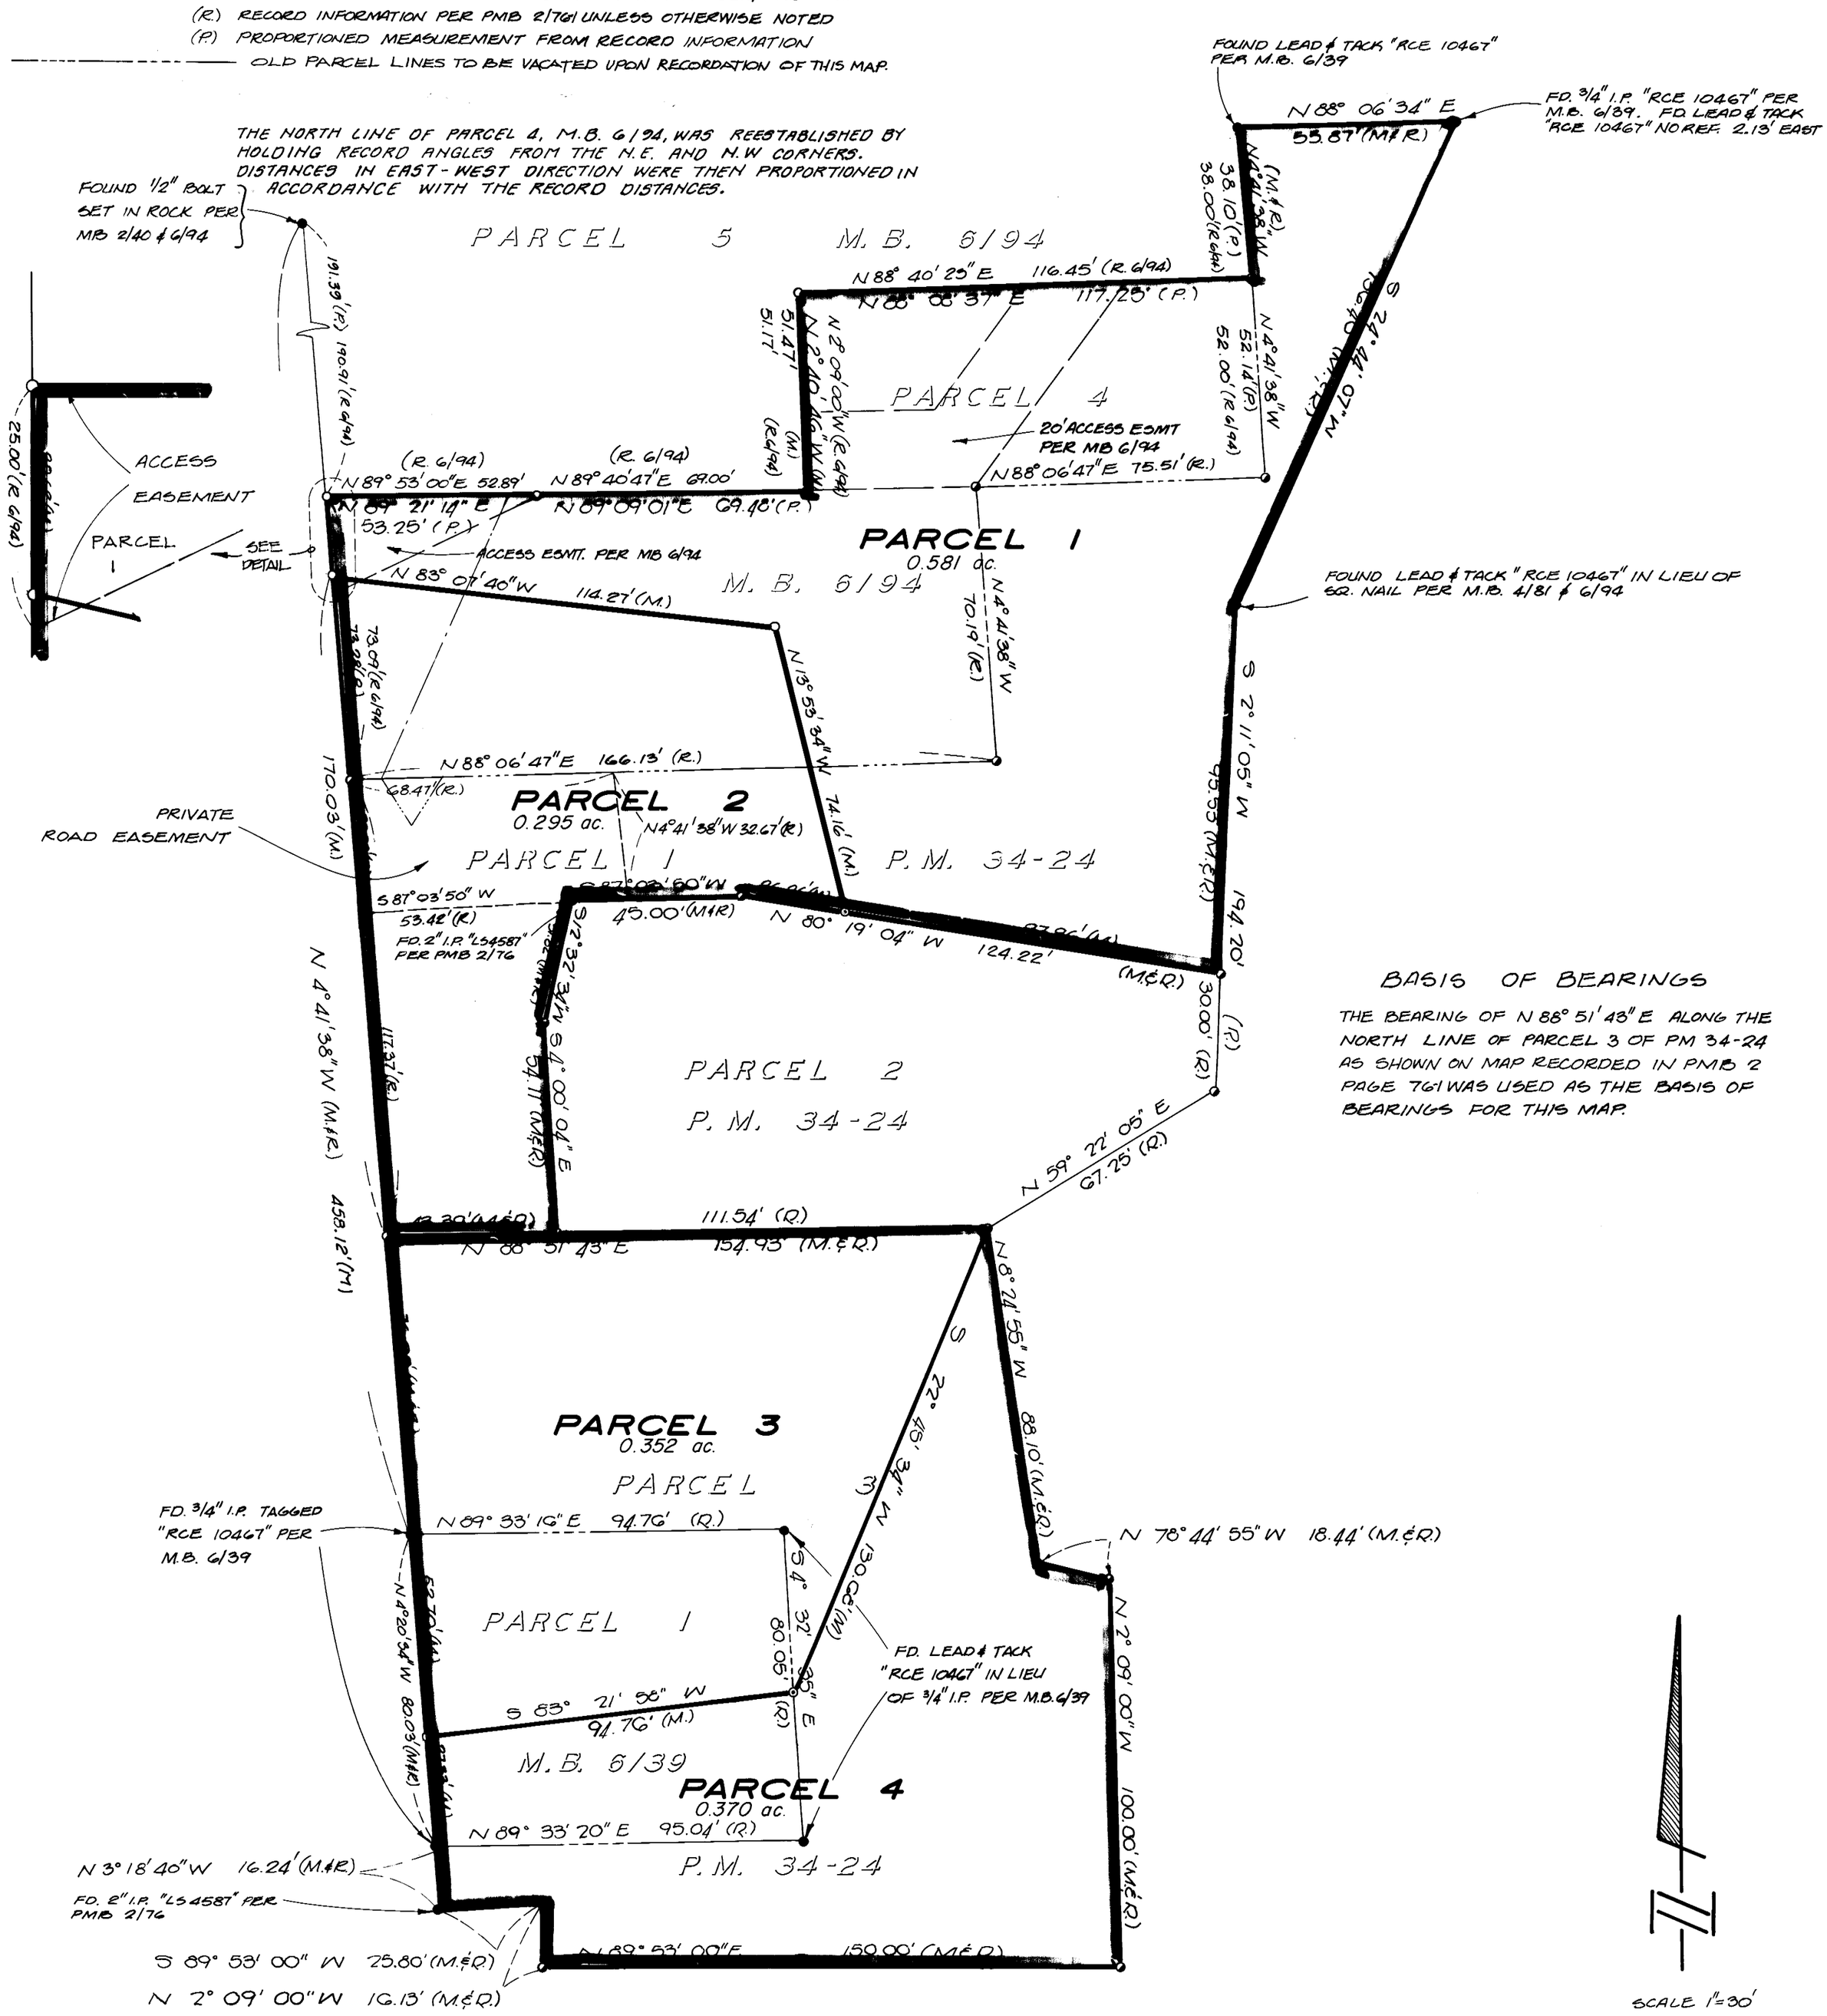

BASIS OF BEARINGS

THE BEARING OF N 88° 51' 43" E ALONG THE NORTH LINE OF PARCEL 3 OF PM 34-24 AS SHOWN ON MAP RECORDED IN PMB 2 PAGE 76-1 WAS USED AS THE BASIS OF BEARINGS FOR THIS MAP.