PARCEL MAP NO. 36-129

IN THE TOWN OF MAMMOTH LAKES
IN THE COUNTY OF MONO
STATE OF CALIFORNIA

BEING A SUBDIVISION OF A PORTION OF THE WEST 1/2 OF THE EAST 1/2 OF SECTION 35, T.3 S., R.27E., M.D.B. & M. DESCRIBED IN DEED RECORDED IN VOLUME 207 PAGES 445, 446, 447 AND 448 OF OFFICIAL RECORDS OF SAID COUNTY.

LEGEND

- ● FOUND MONUMENT AS NOTED
- ○ SET 2" I.P. TAGGED "LS 4587"
- M MEASURED
- P PROPORTIONED MEASUREMENT FROM RECORD INFORMATION

RECORD INFORMATION

- R1 PER BLM NOTES # 532-4 DATED JULY 17, 1967 BY NORMAN J. Mc DONALD.
- R2 PER BLM NOTES # 483-5 DATED JUNE 9, 1927 BY KARL SIEBECKER
- R3 PER BLM NOTES # 113-2 DATED AUG. 19, 1881 BY G.W. BAKER
- R4 PER MAP BOOK 6, PAGE 41
- R5 PER MAP BOOK 5, PAGE 127
- R6 PER R/S MB 1, PAGE 23

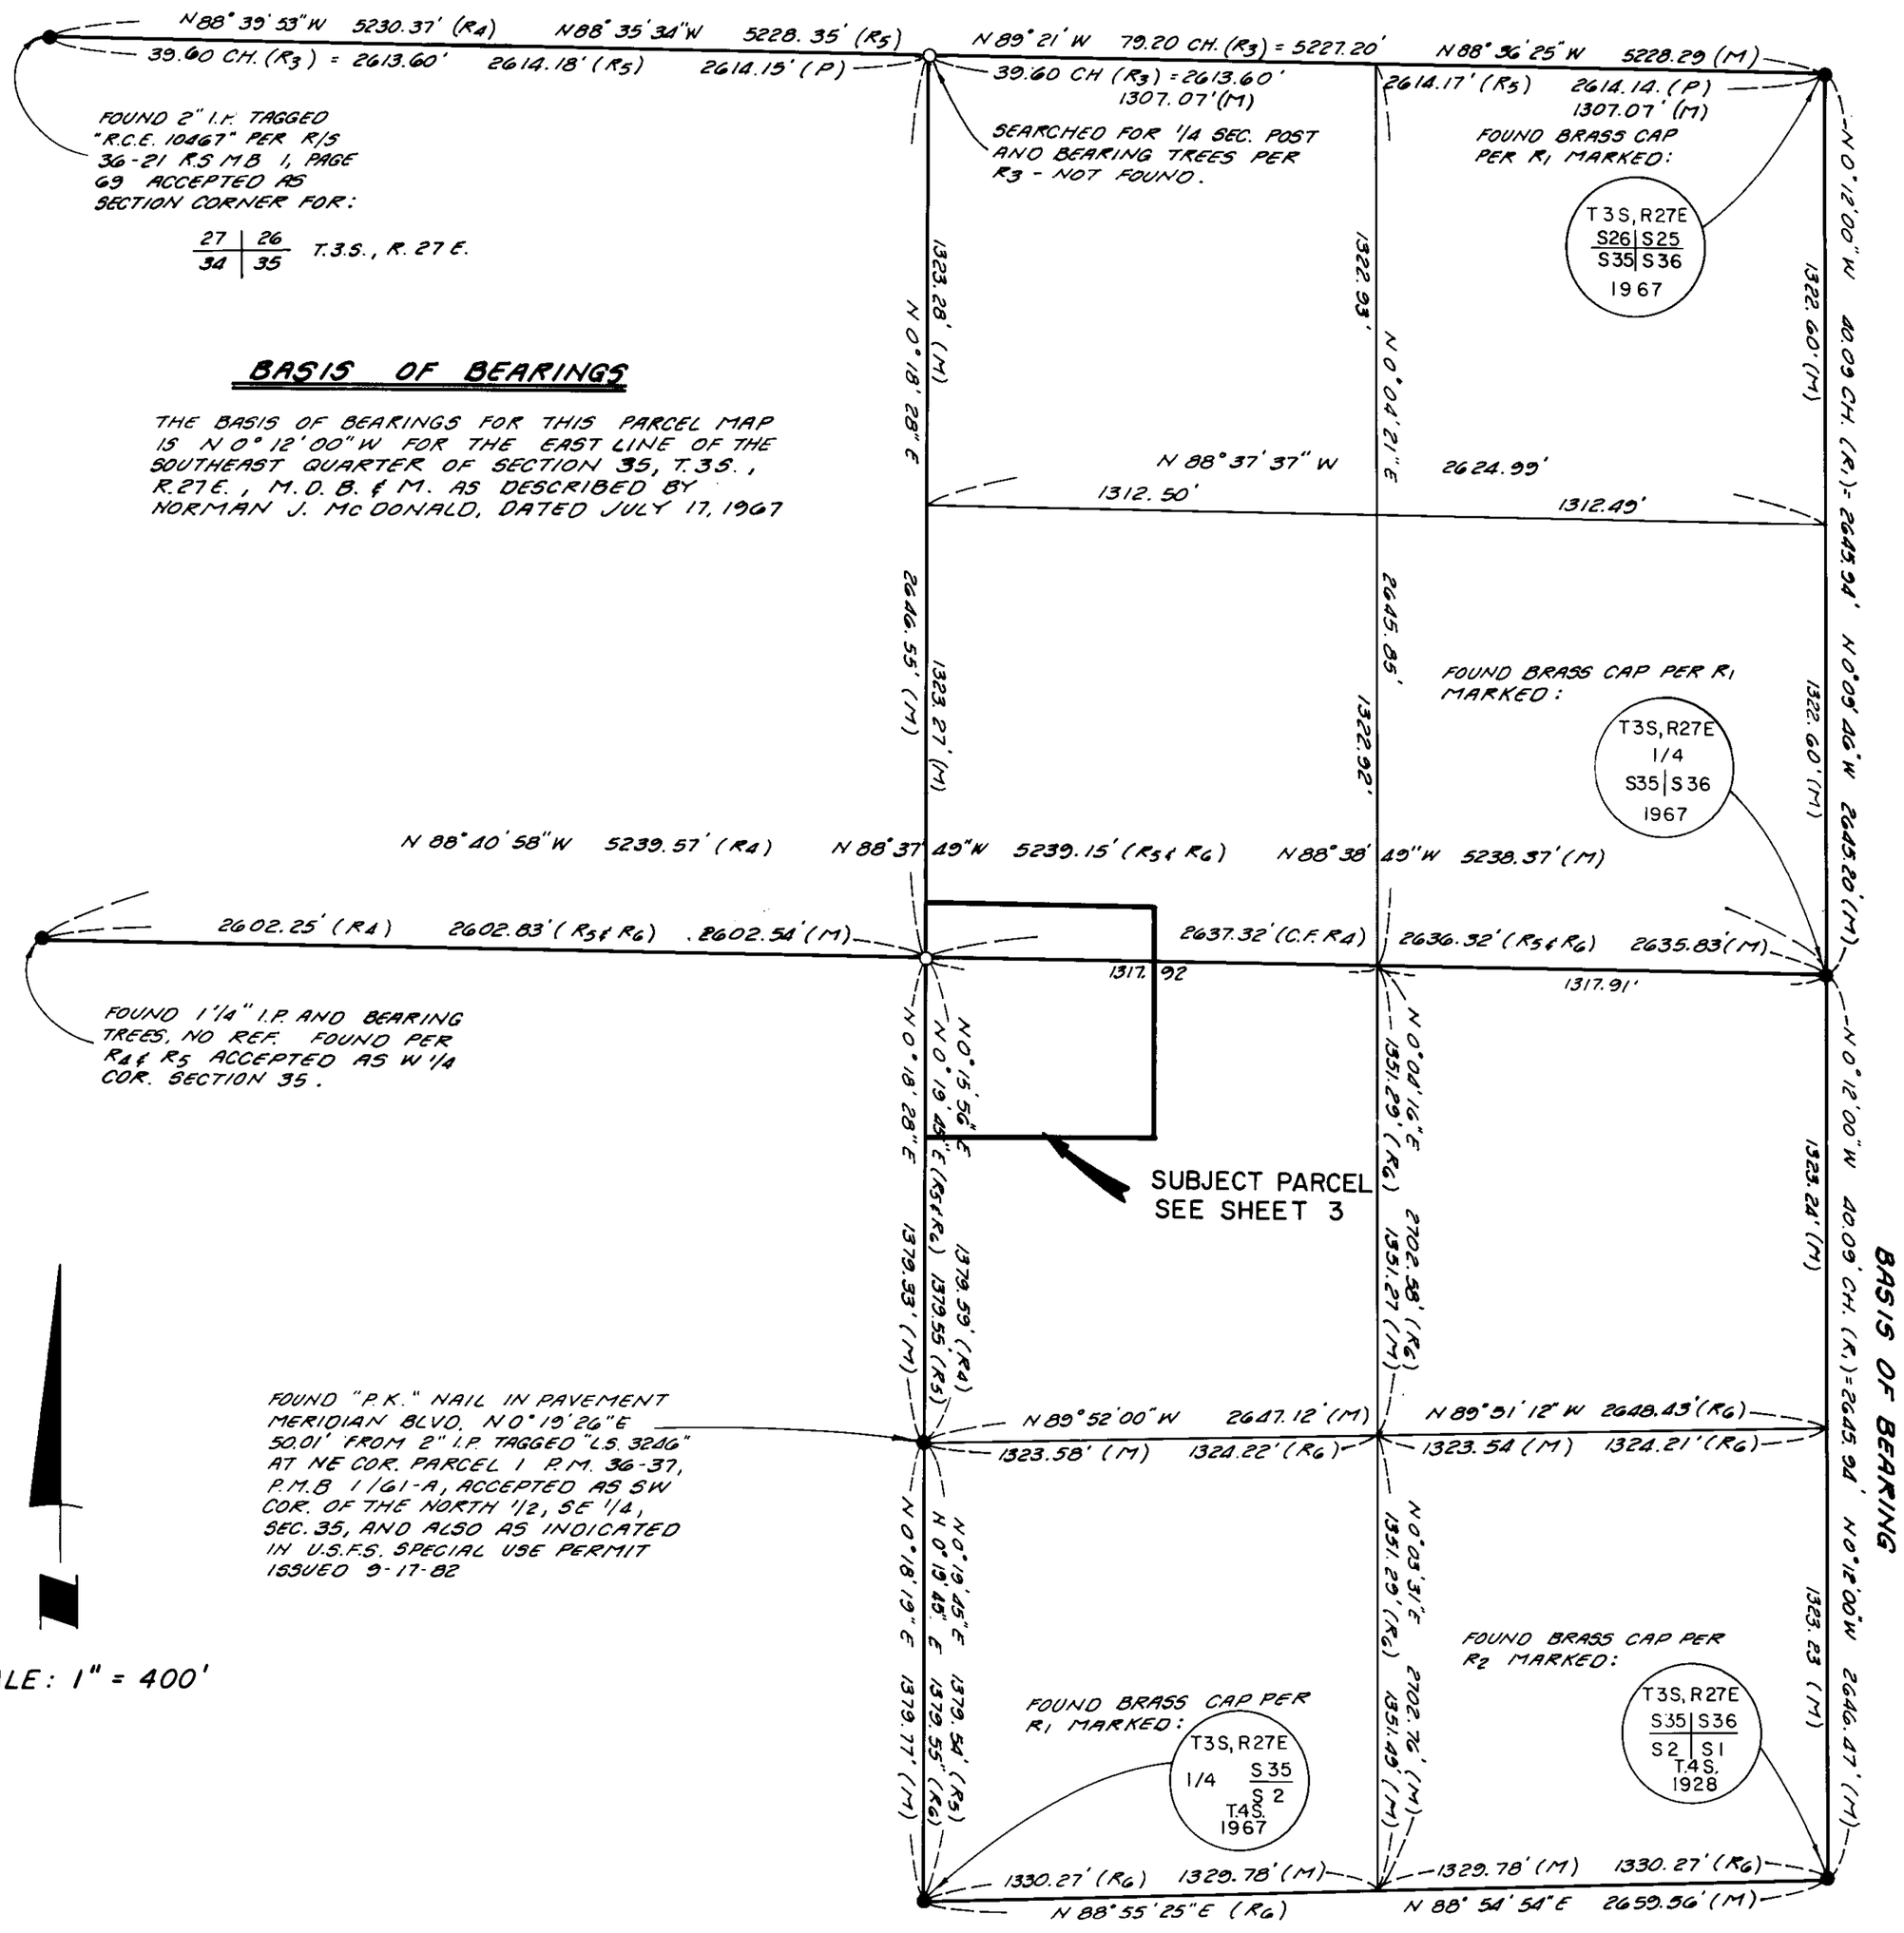

BOOK 3 OF Parcel Maps AT PAGE 38-A