PARCEL MAP NO. 32-37

A DIVISION OF A PORTION OF THE SW 1/4, SW 1/4, SEC 28, T5N, R25E, MDB&M, MONO COUNTY, CALIFORNIA.

NOTE: RSMB 1/4 WAS PREPARED IN 1972 AT THE REQUEST OF RICHARD L. POOL, COUNTY SURVEYOR, TO CORRECT VARIOUS MINOR DISCREPANCIES IN THE DEED DESCRIPTIONS FOR THE PARCELS IN THE BLOCK BORDERED BY EMIGRANT STREET, STOCK DRIVE, DAY LANE, AND SINCLAIR STREET. RSMB 1/4 WAS USED TO DETERMINE THE EXTERIOR BOUNDARIES OF THIS PARCEL.

LEGEND:

- ⊙ FOUND 1" DIAMETER STEEL PIN AND PUNCH MARK IN MONUMENT WELL. ACCEPTED PER RSMB 1/4.
- ⊘ FOUND 3/4" I.D.I.P. AND BOATSPIKE IN CONCRETE (NO REF)
- ● FOUND 1/2" DIAMETER REBAR AND TAG R.C.E. 7522 ADJACENT TO 12"X12" FENCE POST. ACCEPTED PER RSMB 1/4.
- ⊖ FOUND 5/8" DIAMETER REBAR AND TAG R.C.E. 30029 6" BELOW GRADE. ACCEPTED PER PMB 1/94.
- ⊗ SET TAG L.S. 5149 IN 12"X12" FENCE POST. FENCE POST ACCEPTED PER RSMB 1/4.
- ○ SET 1" I.D.I.P. AND TAG L.S. 5149.
- r BASED ON RECORD INFORMATION PER RSMB 1/4 UNLESS OTHERWISE NOTED.
- m BASED ON FIELD MEASUREMENTS.
- — — SNOW STORAGE EASEMENT-OFFER OF DEDICATION.

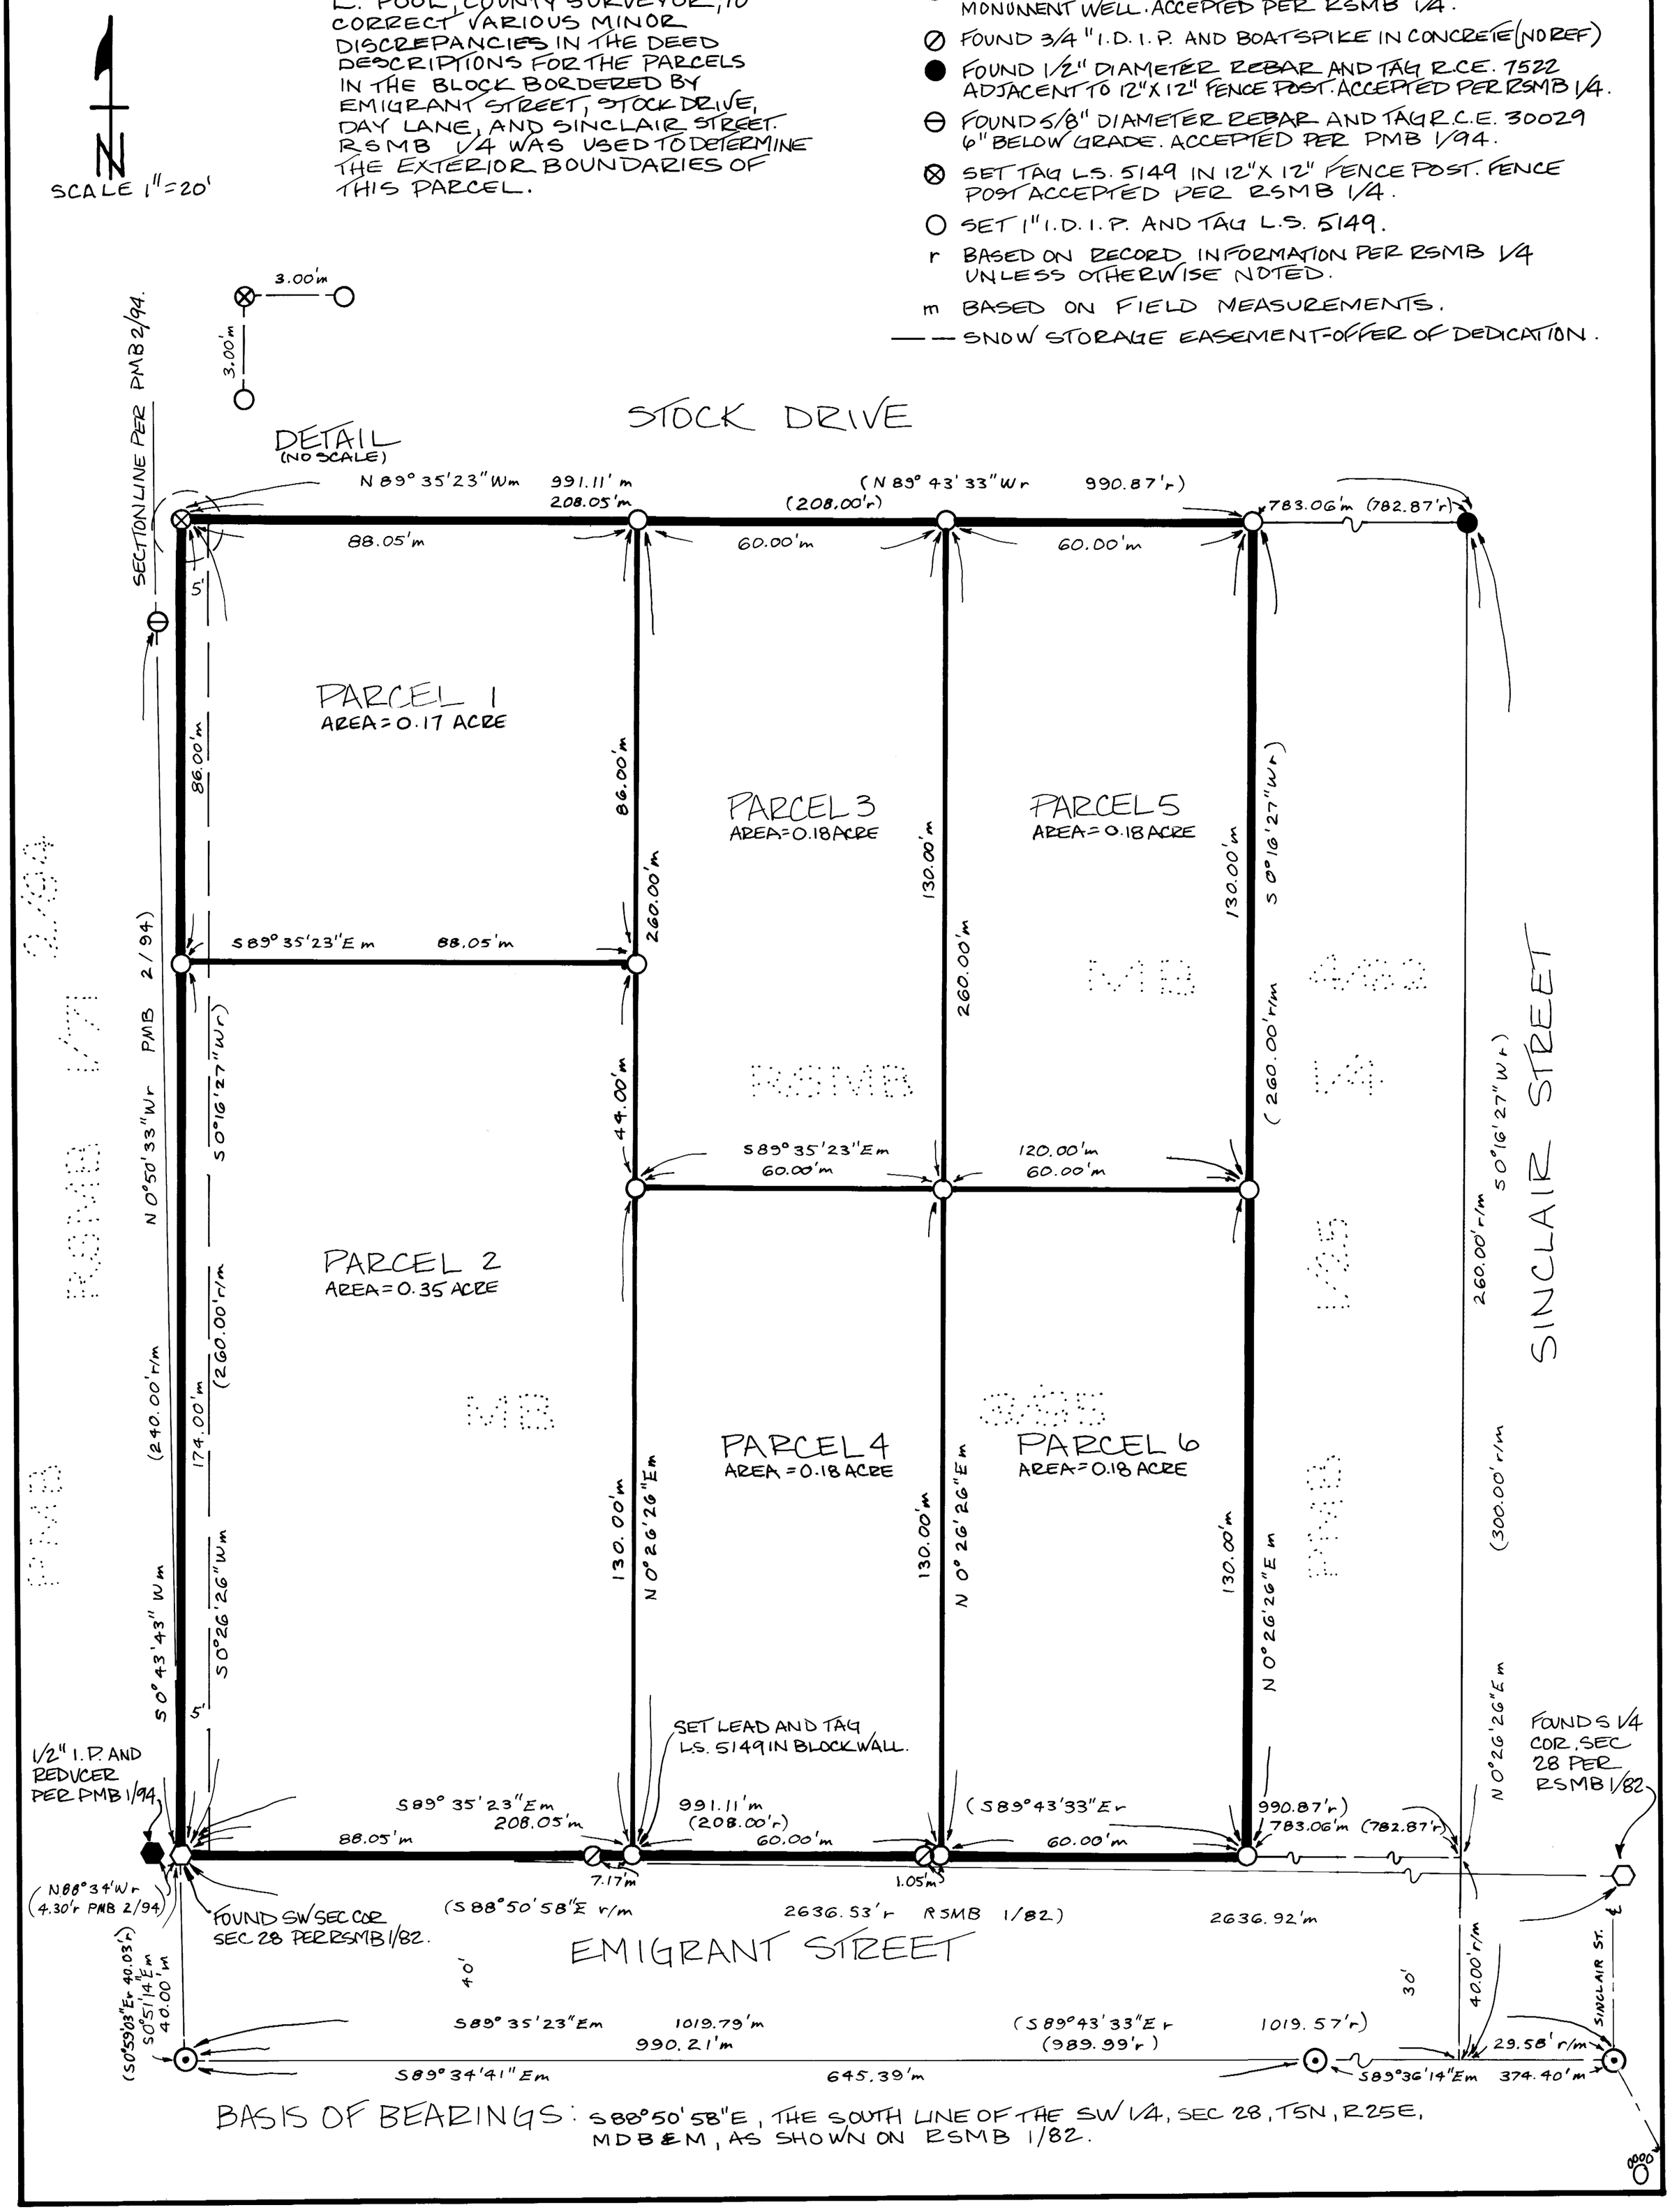

BASIS OF BEARINGS: S 88°50'58"E, THE SOUTH LINE OF THE SW 1/4, SEC 28, T5N, R25E, MDB&M, AS SHOWN ON RSMB 1/82.

Parcel Map Vol 3 Page 39-A