PARCEL MAP NO. 37-129

A DIVISION OF PARCEL 3, PMB 2/37, IN THE SW 1/4, SW 1/4, SEC 28, T4S, R30E, MDB&M, MONO COUNTY, CALIFORNIA.

LEGEND:

- ● FOUND 1" I.D.I.P. AND TAG R.C.E. 27104.
- ○ SET 1" I.D.I.P. AND TAG R.C.E. 27104.
- ⊙ SET LEAD AND TAG R.C.E. 27104 IN ROCK OUTCROP. (TAG 4" BELOW GRADE)
- ⊖ SET LEAD AND TAG R.C.E. 27104 IN ROCK OUTCROP.
- r BASED ON RECORD INFORMATION PER PMB 2/37.
- m BASED ON FIELD MEASUREMENTS.
- —·— TEMPORARY 50' RADIUS CUL-DE-SAC OFFER OF DEDICATION.
- — — EXISTING 40' WIDE EASEMENT FOR ROADWAY PURPOSES PER PMB 2/37.
- -------- SNOW STORAGE EASEMENT - OFFER OF DEDICATION.
- —·—·— SCE & CONTEL UNDERGROUND UTILITY EASEMENT (PER OR 154/106)

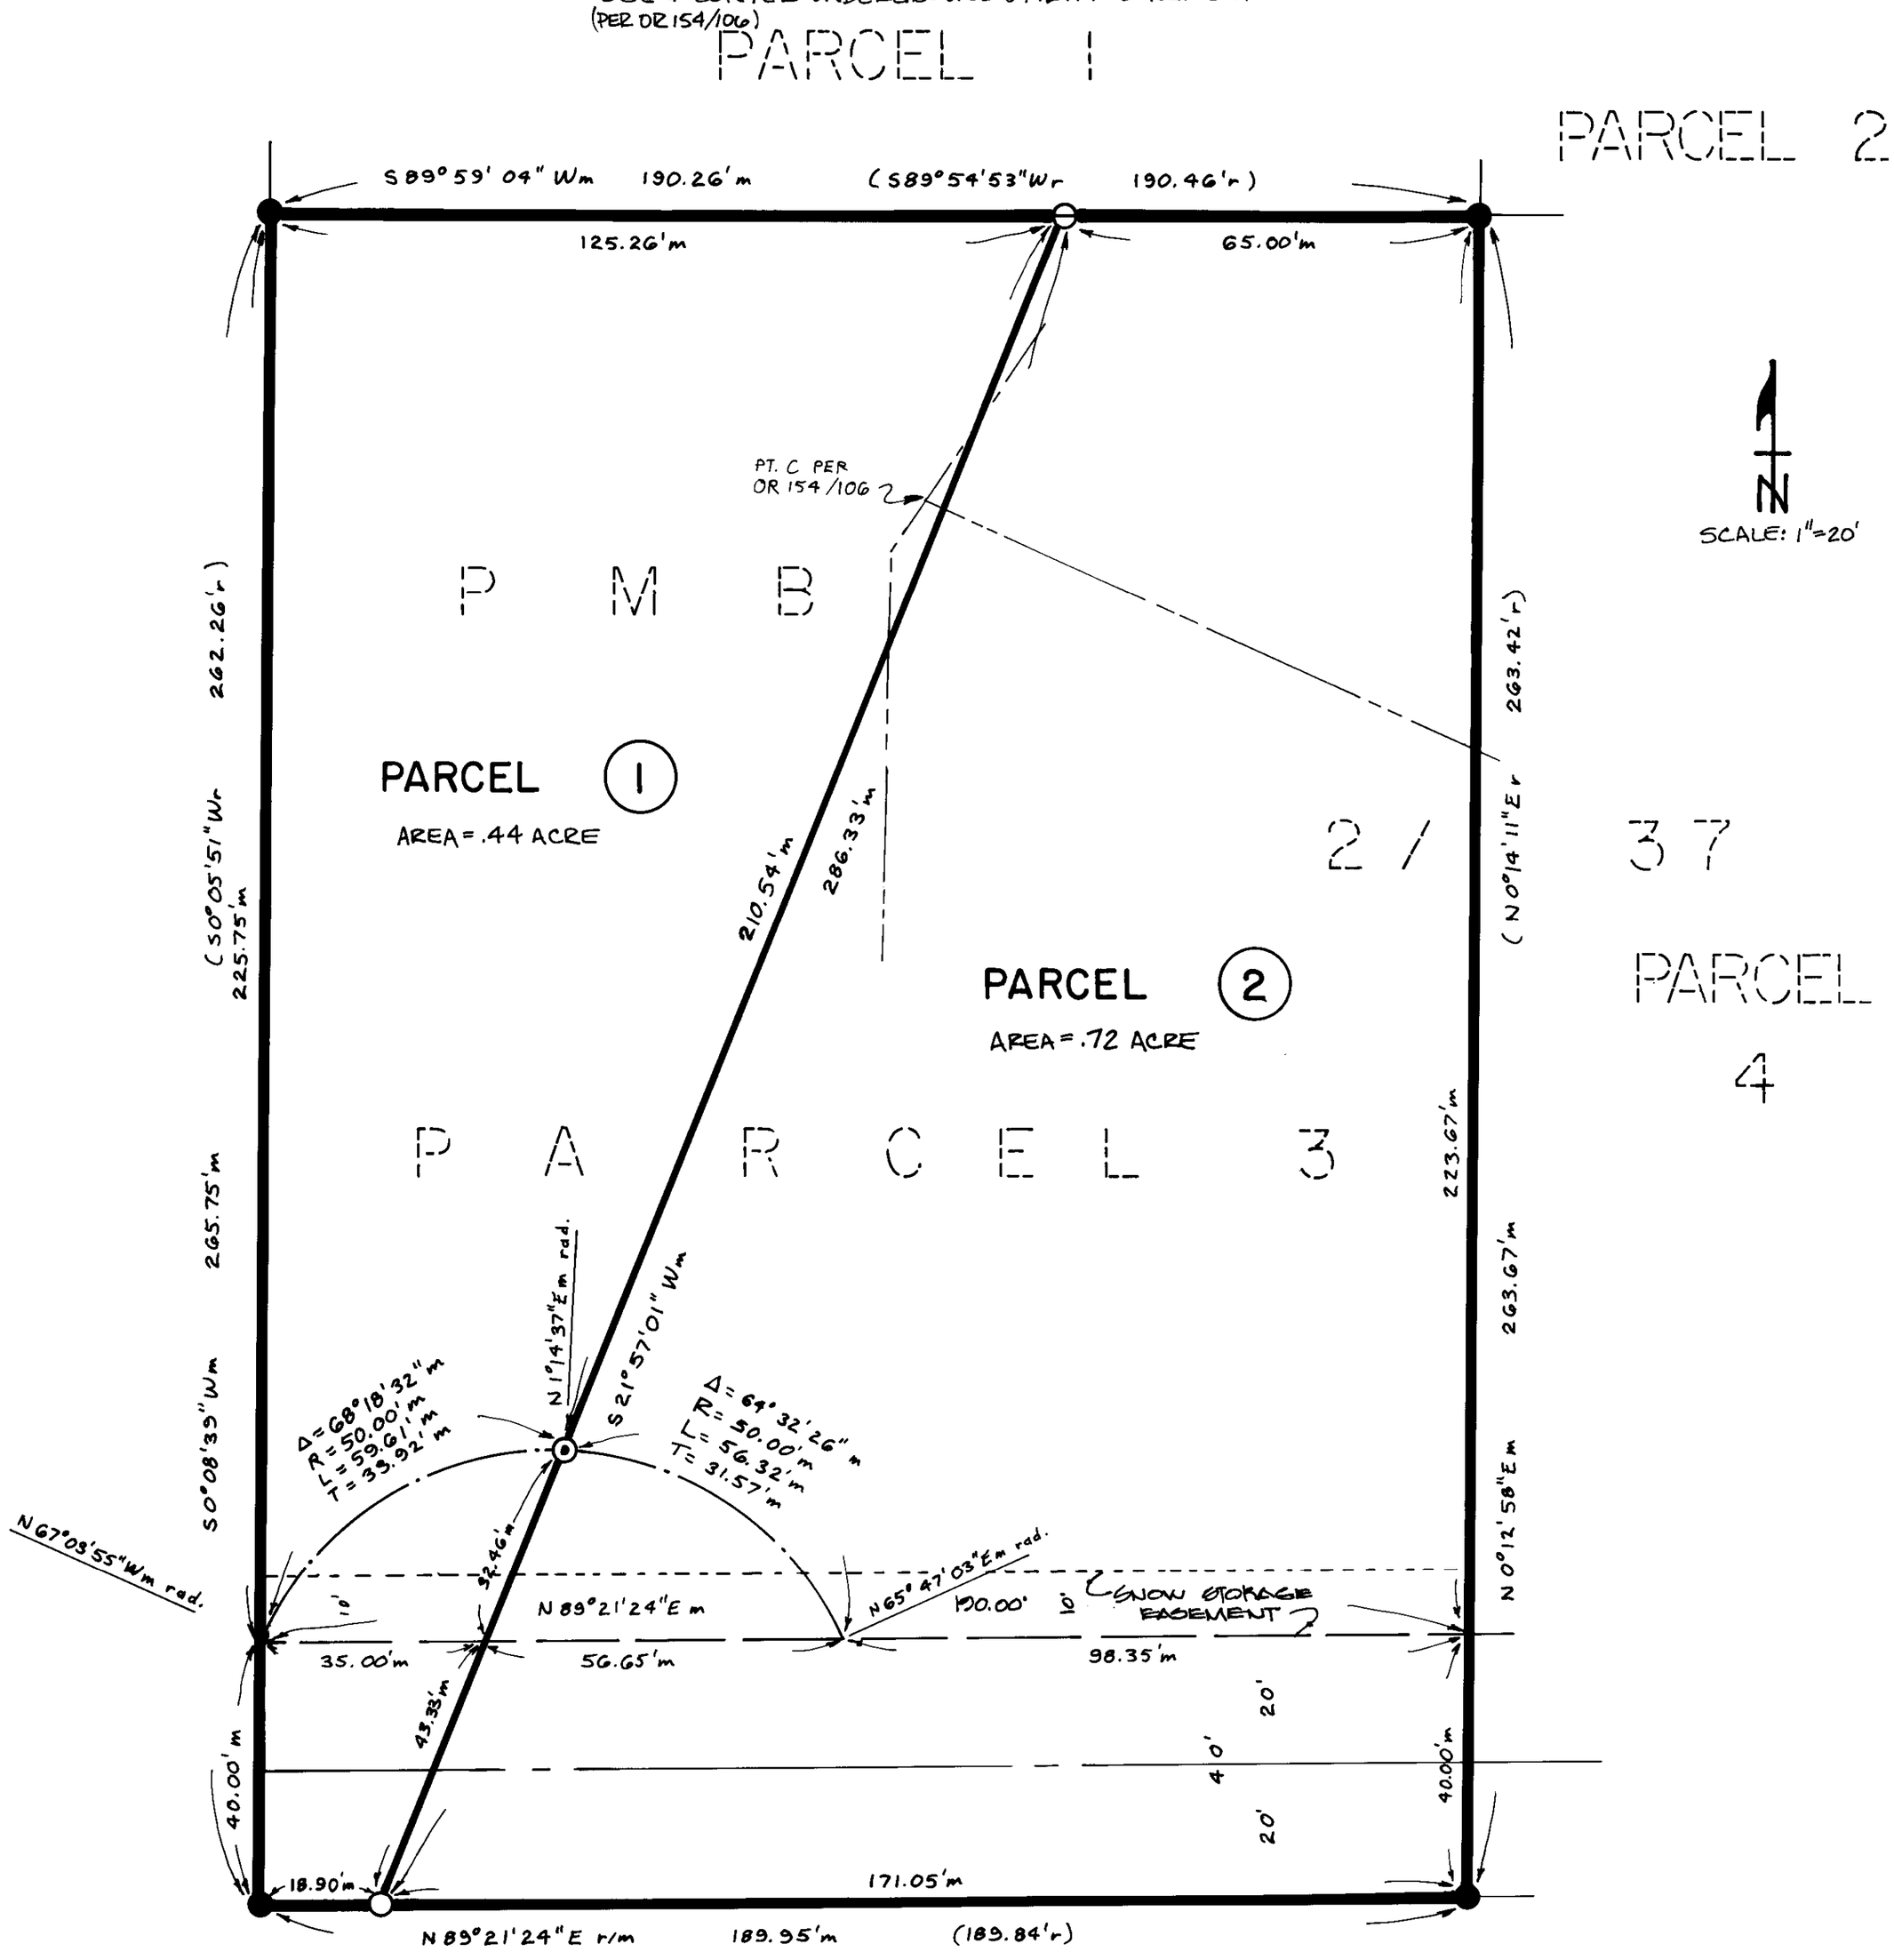

BASIS OF BEARINGS: N 89°21'24" E, THE SOUTH LINE OF PARCEL 3 PER PMB 2/37.

1 of 1 T/M, P.S.A