BASIS OF BEARING

THE BASIS OF BEARING FOR THIS PARCEL MAP IS N 89° 20' 19" W, BEING THE NORTH LINE OF PARCEL 1, ALSO BEING THE NORTH LINE OF MAMMOTH KNOLLS AS RECORDED IN BOOK 6 OF MAPS, AT PAGE 84-84D, IN THE OFFICE OF THE COUNTY RECORDER OF MONO COUNTY

LEGEND

●	FOUND MONUMENT AS NOTED
○	SET 2" IRON PIPE TAGGED "L.S. 4587"
M	MEASURED
R	RECORD INFORMATION PER MAP BOOK 6, PAGES 84-84D.
P	PROPORTIONED

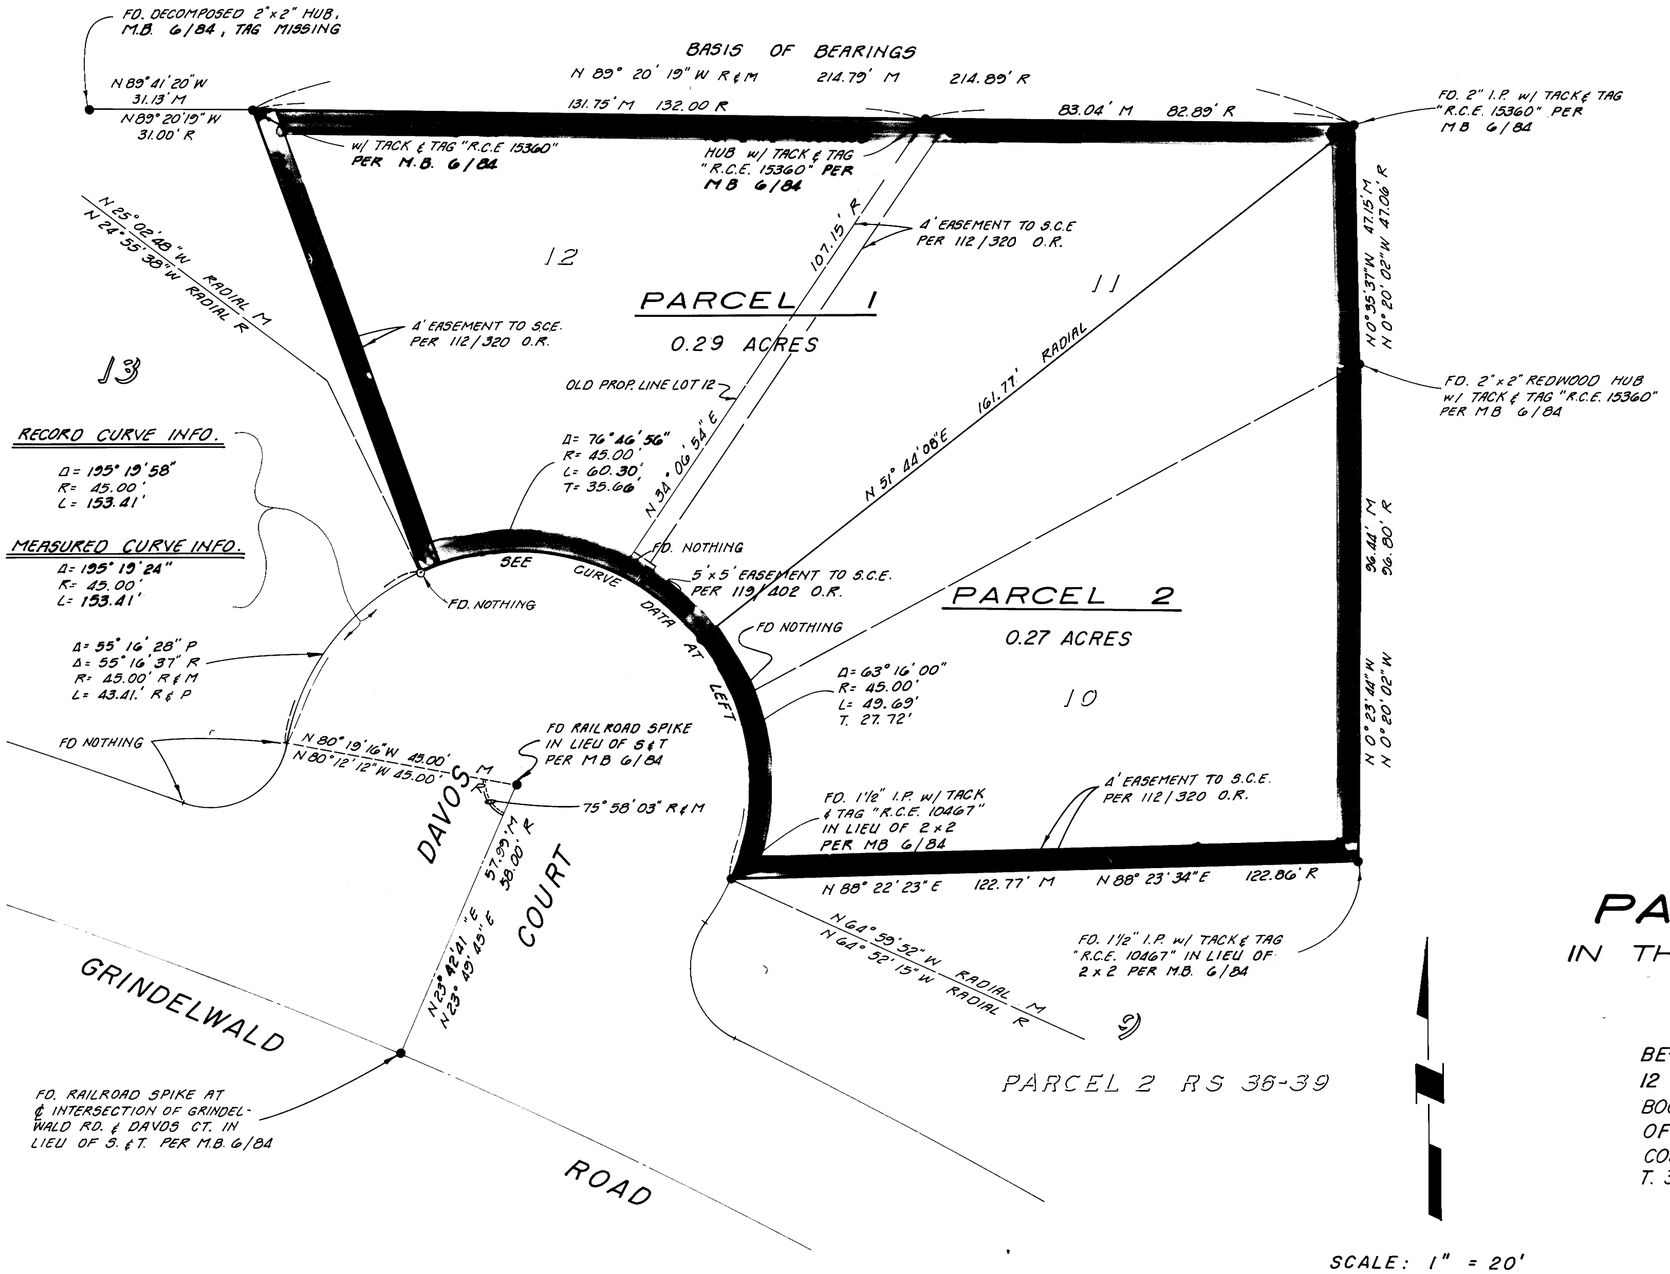

PARCEL MAP 36-131

IN THE TOWN OF MAMMOTH LAKES
COUNTY OF MONO
STATE OF CALIFORNIA

BEING A RESUBDIVISION OF LOTS 10, 11 AND 12 OF MAMMOTH KNOLLS AS RECORDED IN BOOK 6 OF MAPS AT PAGE 84-84D, IN THE OFFICE OF THE COUNTY RECORDER OF MONO COUNTY. LOCATED IN THE SW 1/4, SEC. 27, T. 3 S., R. 27 E., M.D.B. & M.

SCALE: 1" = 20'