PARCEL MAP NO. 36-130

IN THE TOWN OF MAMMOTH LAKES, COUNTY OF MONO, STATE OF CALIFORNIA

BEING A SUBDIVISION OF PARCEL 1 OF PARCEL MAP NO. 36-19 AS RECORDED IN BOOK 1 OF PARCEL MAPS AT PAGE 10 IN THE OFFICE OF THE COUNTY RECORDER OF SAID COUNTY, LOCATED IN NW 1/4, SEC. 35, T. 3 S., R. 27 E., M.D.B. & M.

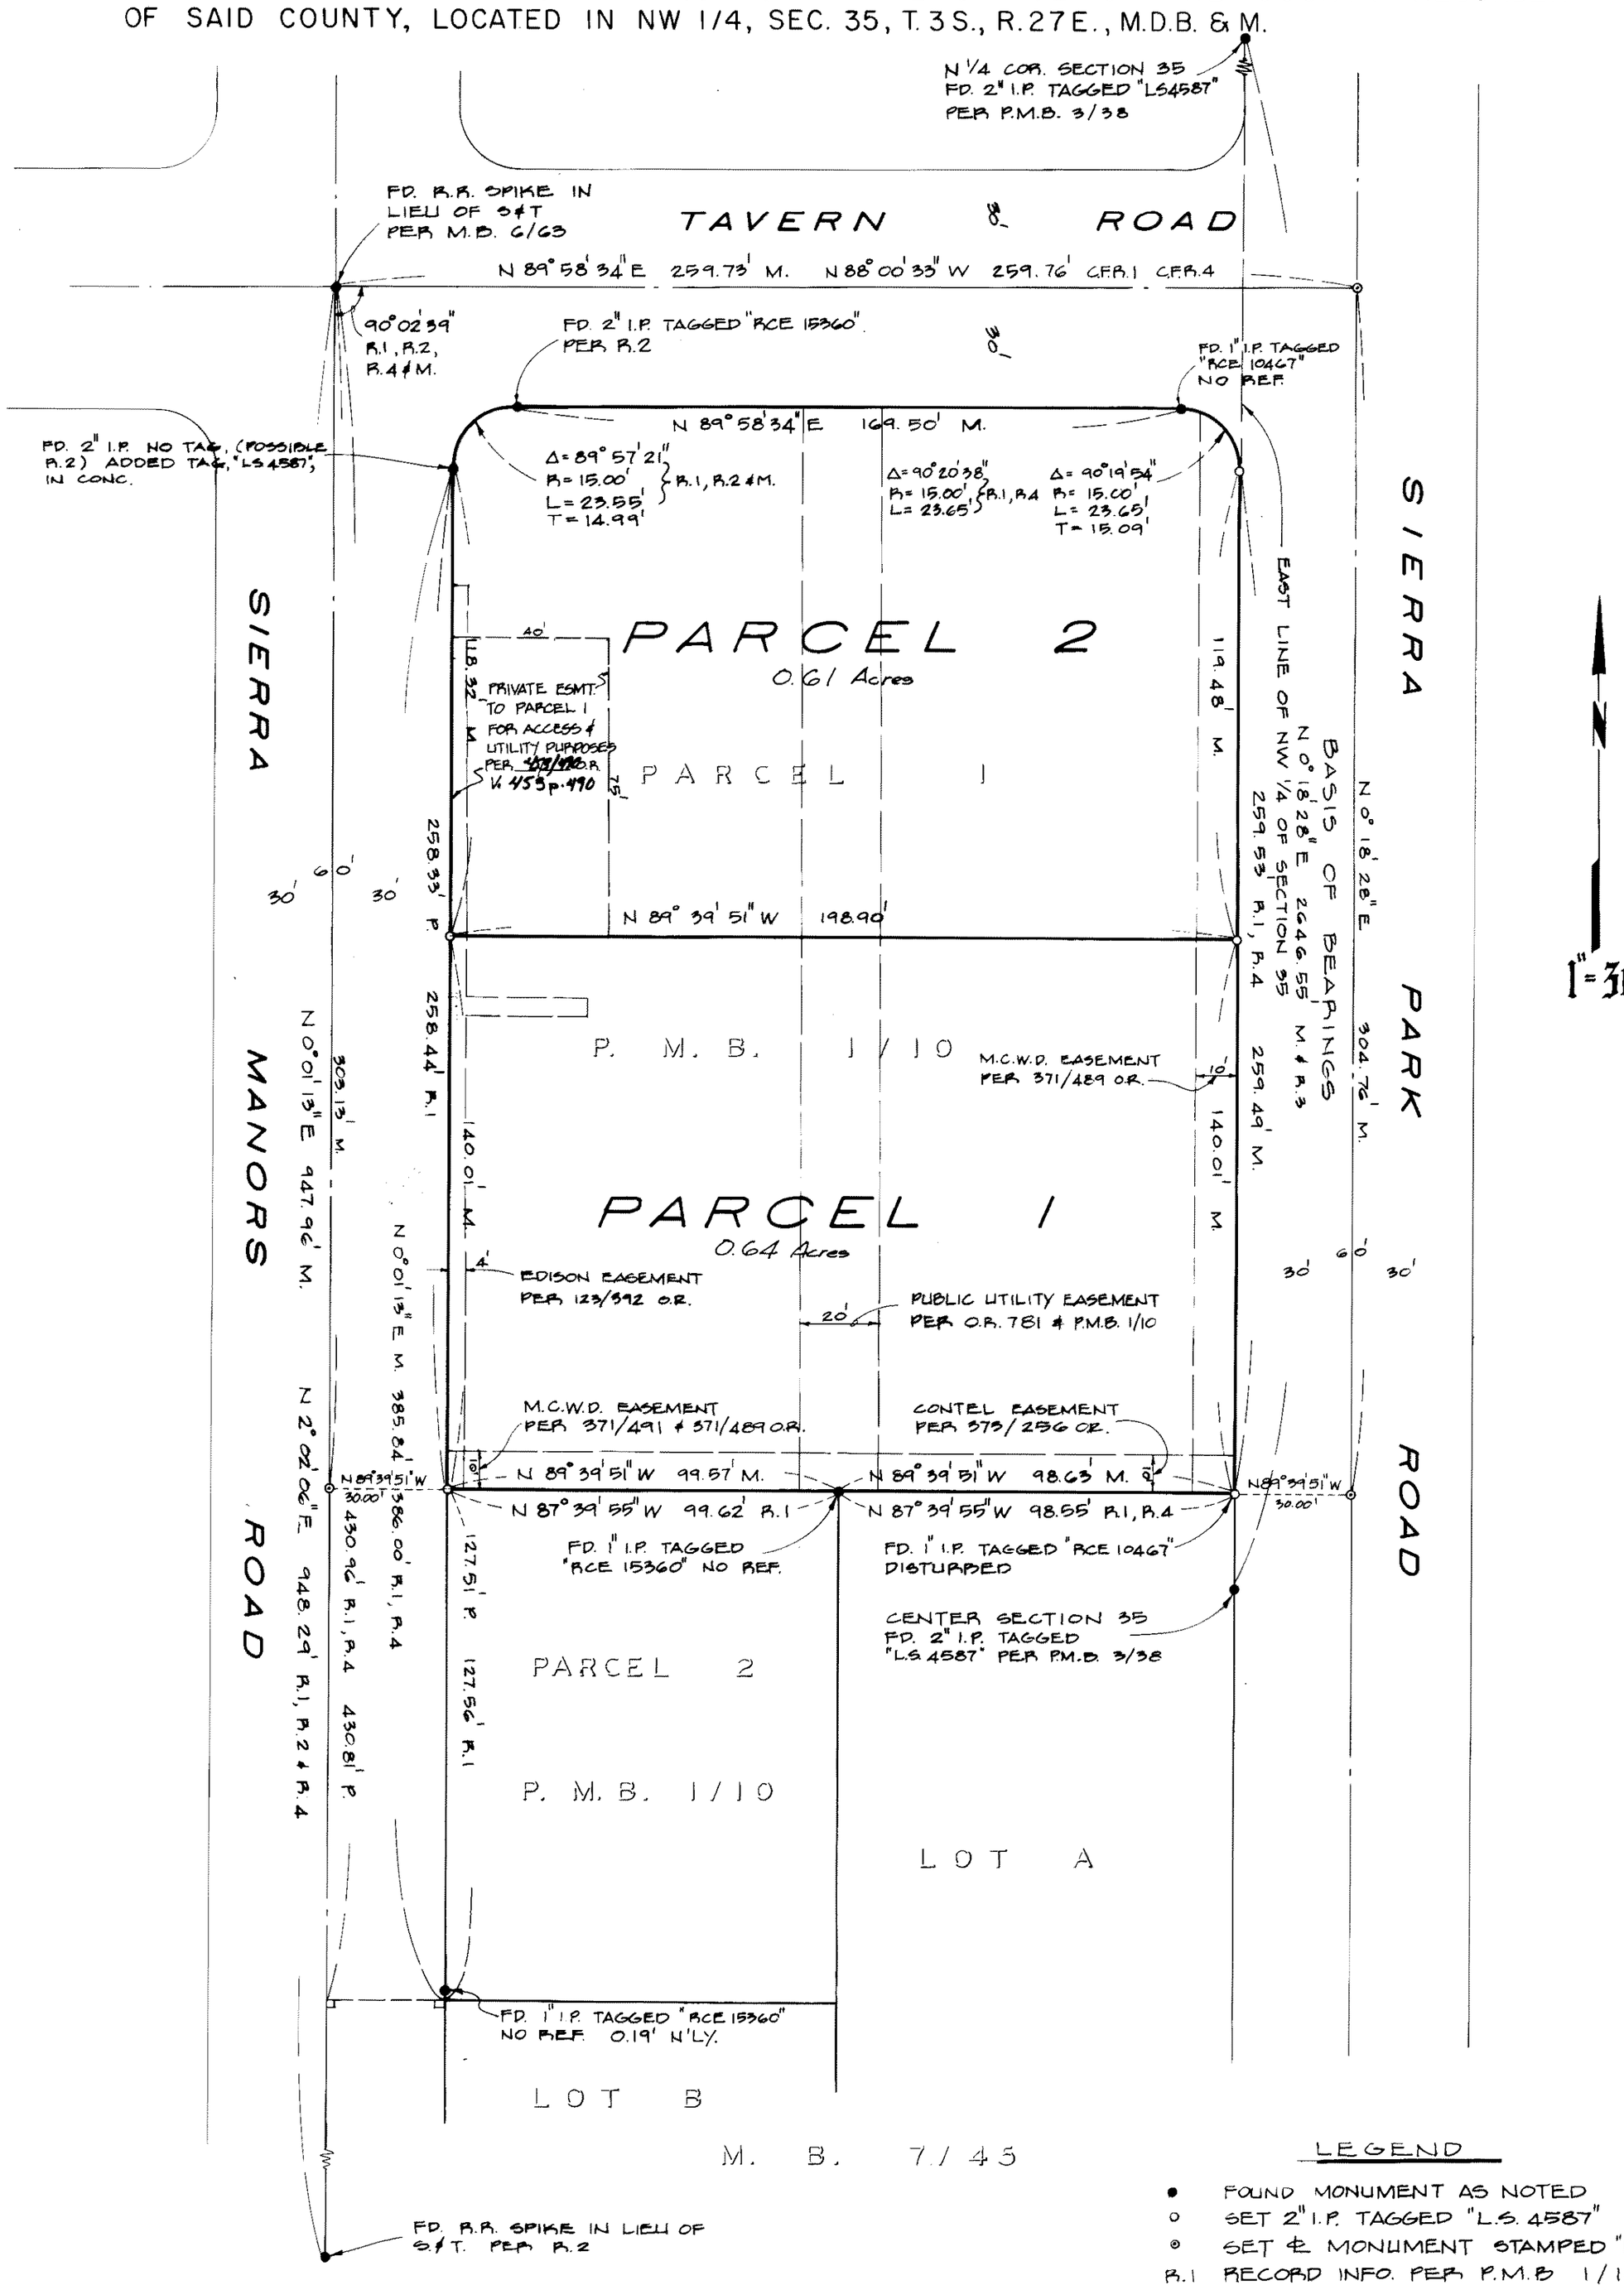

1" = 30'

BASIS OF BEARINGS

THE BASIS OF BEARINGS FOR THIS MAP IS THE EAST LINE OF THE NW 1/4 OF SECTION 35, AS SHOWN ON P.M.B. 3/38 AS : N 0° 18' 28" E

LEGEND

- ● FOUND MONUMENT AS NOTED
- ○ SET 2" I.P. TAGGED "L.S. 4587"
- ⊙ SET ℄ MONUMENT STAMPED "L.S. 4587"
- R.1 RECORD INFO. PER P.M.B 1/10
- R.2 " " " M.B. 6/63
- R.3 " " " P.M.B. 3/38
- R.4 " " " M.B. 7/45
- M. MEASURED
- P. PRORATED MEASUREMENTS
- CFR CALCULATED FROM RECORD

Sheet 2 of 2

BOOK 4 OF Parcel Map AT PAGE 94