PARCEL MAP № 34-38

IN THE UNINCORPORATED TERRITORY OF THE COUNTY OF MONO, STATE OF CALIFORNIA, A MERGER AND RESUBDIVISION OF LOTS 14-18 IN BLOCK 23, LOTS 7-9 IN BLOCK 25 AND LOTS 1-3 IN BLOCK 26 OF SILVER LAKE PINES TRACT № 4, SITUATED IN THE NORTHEAST QUARTER OF SECTION 21, TOWNSHIP 2 SOUTH, RANGE 26 EAST, M.D.M.

BASIS OF BEARING:

The basis of bearing for this survey is the south line of Silver Lake Pines Tract № 4, Section 21, T2S, R26E, M.D.M., shown hereon as N88°42'16"W.

LEGEND:

○	FOUND MONUMENT AS NOTED.
●	SET 2" I.P. & TAG RCE 21134.
•	SET 1" I.P. & TAG RCE 21134.
(BRG. – DIST.)	RECORD BEARING – DISTANCE.
BRG. – DIST.	MEASURED BEARING – DISTANCE.
r_1	PER M.B. 1/10.
r_2	PER M.B. 6/7.
r_3	PER R.S.B. 1/66.
r_4	PER P.M.B. 2/38.
m	MEASURED
c.f.r.	COMPILED FROM RECORD
P	PROPORTIONED FROM RECORD

SCALE 1" = 40'

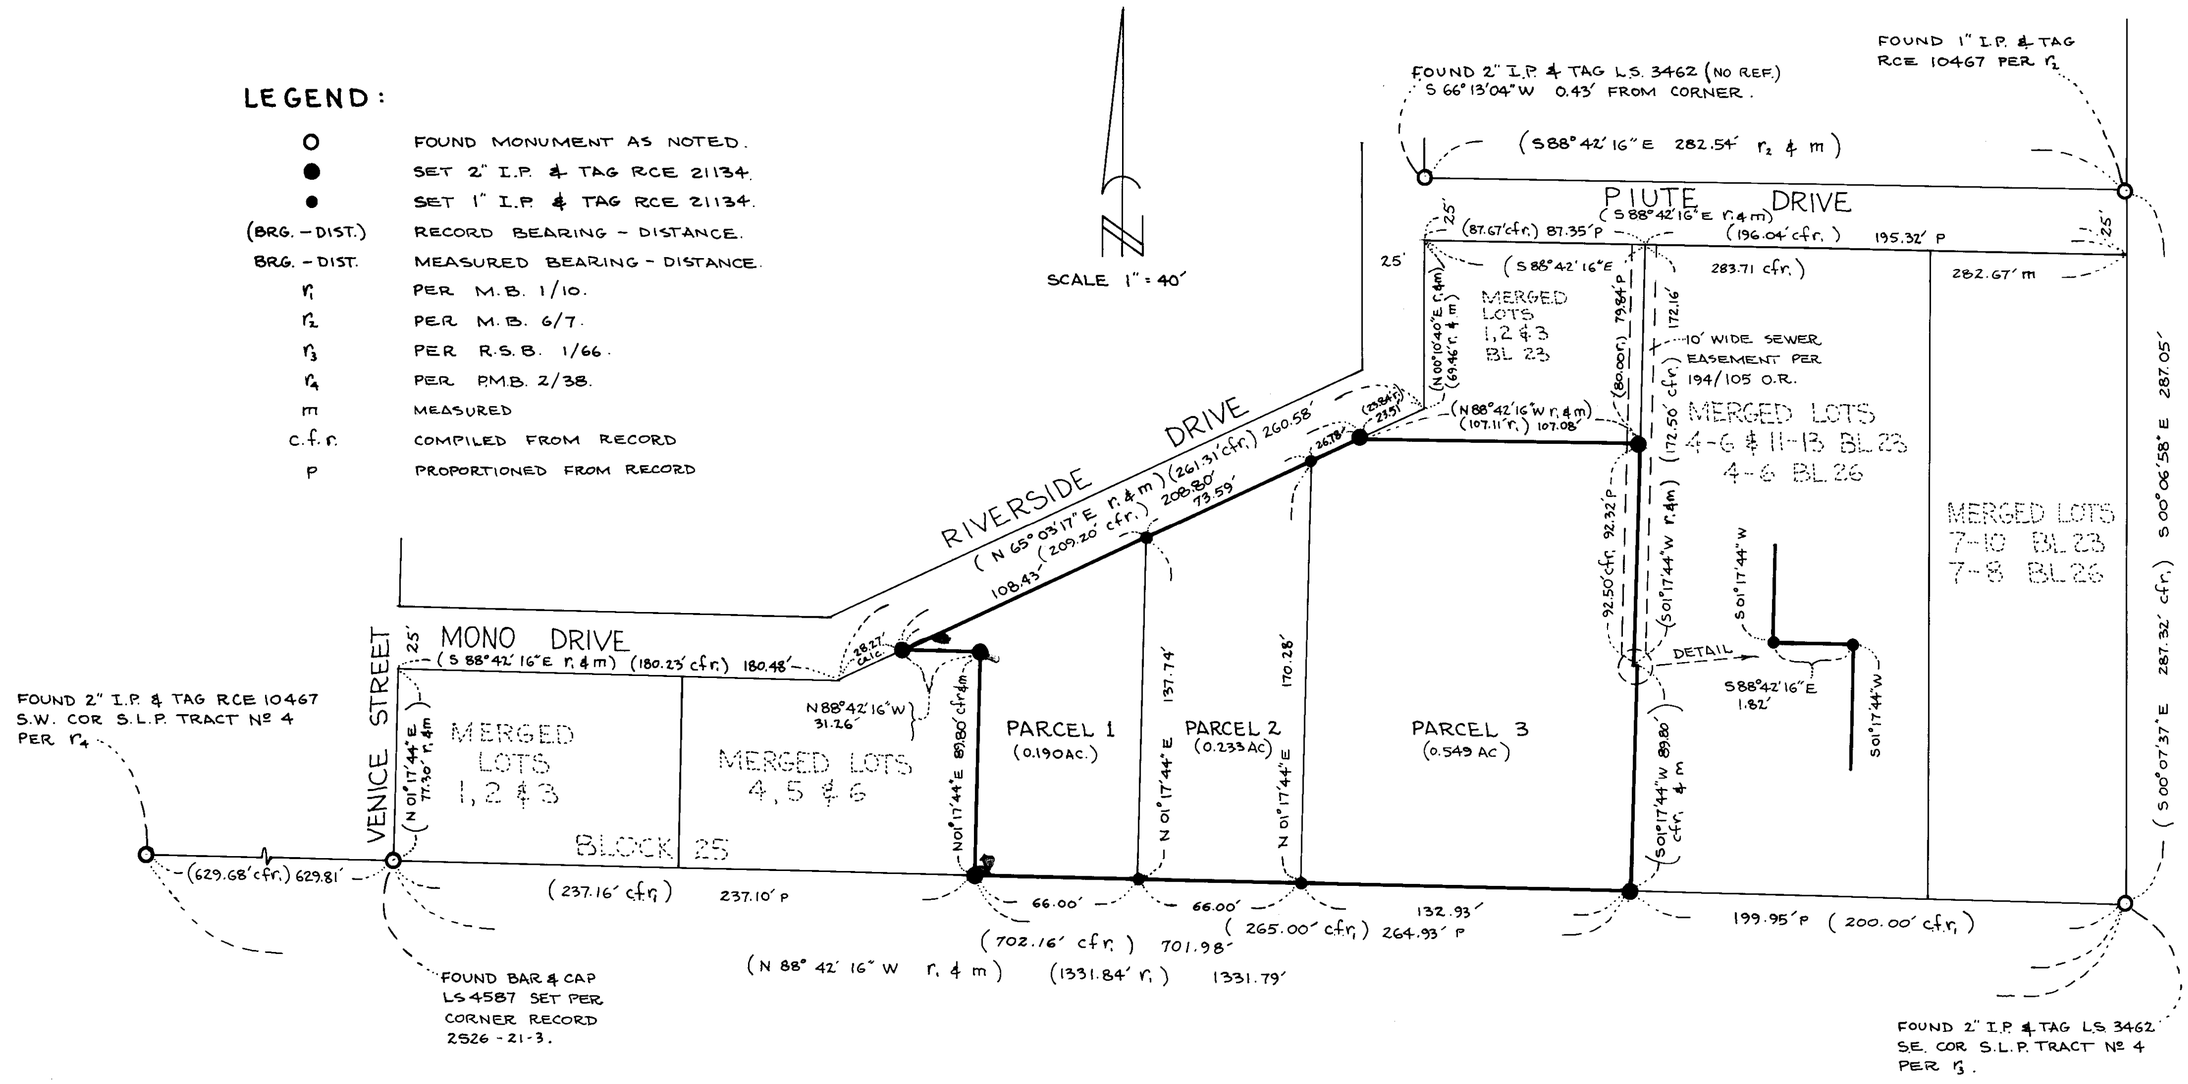

SHEET 2 OF 2 SHEETS