SCALE: 1" = 200'
AREA: 14.63 ACRES

PARCEL MAP NO. 35-28

IN THE COUNTY OF MONO, STATE OF CALIFORNIA

DEREK H. WHITE R.C.E. 16058

BASIS OF BEARINGS:

THE RECORD BEARING OF N89°59'07"E OF THE NORTH LINE OF THE NORTHWEST QUARTER OF SEC. 5, T. 2S., R. 32E., M.D.M. PER PARCEL MAP Nº 35-20, P.M.B. 3/9 WAS USED AS THE BASIS OF BEARINGS OF THIS MAP.

MONUMENT NOTES:

- ● INDICATES FOUND 1" I.P. AND TAG RCE 10467 UNLESS OTHERWISE NOTED
- O INDICATES SET 1" I.P. AND TAG RCE 16058
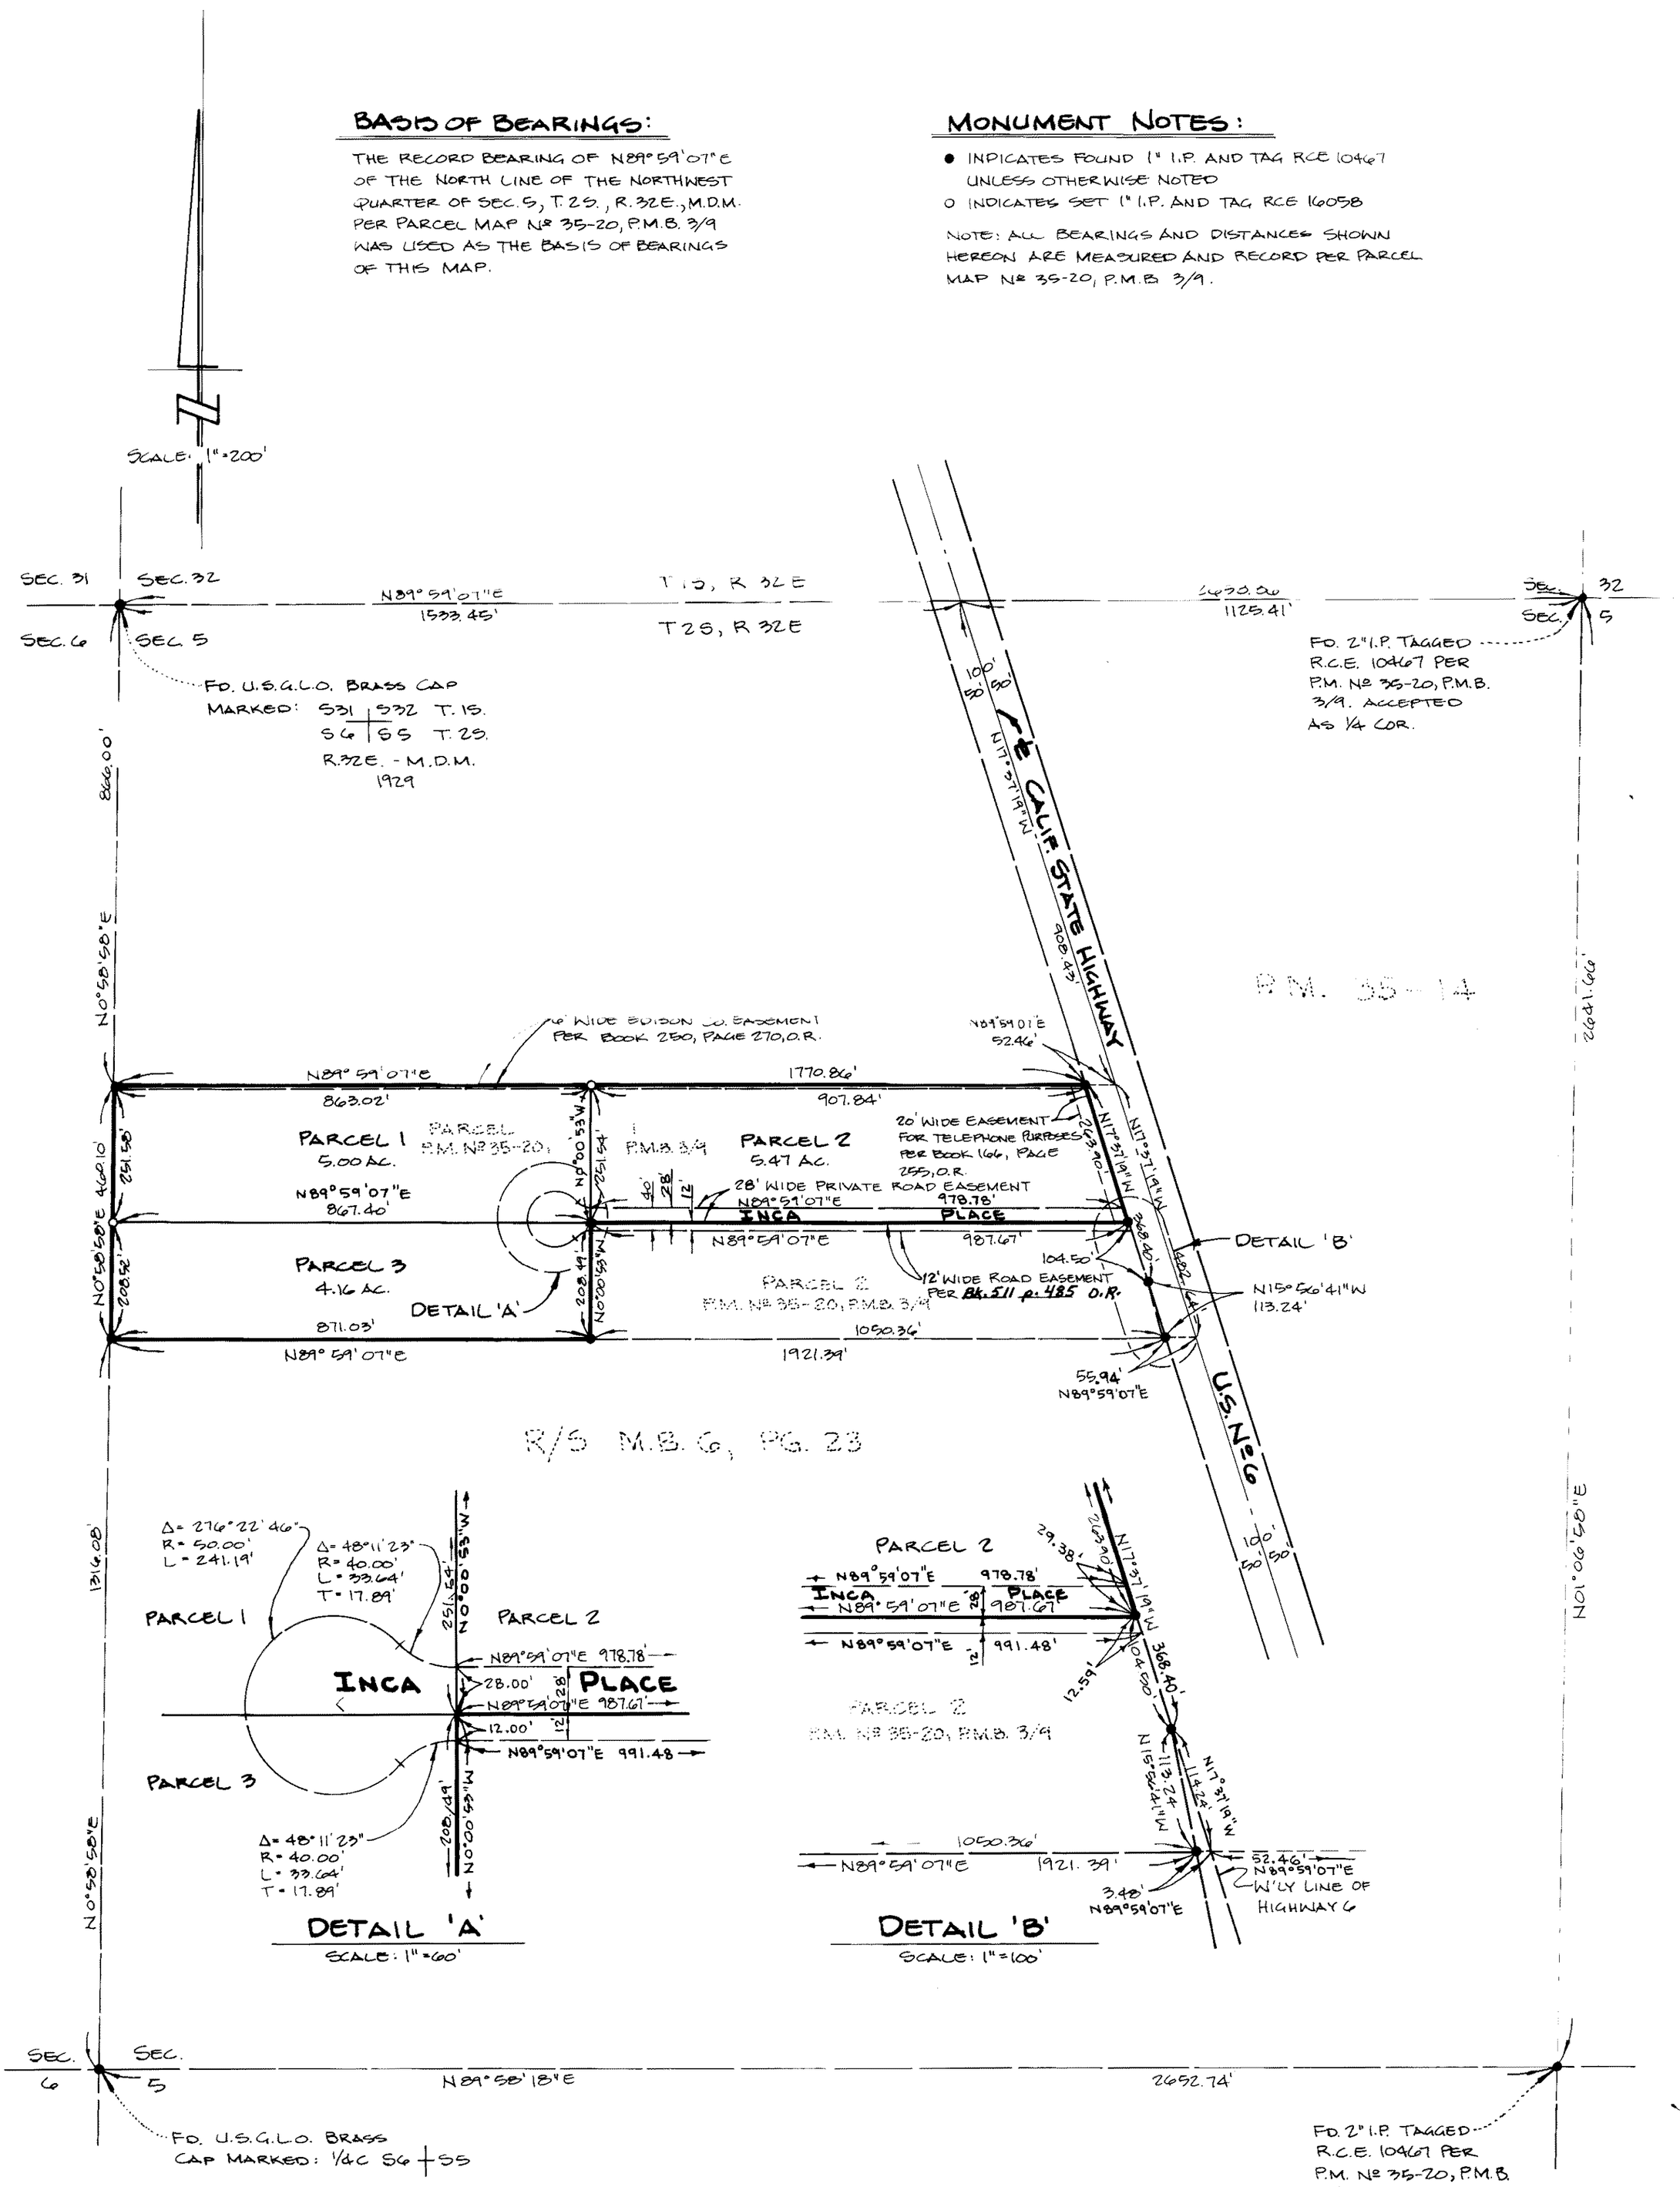
NOTE: ALL BEARINGS AND DISTANCES SHOWN HEREON ARE MEASURED AND RECORD PER PARCEL MAP Nº 35-20, P.M.B. 3/9.