PARCEL MAP NO. 34-42

A DIVISION OF THE EAST 1/2, NE 1/4, SEC 36, T3N, R26E, MDB&M, MONO COUNTY, CALIFORNIA.

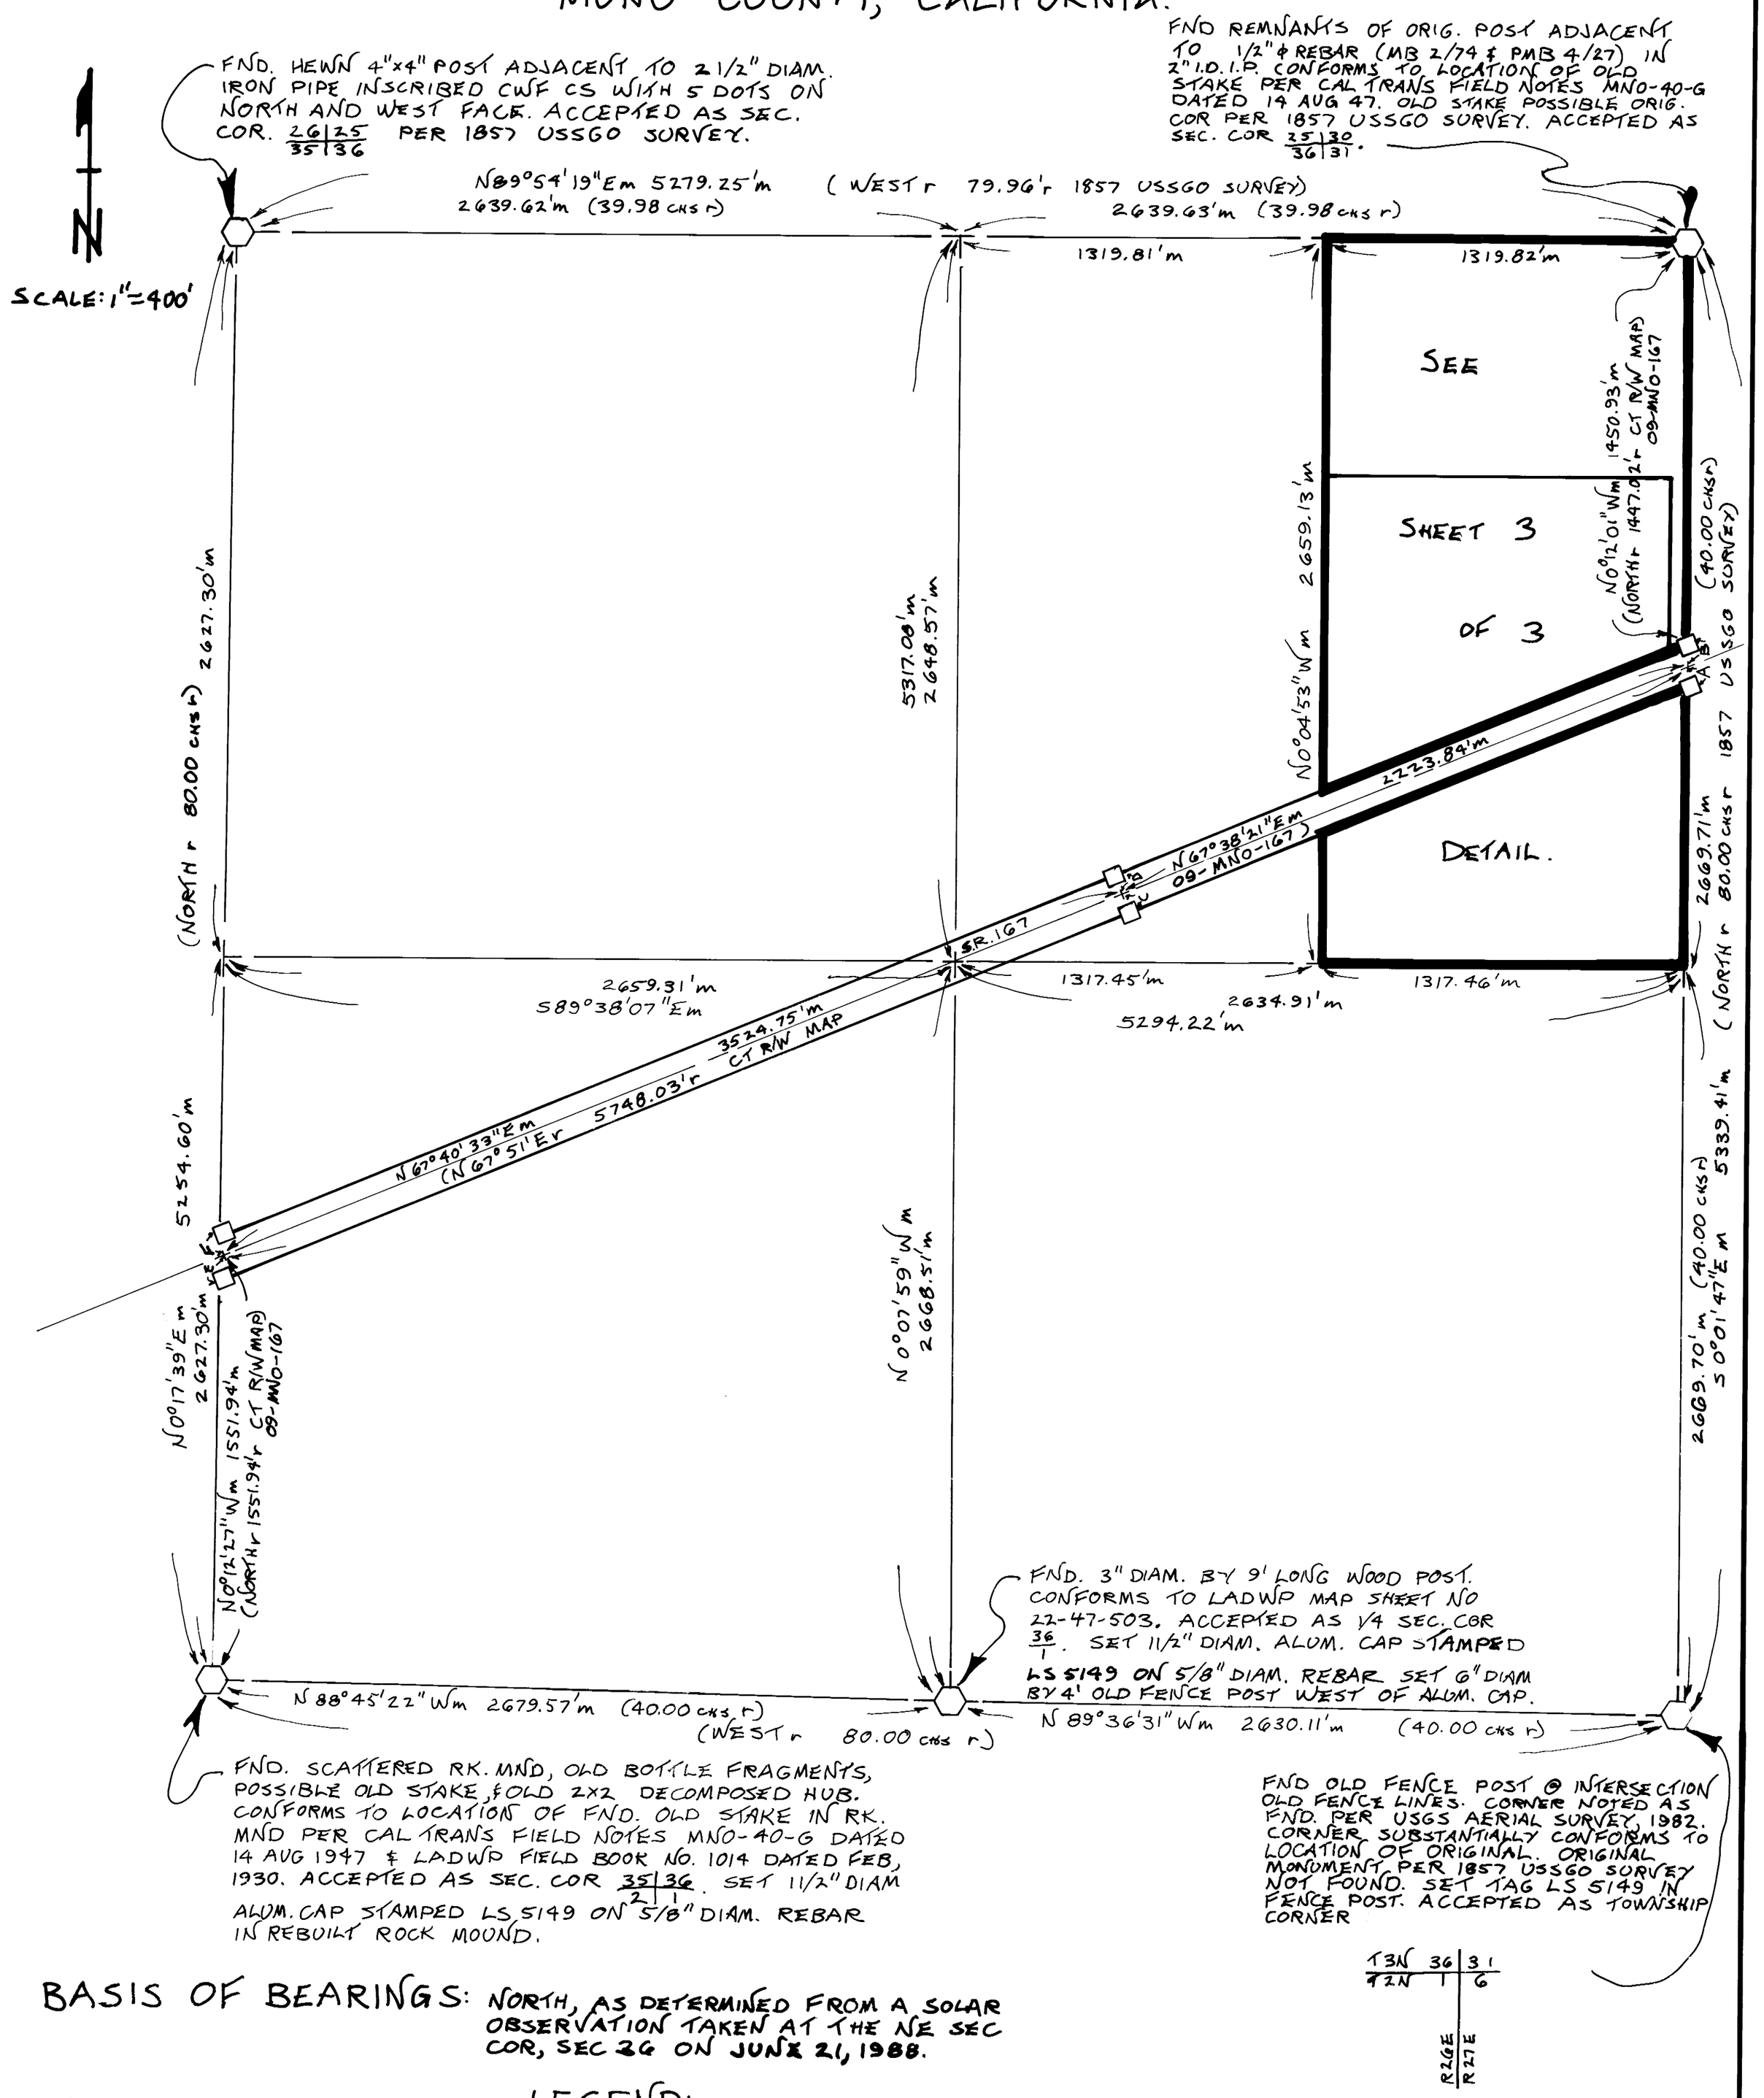

BASIS OF BEARINGS: NORTH, AS DETERMINED FROM A SOLAR OBSERVATION TAKEN AT THE NE SEC COR, SEC 36 ON JUNE 21, 1988.

TANGENT DATA

A	N0°13'02"Wm	75.51'm
B	N0°13'02"Wm	75.51'm
C	N22°25'05"Wm	69.93'm
D	N22°25'05"Wm	69.92'm
E	N0°10'50"Wm	75.66'm
F	N0°10'50"Wm	75.66'm

LEGEND:

- ⬡ FND SEC COR AS NOTED.
- □ FND 6x6 CT R/W MON W/ PIN IN CNTR. OF MON.
- ○ SET 1 1/2"ϕ ALUM CAP STAMPED LS 5149 ON 5/8"ϕ REBAR.
- r BASED ON RECORD INFORMATION PER 1857 USSGO SURVEY.
- m BASED ON FIELD MEASUREMENTS.

Book 4 Page 41