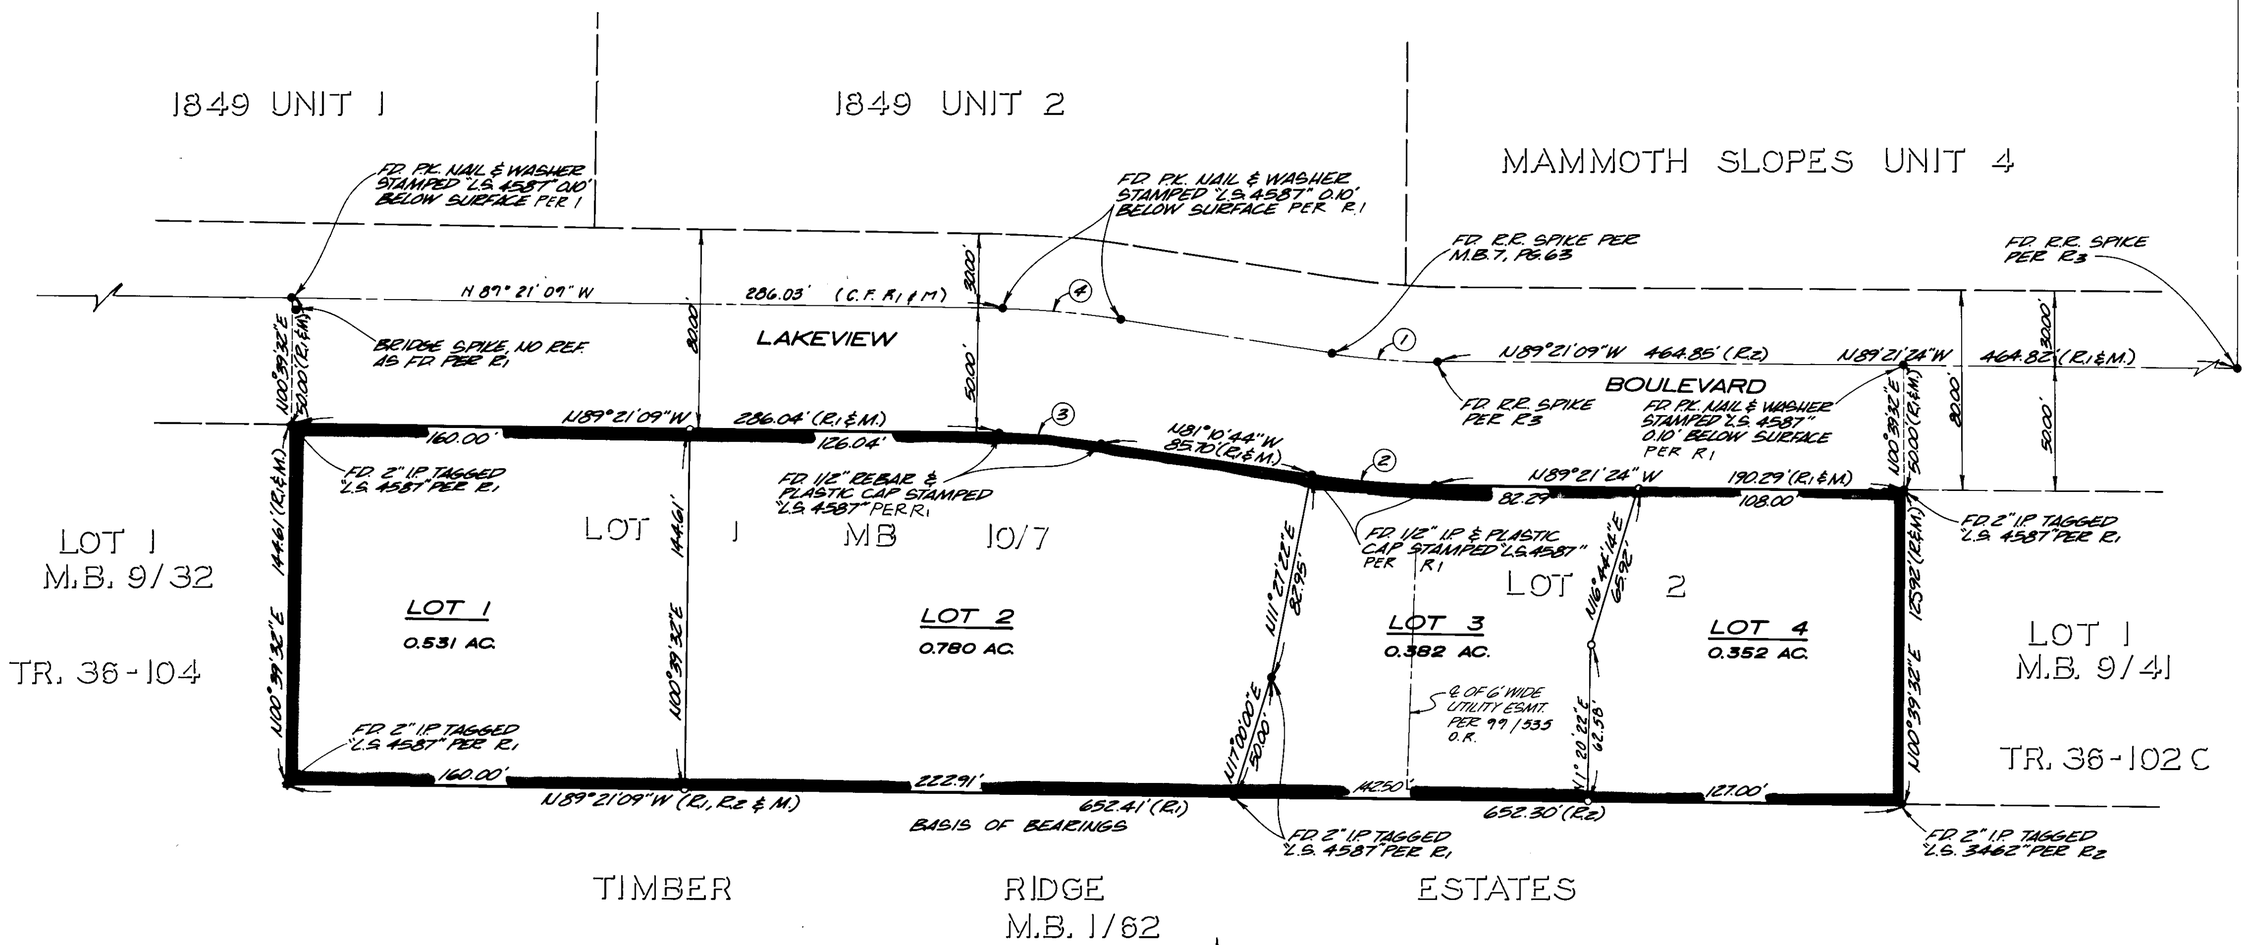


## CURVE DATA

| | Δ | R | L |
|---|---|---|---|
| 1 | 08°10'40" | 298.72' | 42.64' (R1 & M.) |
| 2 | 08°10'40" | 348.72' | 49.77' (R1 & M) |
| 3 | 08°10'25" | 292.90' | 41.78' (R1 & M.) |
| 4 | 08°10'25" | 342.90' | 48.92' (R1 & M.) |

## NOTE:

EXACT LOCATIONS OF UNDERGROUND UTILITY EASEMENT TO S.C.E. CO. PER 133/81 O.R. AND UNDERGROUND UTILITY EASEMENT TO CONTEL PER 128/432 O.R. ARE NOT DISCLOSED AS OF RECORD.

## LEGEND:

- ○ = SET 2" IRON PIPE TAGGED "L.S. 4587" FLUSH.
- ● = FOUND MONUMENT AS NOTED.
- R1 = RECORD INFORMATION, MAP BOOK 10, PAGE 7.
- R2 = RECORD INFORMATION, PARCEL MAP BOOK 1, PAGE 127.
- R3 = RECORD INFORMATION, MAP BOOK 5, PAGE 111.

SCALE: 1" = 40'

## BASIS OF BEARINGS:

THE BASIS OF BEARINGS FOR THIS MAP IS N89°21'09"W AS SHOWN BEING THE SOUTHERLY LINE OF PARCELS 1, 2 & 3 AS PER PARCEL MAP NO. 36-58 AS RECORDED IN P.M.B. 1 AT PAGE 127.

TRIAD ENGINEERING CORP., MAMMOTH LAKES, CA

FINAL MAP
SILVER BEAR LODGE

# TRACT MAP NO. 36-164

FOR CONDOMINIUM PURPOSES

BEING A RESUBDIVISION OF TRACT MAP NO. 36-133 AS RECORDED IN MAP BOOK 10, PAGE 7 IN THE OFFICE OF THE MONO COUNTY RECORDER. LOCATED IN SECTION 33, T.3S., R.27E., M.D.B. & M. IN THE TOWN OF MAMMOTH LAKES, MONO COUNTY, STATE OF CALIFORNIA.