# PARCEL MAP 34-41

BEING A SUBDIVISION OF PARCEL 7, PARCEL MAP 34-27 IN THE COUNTY OF MONO, STATE OF CALIFORNIA AS PER MAP RECORDED IN BOOK 2 PAGE 78 OF PARCEL MAPS IN THE OFFICE OF THE COUNTY RECORDER, MONO COUNTY

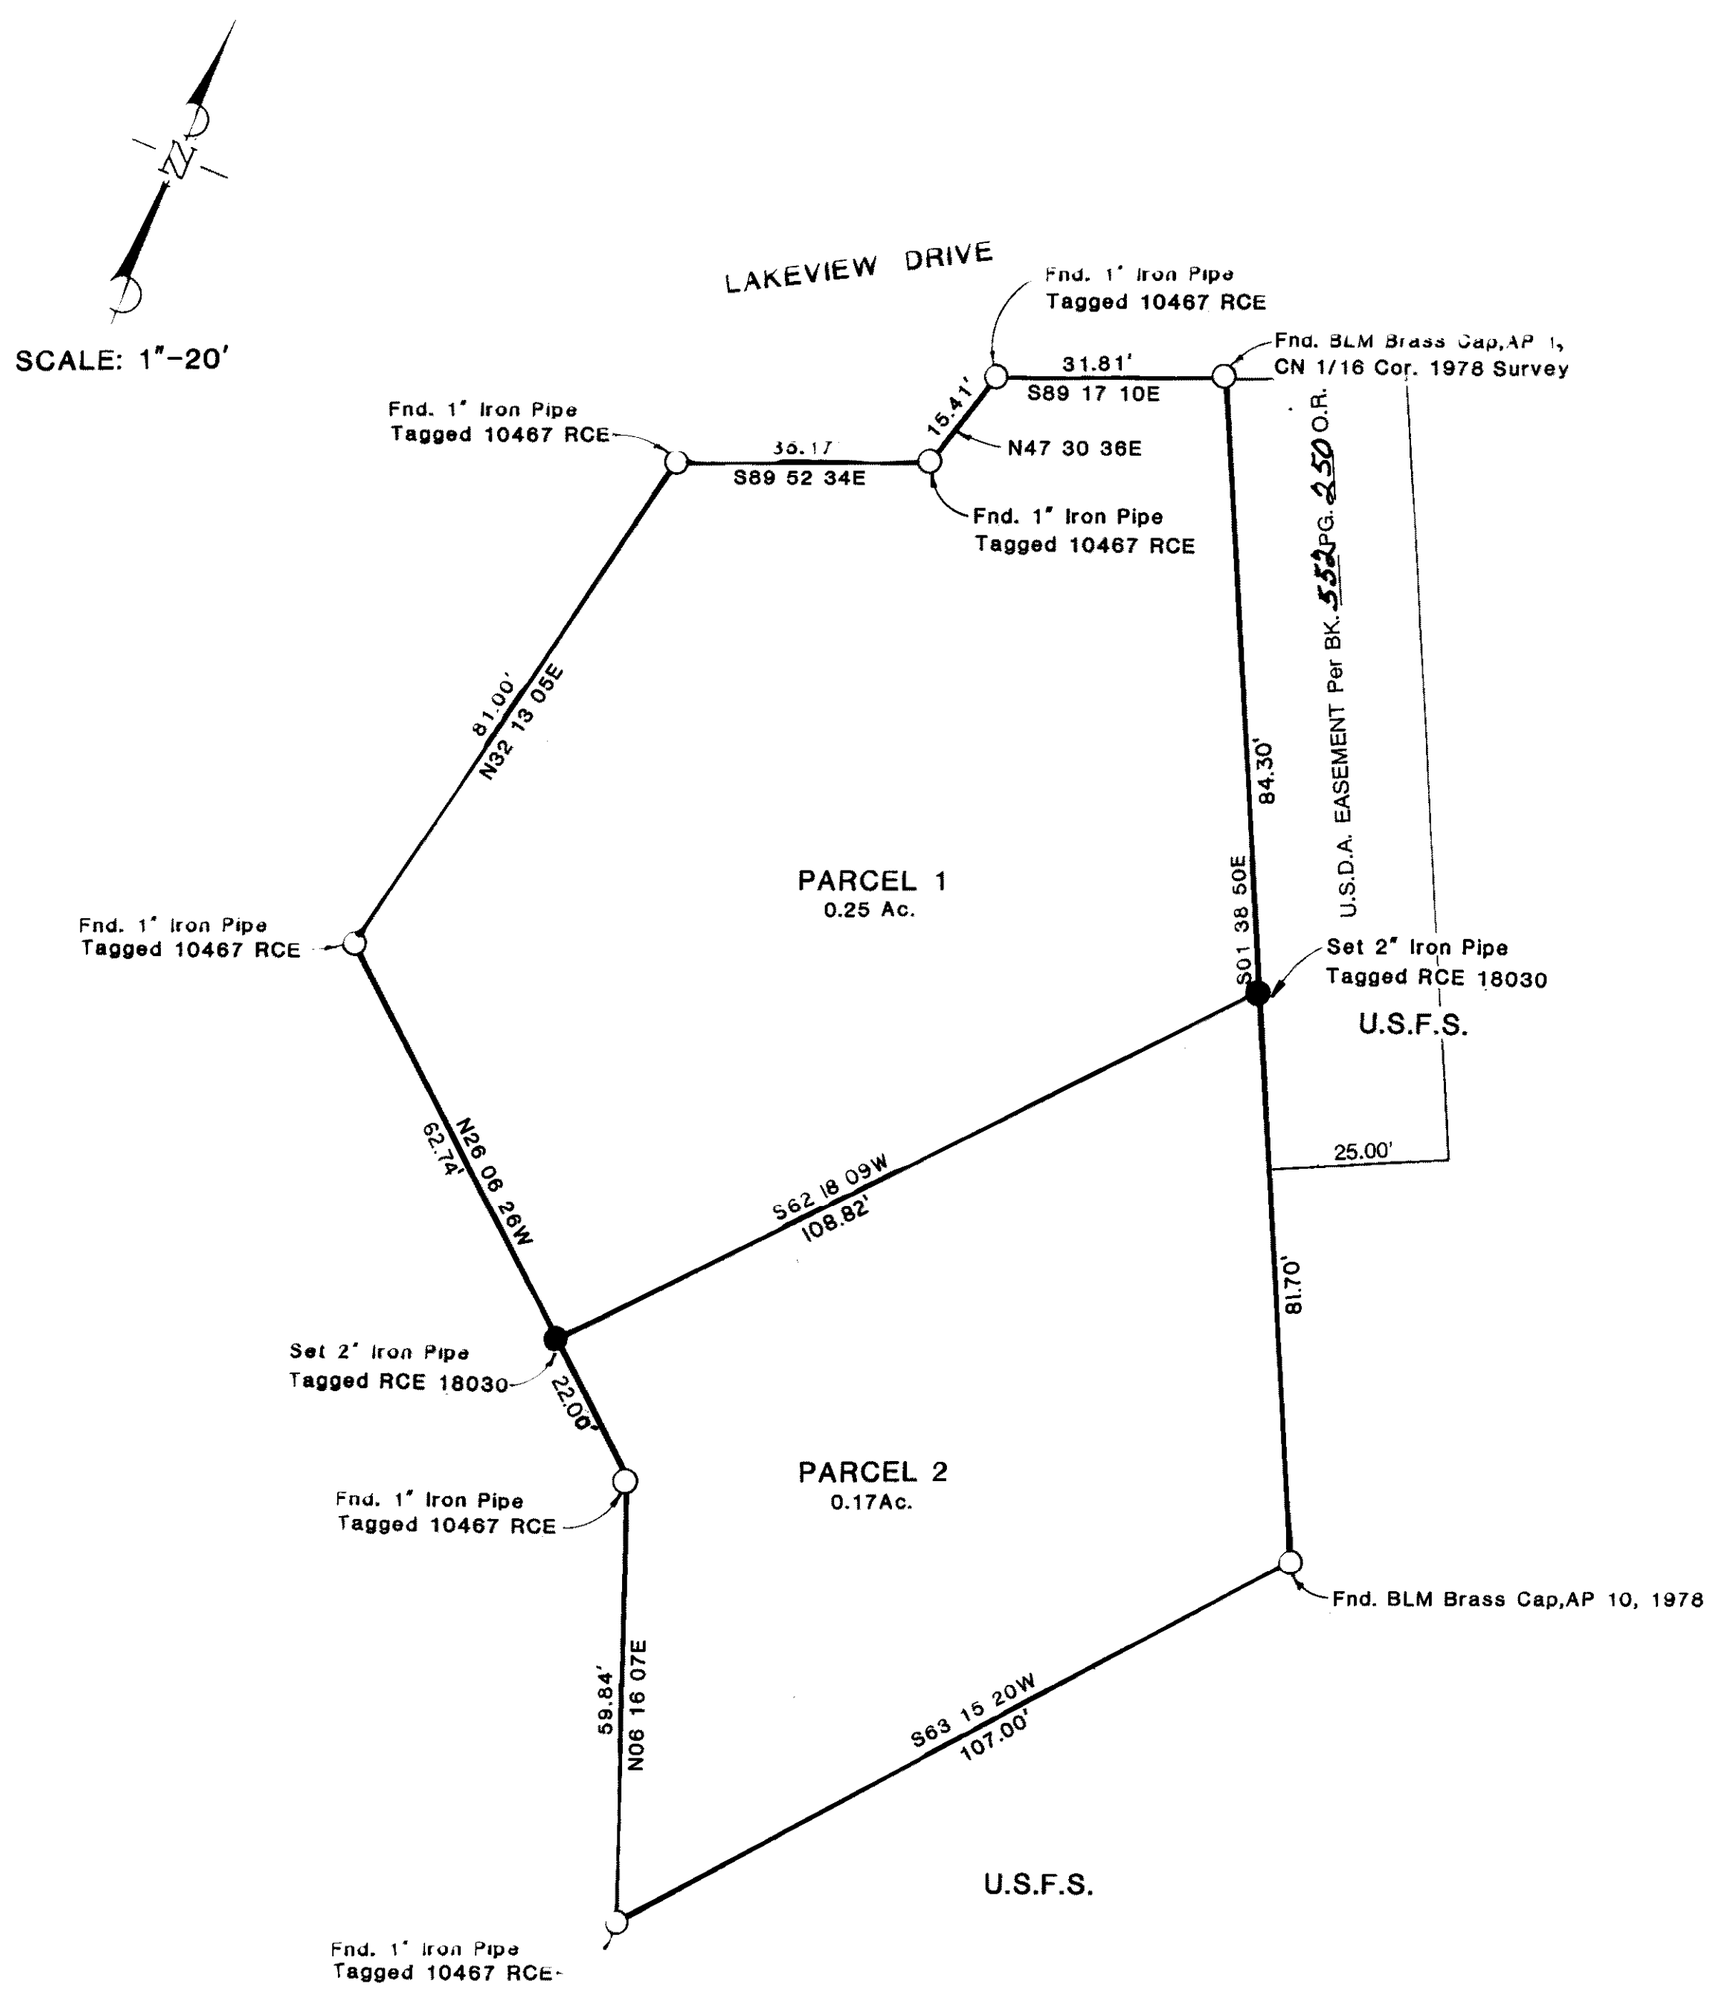


## LEGEND

○ Existing Corners Found

● New Corners Set

AP Numbers refer to those shown on the official plat of the 1978 survey.

## BASIS OF BEARINGS

The record bearing of N89 17 10W of the north line of the S.E. 1/4, of the northwest quarter of Section 14 Township 2 South Range 26 East MDM per the Plat was used as the basis of bearings shown on Parcel Map No. 34-27.

Parcel Map 34-41