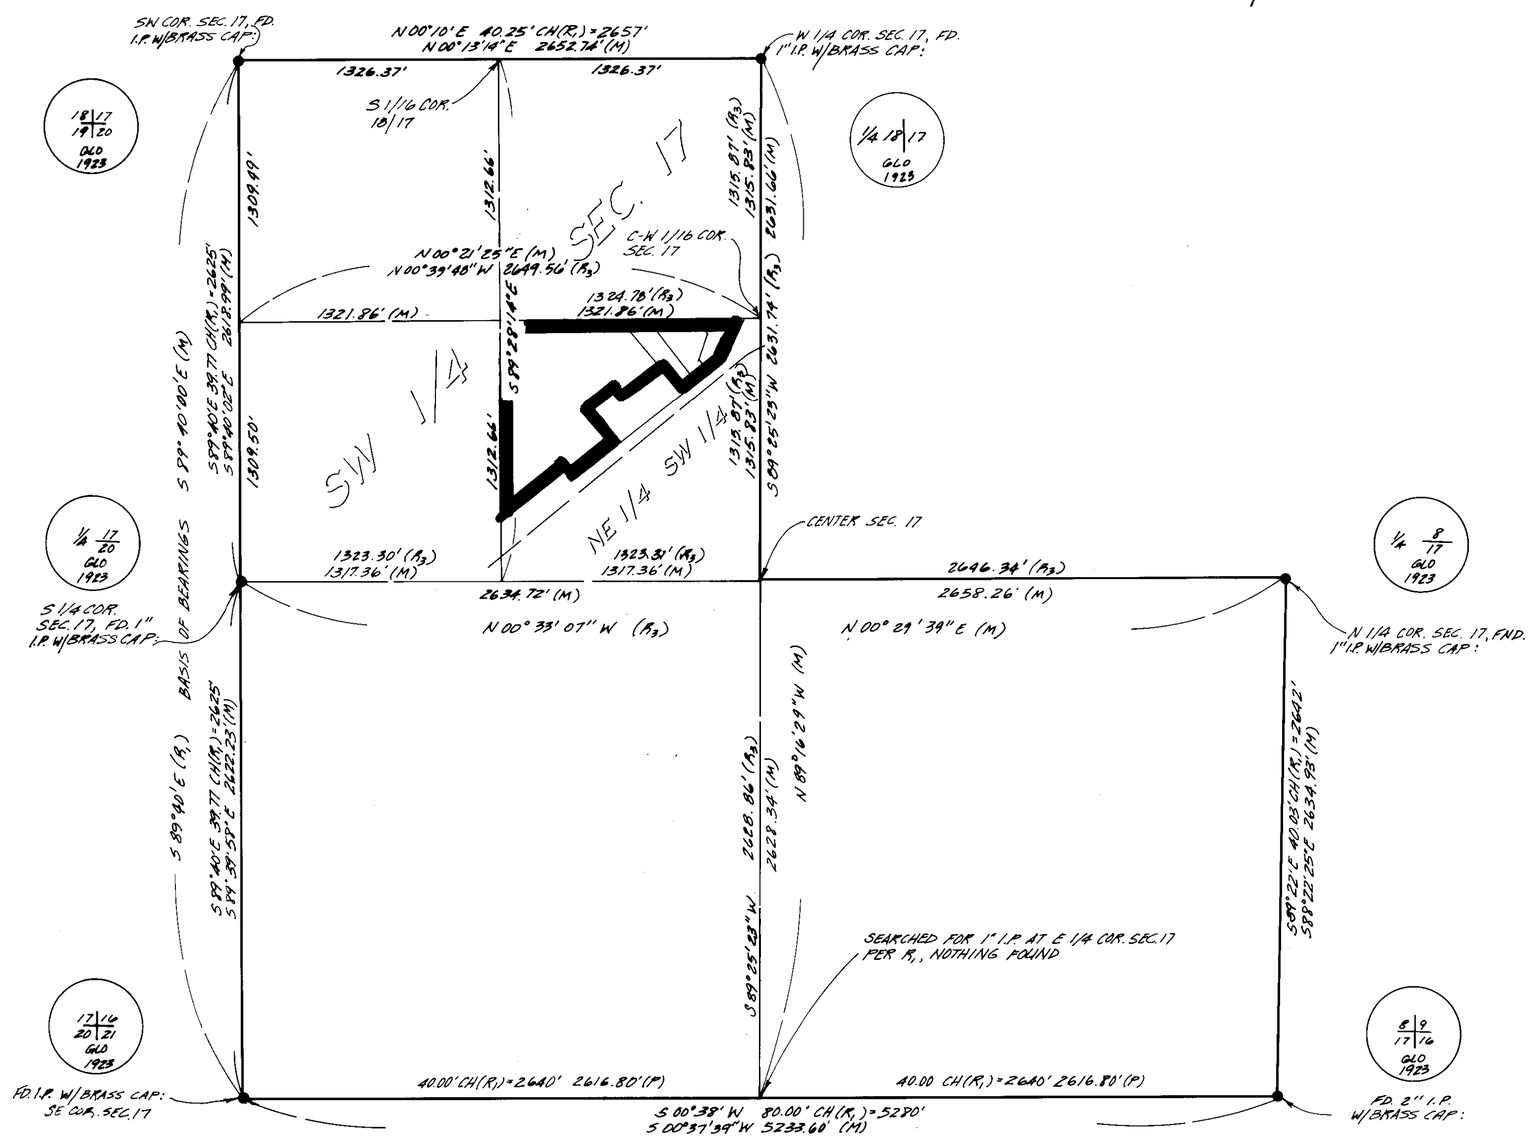

SCALE: 1" = 500'

BASIS OF BEARINGS

THE BASIS OF BEARINGS FOR THIS MAP IS A LINE BETWEEN THE SOUTHWEST CORNER AND THE SOUTHEAST CORNER OF SECTION 17, T. 4S., R. 29E., M.D.B. & M., SHOWN HEREON AS S 89°40'E, PER G.L.O. SURVEY BY JOHN R. ENGLISH AND GLEN F. SAWYER RECEIVED OCT. 29, 1923. ACTUAL SECTION LINE TO 1/4 CORNER OF SECTION 17 AND 20 HAS A 00°00'02" VARIATION FROM THIS OVERALL BEARING

RECORD INFORMATION

(R1) B.L.M. NOTES DATED OCT. 29, 1923

(R2) MAP BOOK 7 AT PAGE 27 IN THE OFFICE OF THE MONO COUNTY RECORDER

(R3) CAL. TRANS. R/W MAP - DIST. 9, MONO COUNTY, RTE 395, P.M. 18.0, DEED MAP PARCEL 1184, F.15/17

(R4) VOL. 126/334 O.R. IN THE OFFICE OF THE MONO COUNTY RECORDER

(R5) VOL. 38/395 O.R. IN THE OFFICE OF THE MONO COUNTY RECORDER

(R6) VOL. 49/300 O.R. IN THE OFFICE OF THE MONO COUNTY RECORDER.

(R7) VOL. 148/77 O.R. IN THE OFFICE OF THE MONO COUNTY RECORDER

(R8) VOL. 124/119 O.R. IN THE OFFICE OF THE MONO COUNTY RECORDER

LEGEND

- ○ SET 1" I.P., "L.S. 4587" UNLESS OTHERWISE NOTED
- ● FOUND MONUMENT AS NOTED
- ■ FOUND 6"x6" CONCRETE CAL TRANS MONUMENT
- (C) CALCULATED
- (M) MEASURED
- (P) PROPORTIONED

PARCEL MAP NO. 37-145

IN UNINCORPORATED TERRITORY,
COUNTY OF MONO, STATE OF CALIFORNIA

BEING A RESUBDIVISION OF PARCELS 1, 2, AND 3 AS PER MAP RECORDED IN MAP BOOK 7 AT PAGE 27 IN THE OFFICE OF THE MONO COUNTY RECORDER, LOCATED IN A PORTION OF THE NE 1/4 OF THE SW 1/4 OF SEC. 17, T. 4S., R. 29E., M.D.B. & M.