PARCEL MAP NO. 37-150

BEING A SUBDIVISION OF PARCEL 1 OF PARCEL MAP NO. 37-64, AS RECORDED IN P.M.B. 2, PAGE 29-B, IN THE OFFICE OF THE MONO COUNTY RECORDER, AND BEING IN A PORTION OF SECTION 35, TOWNSHIP 4 SOUTH, RANGE 29 EAST, M.D.M., IN THE COUNTY OF MONO, STATE OF CALIFORNIA.

MONUMENTATIONS :

o = INDICATES SET 1" IRON PIPE AND TAG "L.S. 4428".

● = INDICATES FOUND MONUMENT AS NOTED HEREON.

BASIS OF BEARINGS :

THE RECORD BEARING OF N 34°34'26" W OF THE SOUTH LINE OF PARCEL 1 PER PARCEL MAP NO. 37-64 RECORDED IN P.M.B. 2, PAGE 29-B WAS USED AS THE BASIS OF BEARINGS FOR THIS MAP.

LEGENDS :

(M) = INDICATES MEASURED.

(R) = INDICATES RECORD INFORMATION PER P.M.B. 2, PG. 29-B.

= BOUNDARY OF PARCEL 1 PER P.M.B. 2, PG. 29-B.

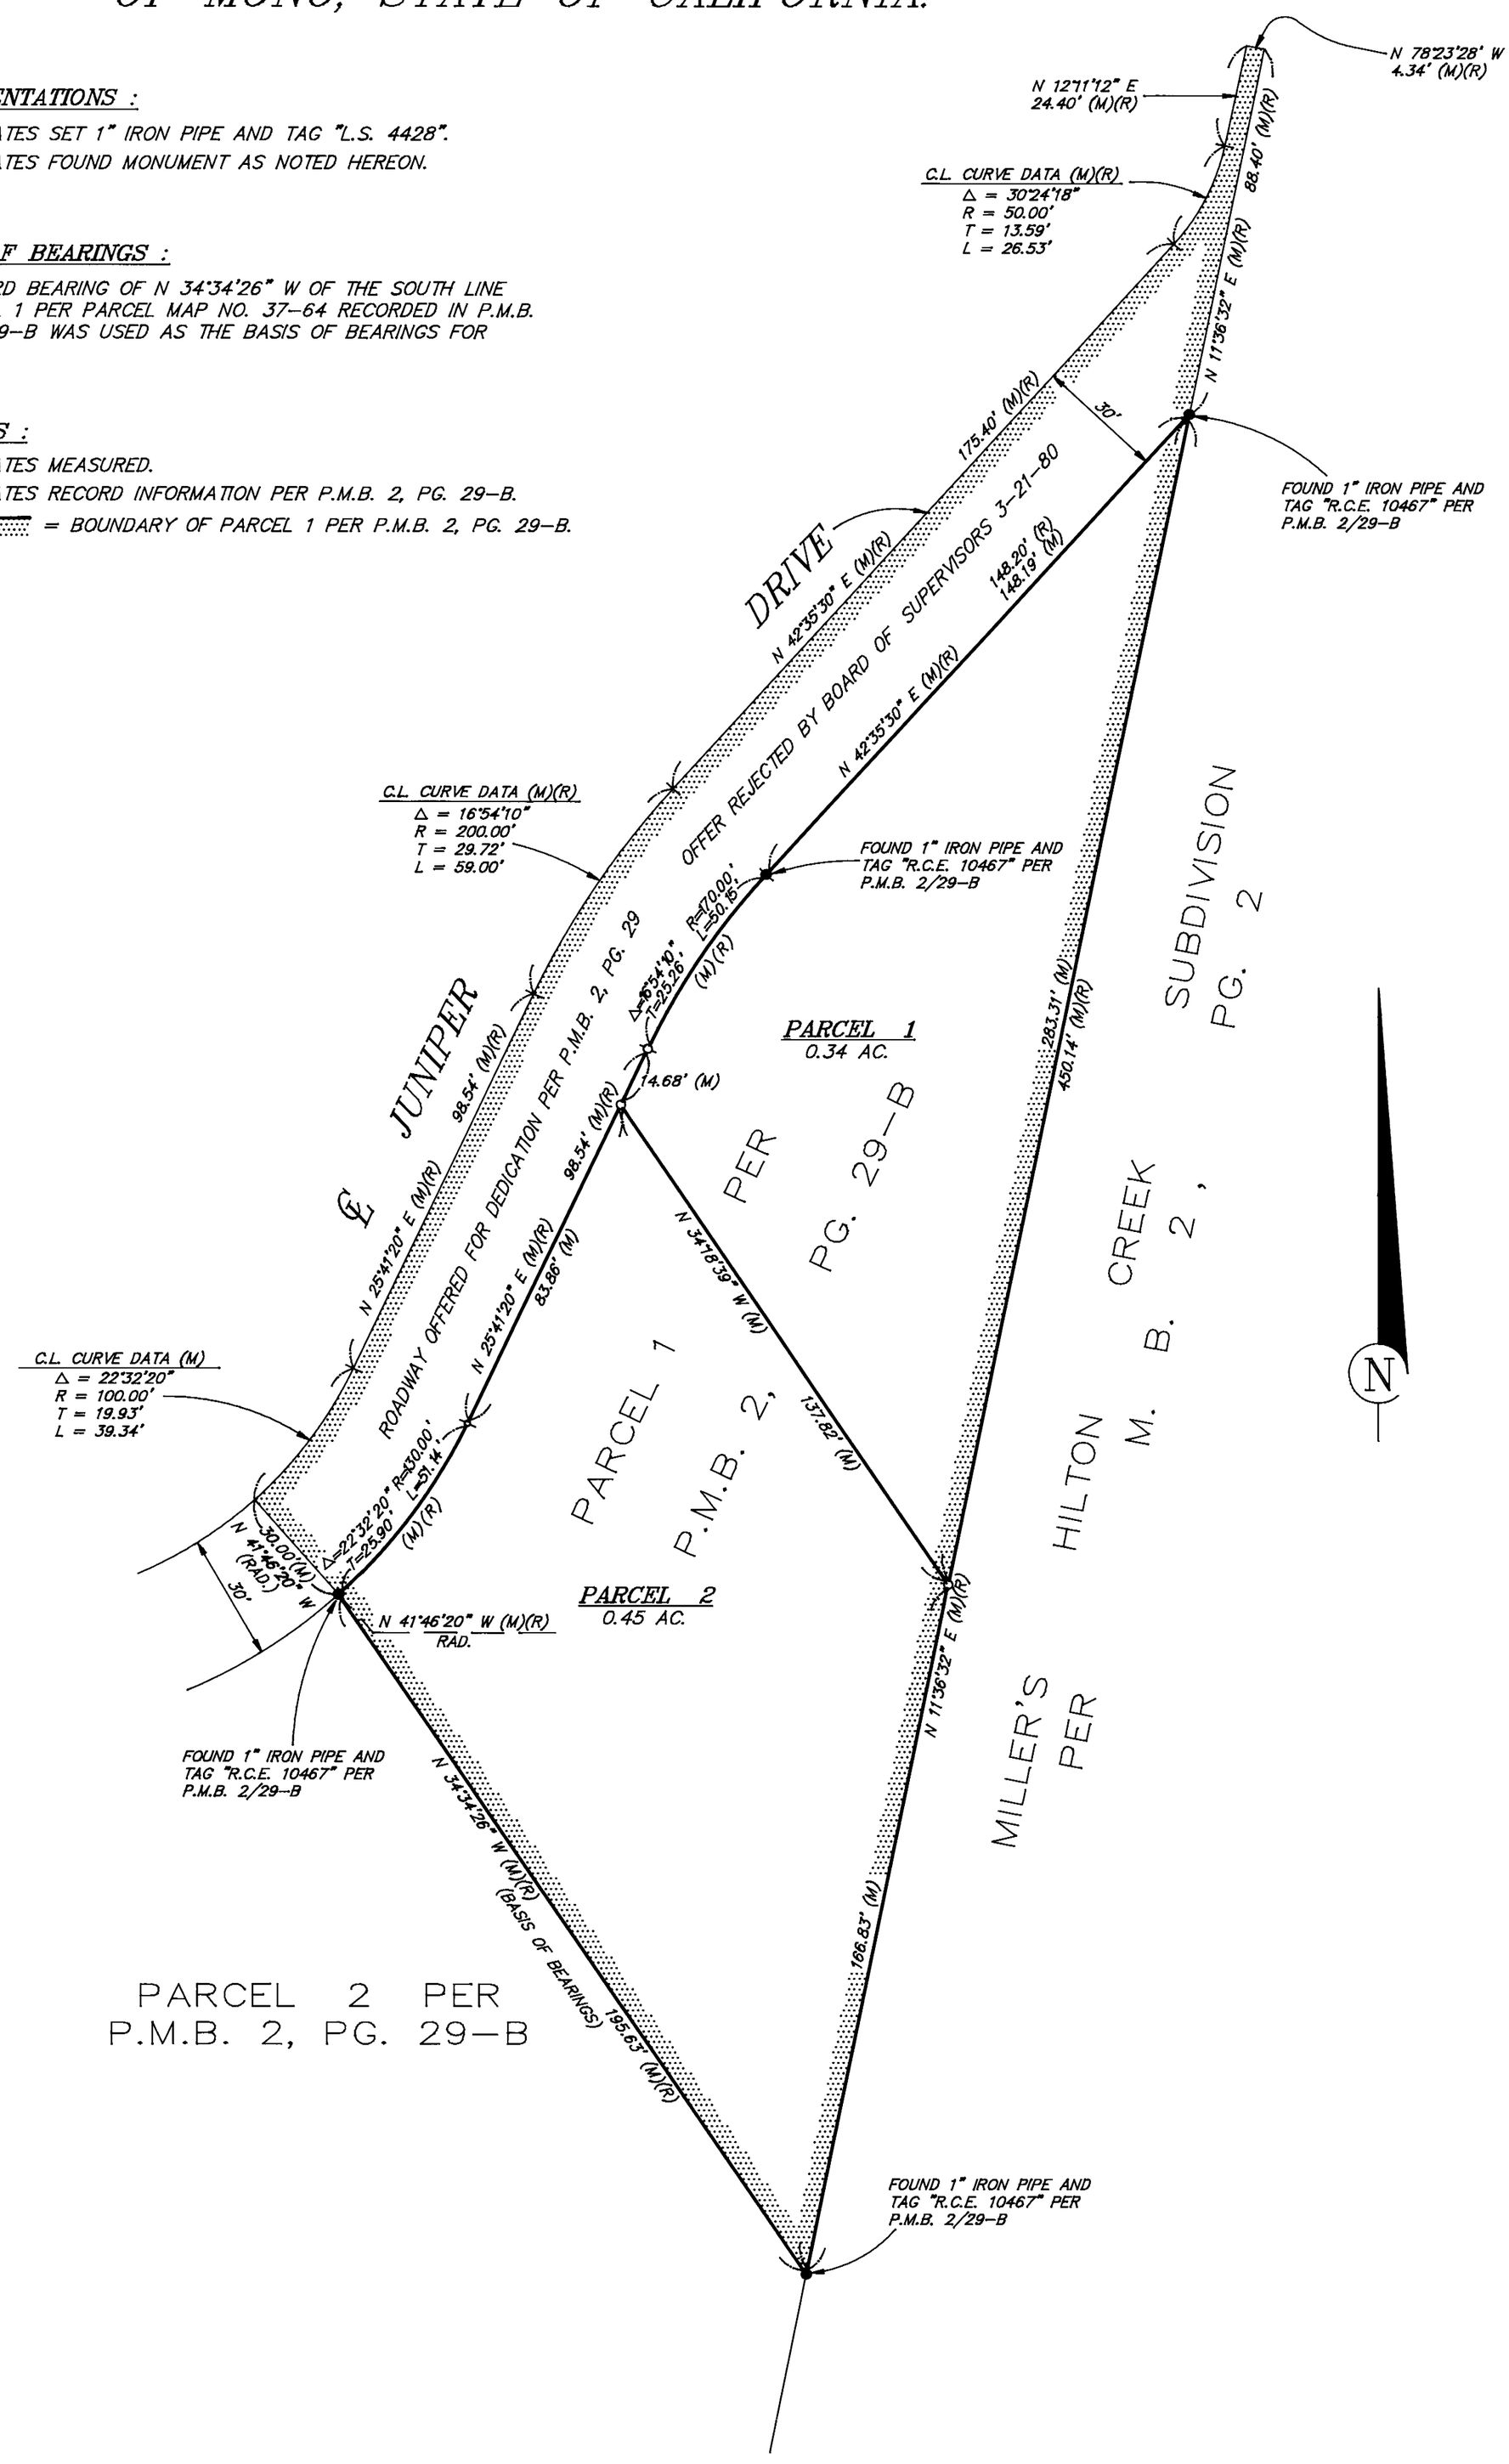

P.M. Book 4 Page 35 A