PARCEL MAP Nº 32-48

A DIVISION OF A PORTION OF THE SE 1/4, SEC 29, T5N, R25E, MDB&M, MONO COUNTY, CALIFORNIA.

LEGEND:

- ⬡ FOUND SECTION CORNER AS NOTED.
- ● FOUND 5/8" DIAMETER REBAR. ACCEPTED PER PMB 2/94.
- ⊙ FOUND 1" DIAMETER STEEL PIN WITH PUNCH MARK IN MONUMENT WELL. ACCEPTED PER RSMB 1/4 AND PMB 3/89.
- □ FOUND 6"x6" CALTRANS CONCRETE HIGHWAY MONUMENT.
- ⊗ FOUND 1" I.D.I.P. AND TAG "RCE 8591." ACCEPTED PER PMB 2/94 AND RSMB 1/71.
- ○ SET 1 1/2" DIAMETER ALUMINUM CAP INSCRIBED "LS 5149" ON A 5/8" REBAR.
- —x— FENCELINE
- r BASED ON RECORD INFORMATION PER PMB 2/94 UNLESS OTHERWISE NOTED.
- m BASED ON FIELD MEASUREMENTS.

BASIS OF BEARINGS: NORTH, AS DETERMINED BY A SOLAR OBSERVATION TAKEN AT THE INTERSECTION OF KIRKWOOD AND EMIGRANT STREET ON DECEMBER 21, 1994.

CURVE DATA:

CURVE "A"

Δ	22°42'22"m	22°42' r	CT R/W MAP
R	2000'm	2000' r	
L	792.59'm	792.38' r	
T	401.57'm	401.45' r	

CURVE "B"

Δ	6°05'46"m
R	2090'm
L	217.05'm
T	108.63'm

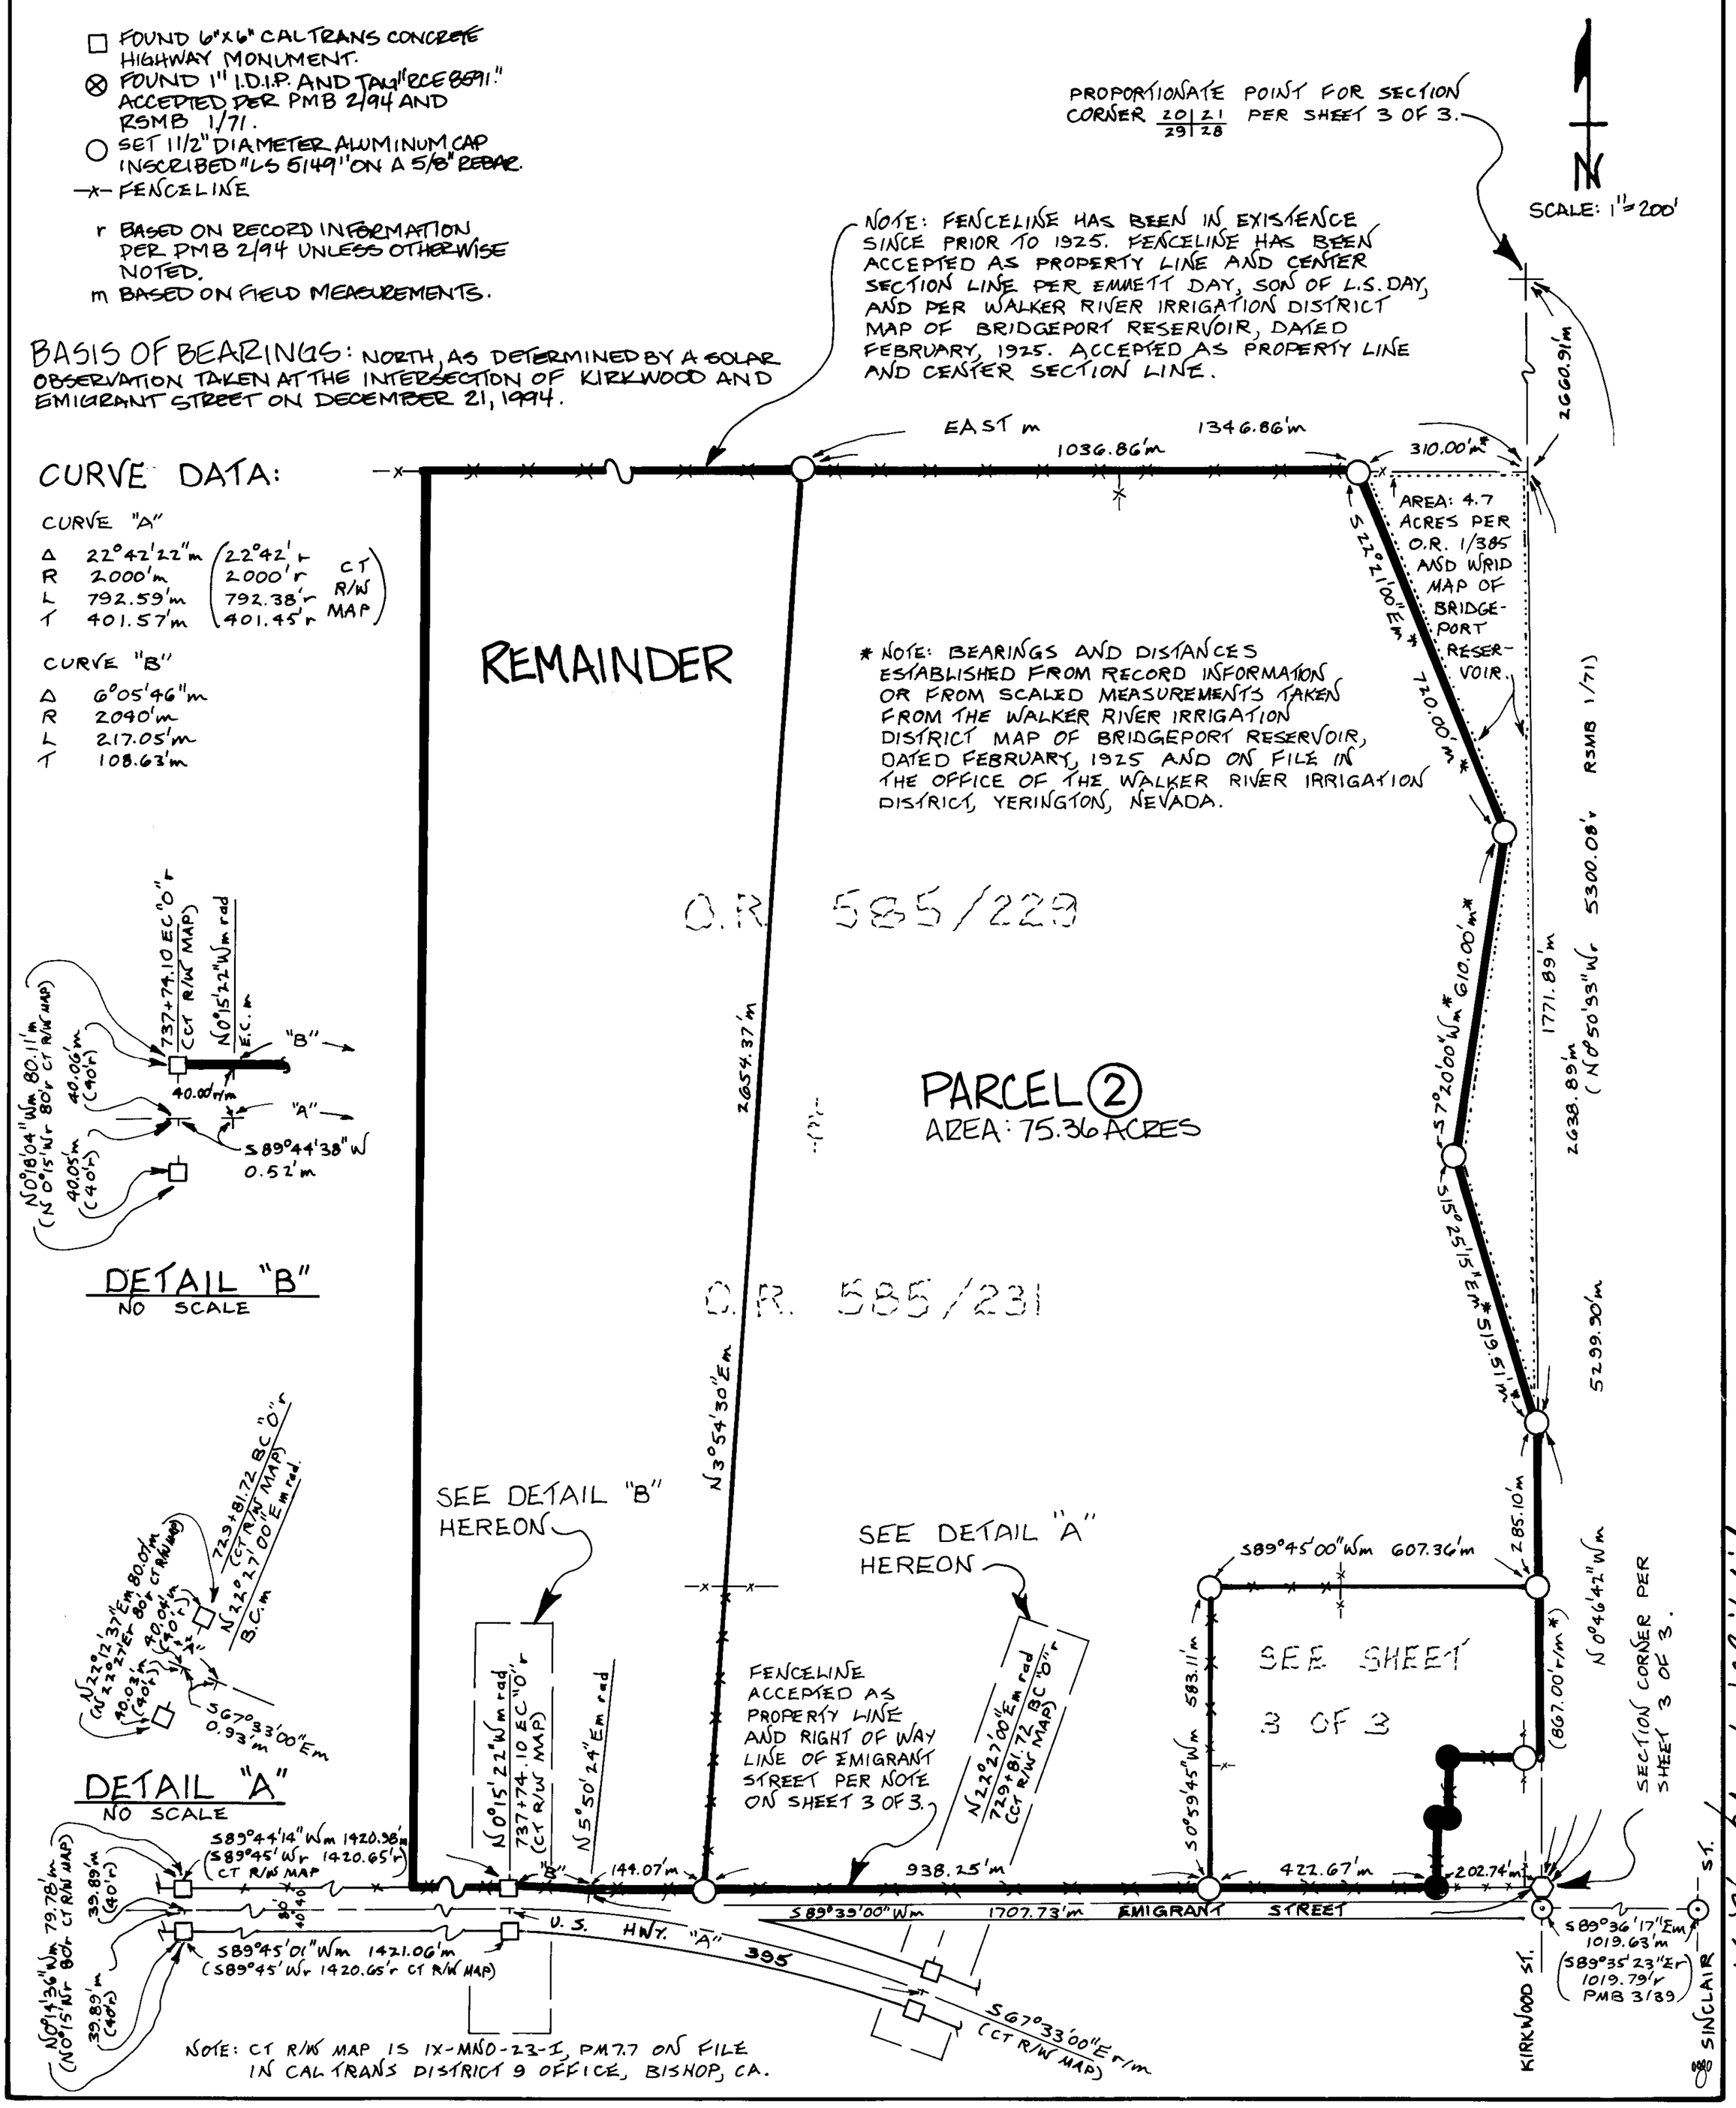

P.M. 32-48