P. M. Vol 4 Pg 122A

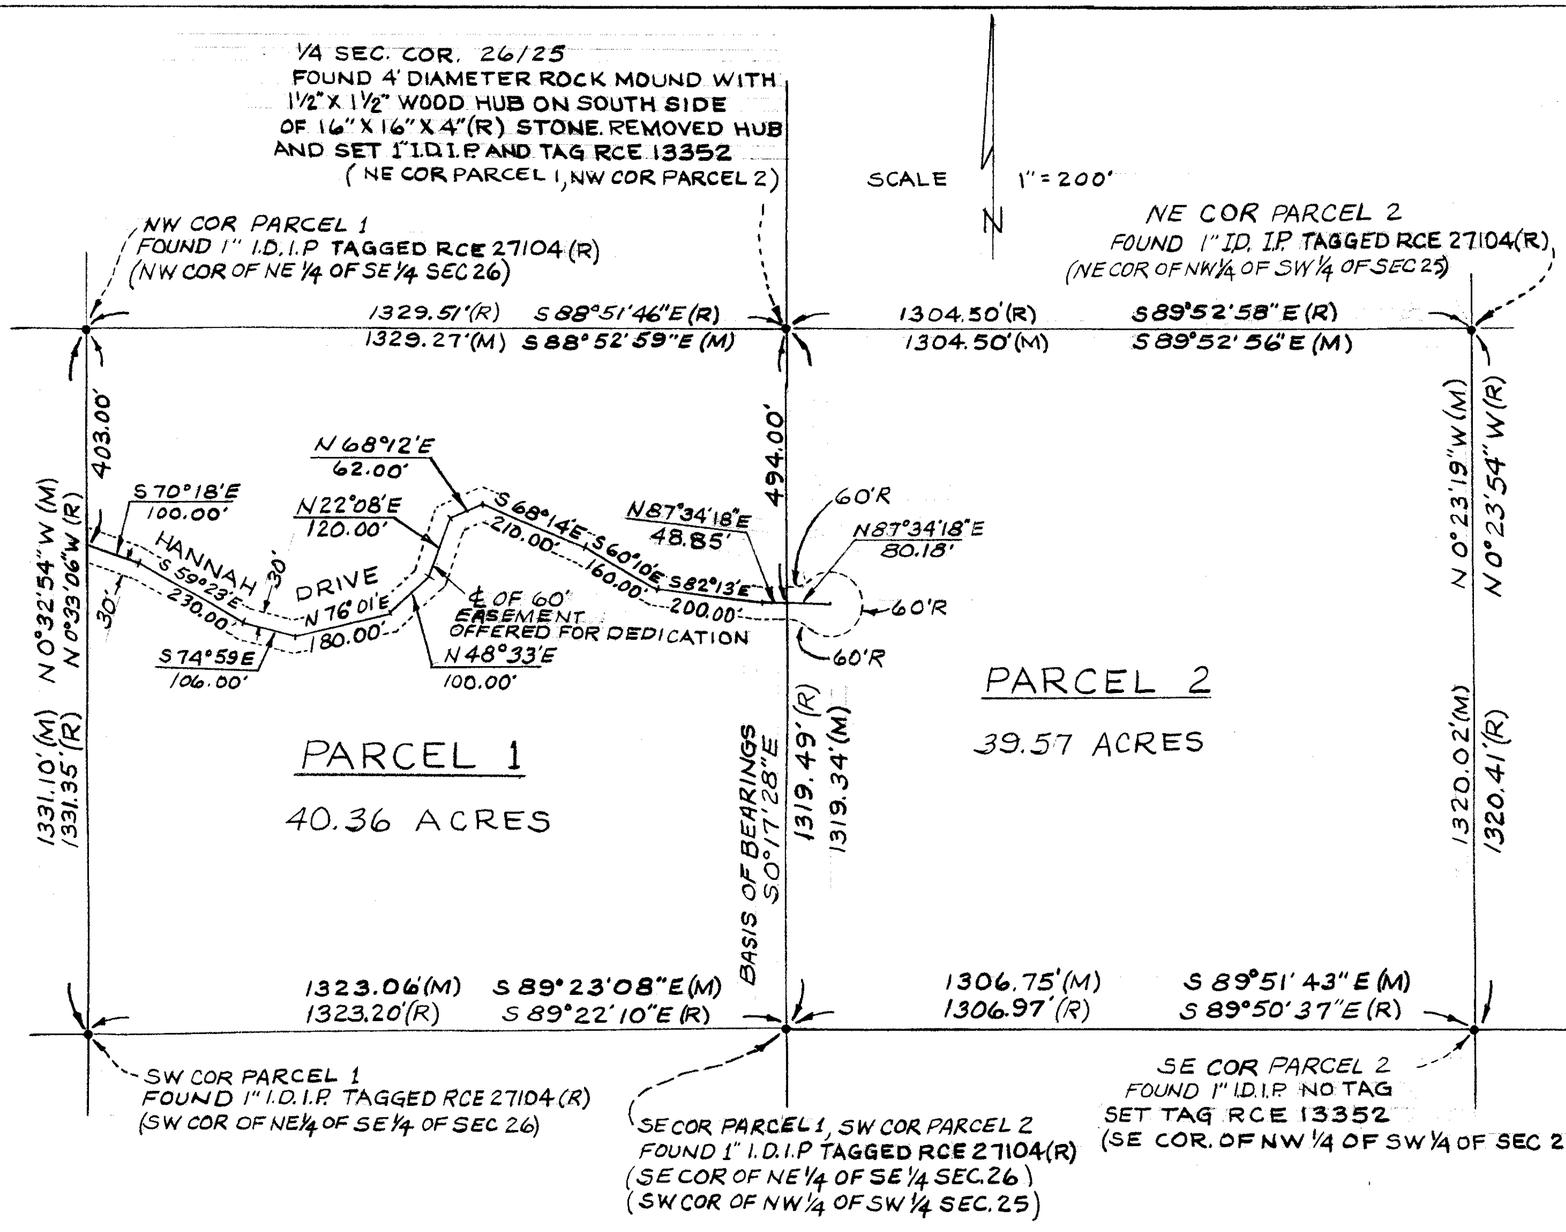

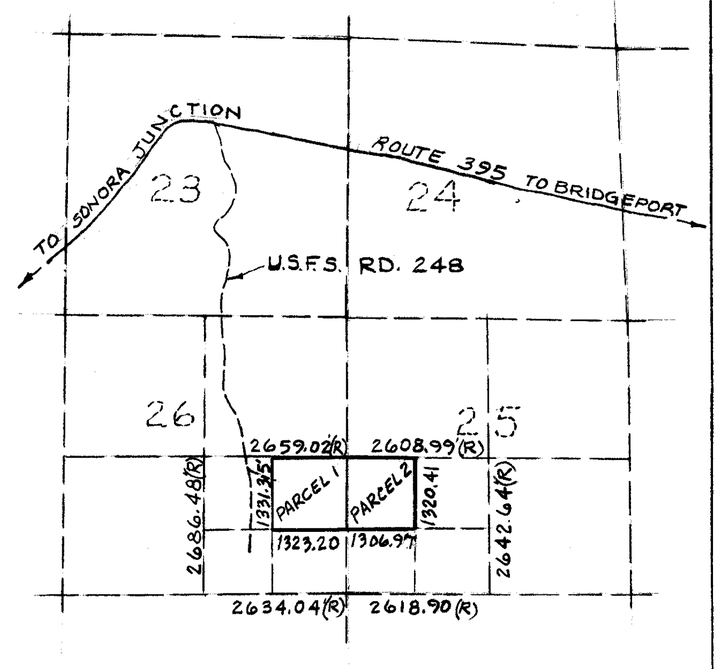

SECTION DETAIL
NO SCALE

PARCEL MAP NO. 32-55

THE NORTHEAST QUARTER OF THE SOUTHEAST QUARTER OF SECTION 26 AND THE NORTHWEST QUARTER OF THE SOUTHWEST QUARTER OF SECTION 25, IN TOWNSHIP 6 NORTH, RANGE 23 EAST, MDM, IN THE COUNTY OF MONO, STATE OF CALIFORNIA, ACCORDING TO THE OFFICIAL PLAT THEREOF.

LEGEND

(R) RECORD INFORMATION PER RECORD OF SURVEY 32-23 RECORDED IN BK 1 OF R/S MAPS AT PAGES 98 THRU 98-I

• FOUND MONUMENT AS NOTED

(M) = MEASURED

BASIS OF BEARINGS

S 0°17'28"E THE WEST LINE OF THE SW 1/4 OF SECTION 25 TOWNSHIP 6 NORTH, RANGE 23 EAST MOUNT DIABLO MERIDIAN AS SHOWN ON RECORD OF SURVEY 32-23 RECORDED IN BOOK 1 OF R/S MAPS AT PAGES 98 THRU 98-I