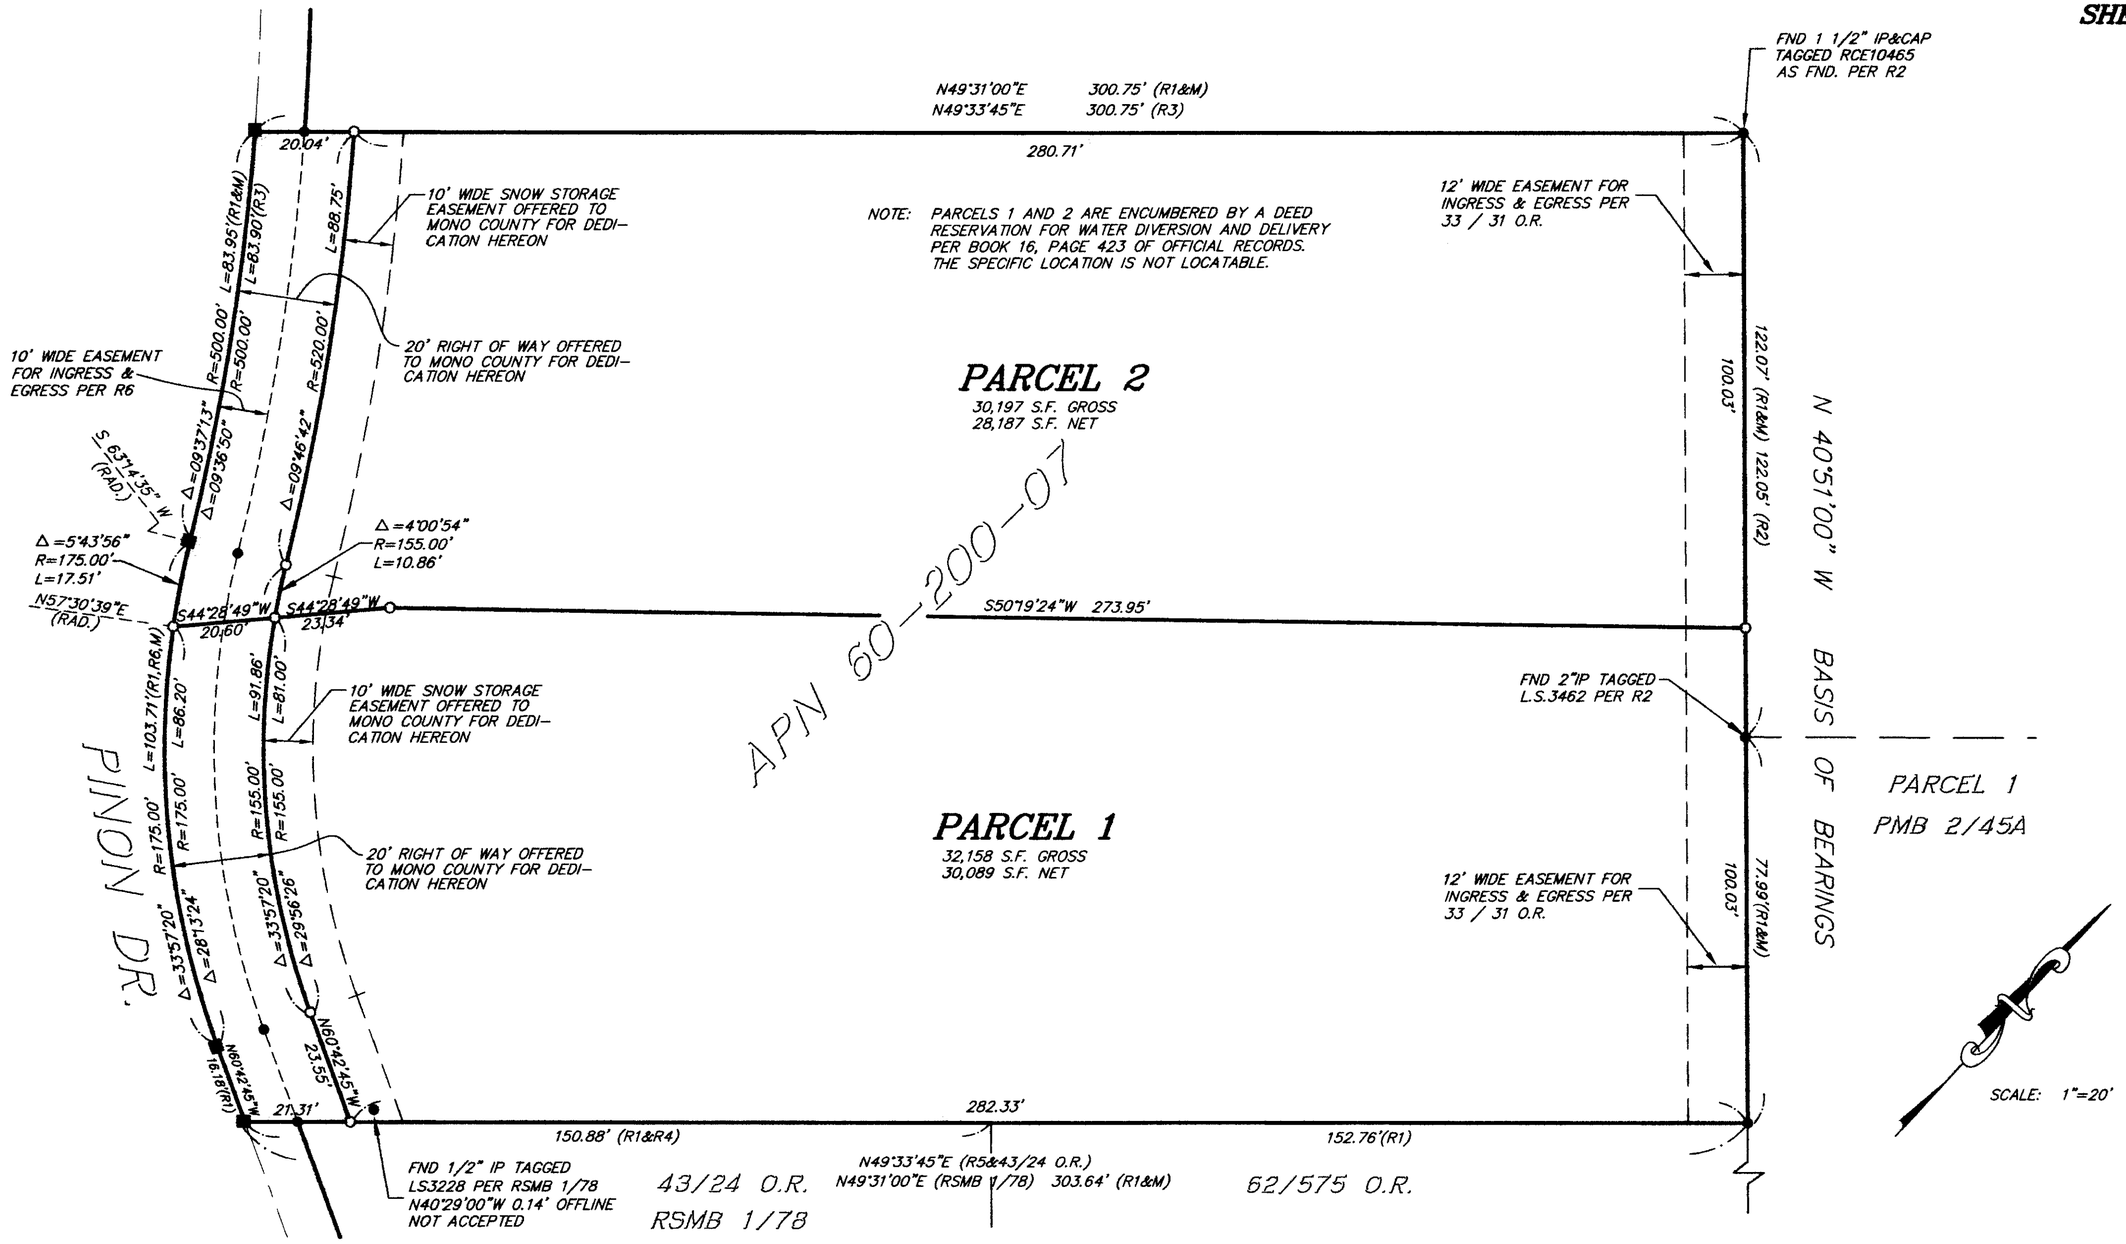

LEGEND

- ○ SET 5/8" REBAR WITH CAP, STAMPED "L.S. 4587"
- ● FOUND 5/8" REBAR WITH CAP, STAMPED "L.S. 4587" PER R1 OR AS NOTED
- ■ FOUND PK AND WASHER "LS 4587" PER R1
- CFR CALCULATED FROM RECORD

R1 RECORD INFORMATION PER RSMB 3/78
R2 RECORD INFORMATION PER PMB 2/45A
R3 RECORD INFORMATION PER O.R. VOL 33 PAGE 95.
R4 RECORD INFORMATION PER O.R. VOL 43 PAGE 24 & RSMB 1/78.
R5 RECORD INFORMATION PER O.R. VOL 62 PAGE 575.
R6 RECORD INFORMATION PER O.R. VOL 25 PAGE 392. EXHIBIT #2, DESCRIPTION OF PINION DRIVE

BASIS OF BEARINGS

THE BASIS OF BEARINGS FOR THIS SURVEY IS THE NORTH EAST LINE OF APN 60-200-07, BETWEEN TWO FOUND MONUMENTS AS SHOWN ON PMB 2/45A. SHOWN HEREON AS N40°51'00"W.

tnad/holmes associates
1825_PM.dwg
J.N. 1825

PARCEL MAP NO. 37-168

BEING A DIVISION OF APN 60-200-07 AS RECORDED BY GRANT DEED IN VOL. 33, PAGE 95, IN THE OFFICE OF THE MONO COUNTY RECORDER. BEING LOCATED IN A PORTION OF THE NW 1/4 OF THE NW 1/4 OF SEC. 35, T.4S., R.29E., M.D.B.& M., COUNTY OF MONO, STATE OF CALIFORNIA.