RECORD OF SURVEY MAP NO. 32-1

SHOWING PARCELS ALONG SOUTH SIDE OF

STOCK DRIVE

BRIDGEPORT, MONO COUNTY, CALIFORNIA

A PORTION OF SECTION 28, T5N, R25E, MDB&M.

SCALE 1" = 50'

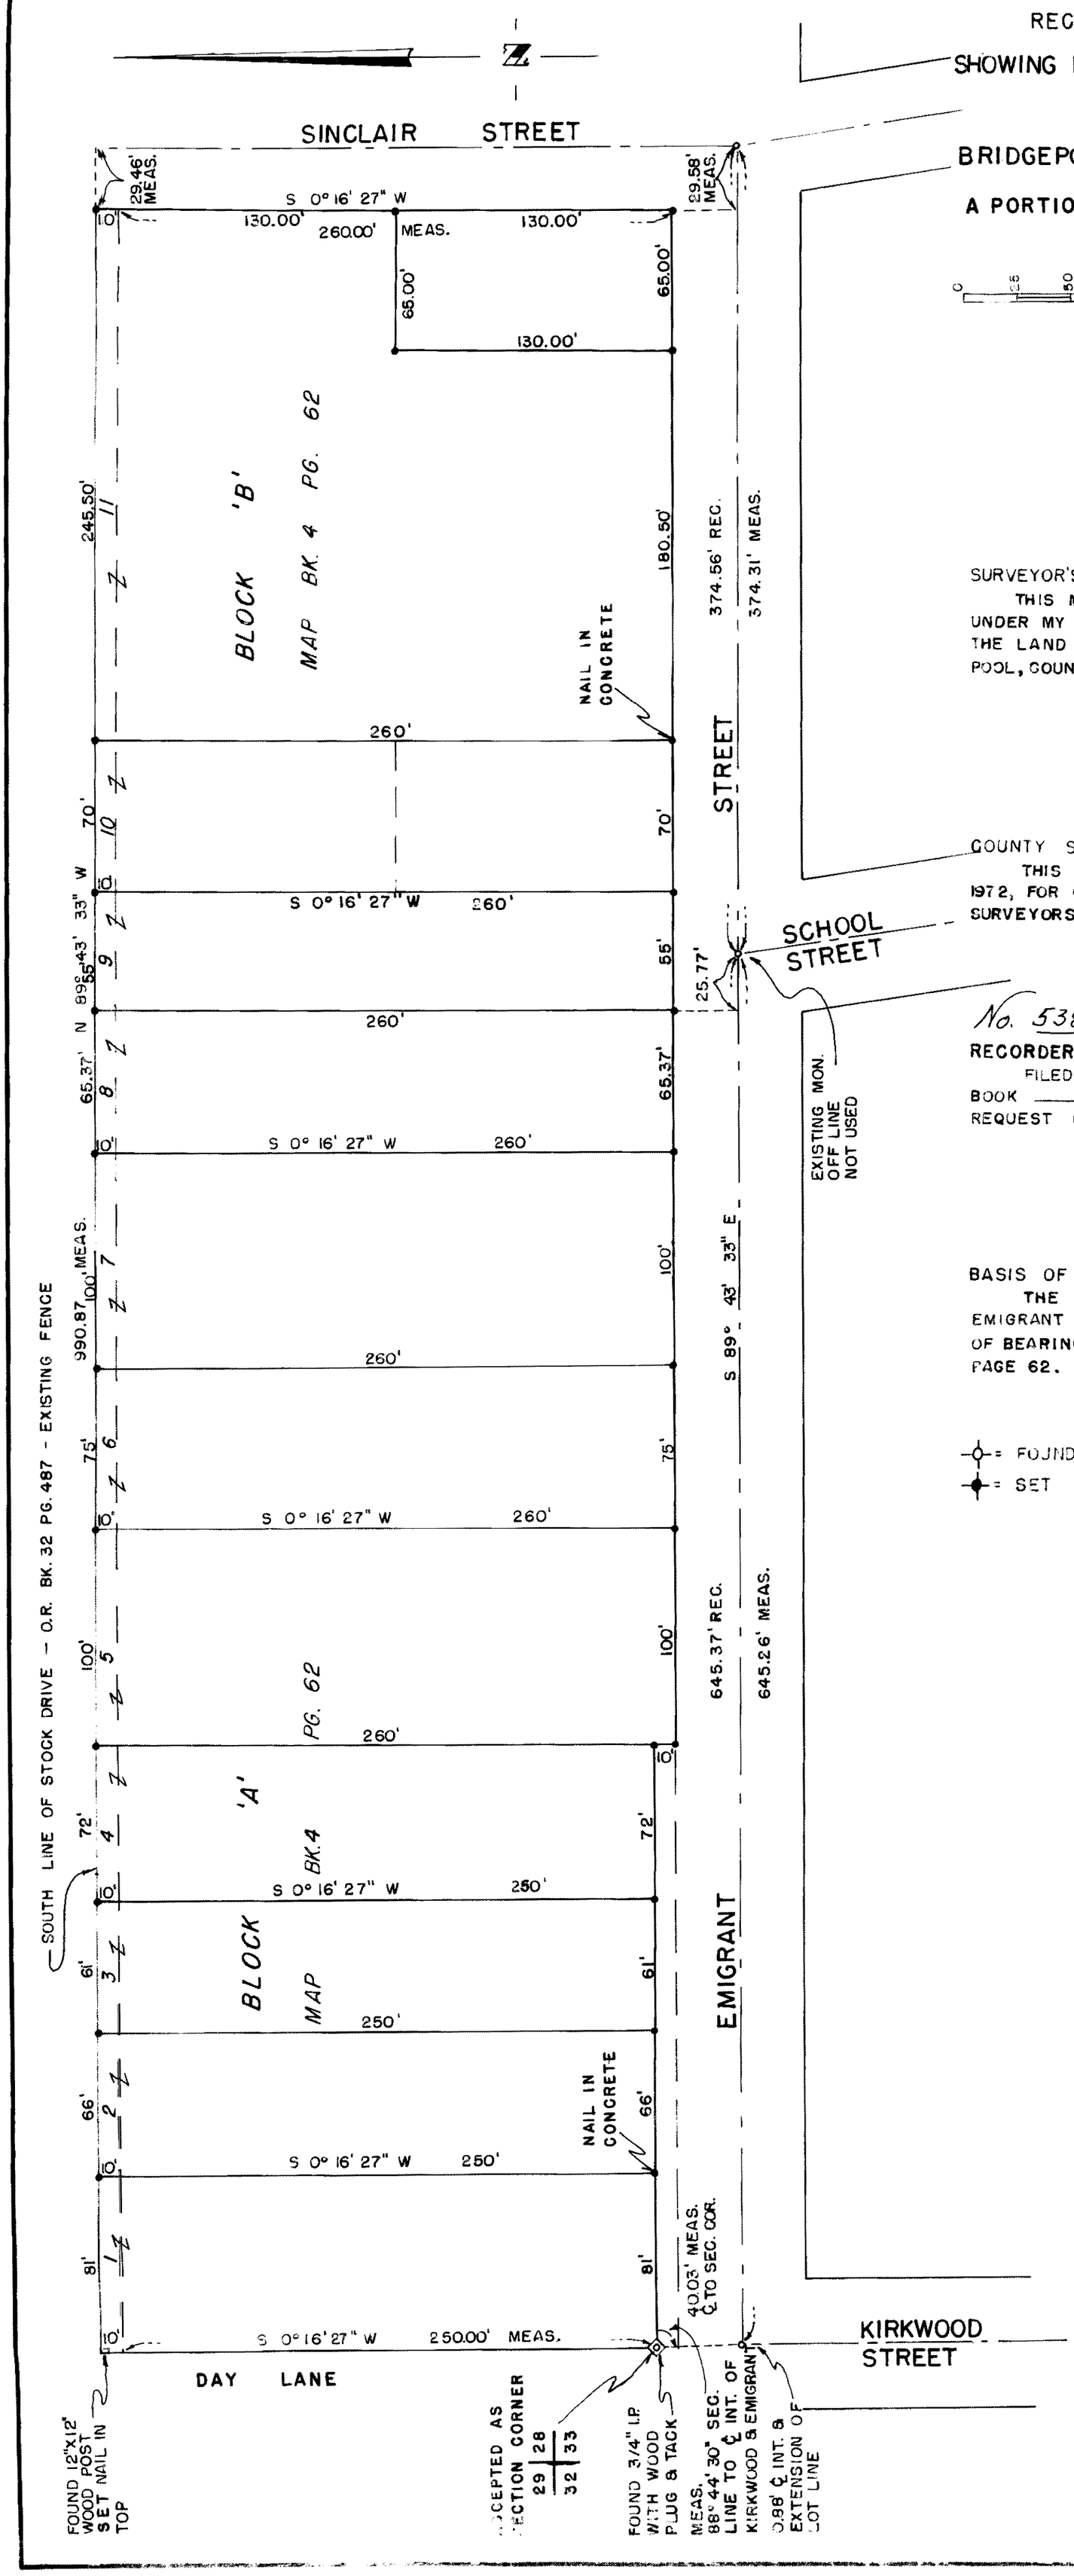

SURVEYOR'S CERTIFICATE

THIS MAP CORRECTLY REPRESENTS A SURVEY MADE BY ME OR UNDER MY DIRECTION IN CONFORMANCE WITH THE REQUIREMENTS OF THE LAND SURVEYORS ACT AT THE REQUEST OF RICHARD L. POOL, COUNTY SURVEYOR, ON APRIL, 1972

Walter G. Reid

WALTER G. REID R.C.E. 7522
VIRGINIA CITY, NEVADA

COUNTY SURVEYORS CERTIFICATE

THIS MAP HAS BEEN EXAMINED THIS 7th DAY OF June, 1972, FOR CONFORMANCE WITH THE REQUIREMENTS OF THE LAND SURVEYORS ACT.

Richard L. Pool, P.E.

COUNTY SURVEYOR

No. 5380

RECORDER'S CERTIFICATE

FILED THIS 7th DAY OF June, 1972 AT 3:15 P. M. IN BOOK 1 OF Record of Survey maps ON PAGE 4 AT THE REQUEST OF Richard L. Pool, (Stock drive + Emigrant Street)

Ann M. Webb

COUNTY RECORDER

BASIS OF BEARINGS

THE BEARING OF S 89° 43' 33" E FOR THE CENTERLINE OF EMIGRANT STREET, BETWEEN SINCLAIR & KIRKWOOD IS THE BASIS OF BEARINGS FOR THIS SURVEY, AS SHOWN ON MAP BOOK 4 PAGE 62.

-O- = FOUND STEEL PIN & PUNCH MARK OR AS SHOWN

-●- = SET 1/2" X 24" REBARS TAGGED RCE 7522

RS Vol. 1 - Pg. 4.