SCALE: 1" = 1000'

ONE SHEET ONLY

RECORD OF SURVEY ~ Nº 37-4

IN THE UNINCORPORATED TERRITORY OF THE COUNTY OF MONO, STATE OF CALIFORNIA, BEING A SURVEY IN SECTIONS 23, 25 AND 26, TOWNSHIP 5 SOUTH, RANGE 32 EAST, M.D.M. ~

Inst. Nº 3472

Filed this 20th day of February, 1973, at 2:30 P.M. in Book 1 of Record Of Survey Maps at Page 8 at the request of Gordon C. Holmes and Edwin Wilson

Anne M. Webb
County Recorder

This map correctly represents a survey made by me or under my direction in conformance with the requirements of the Land Surveyors Act in January, 1973, at the request of Edwin Wilson.

Gordon C. Holmes
Gordon C. Holmes R.C.E. 10467

This map has been examined for conformance with the requirements of the Land Surveyors Act this 20th day of February, 1973.

Richard L. Cool P.E.
County Surveyor

• Indicates a found point as noted

∘ Indicates a 2" pipe & tag set

Note: Found a rock mound and set a 2" pipe & tag at all found section and quarter corners unless otherwise noted.

The basis of bearings shown on this map are based on solar observation and are true.

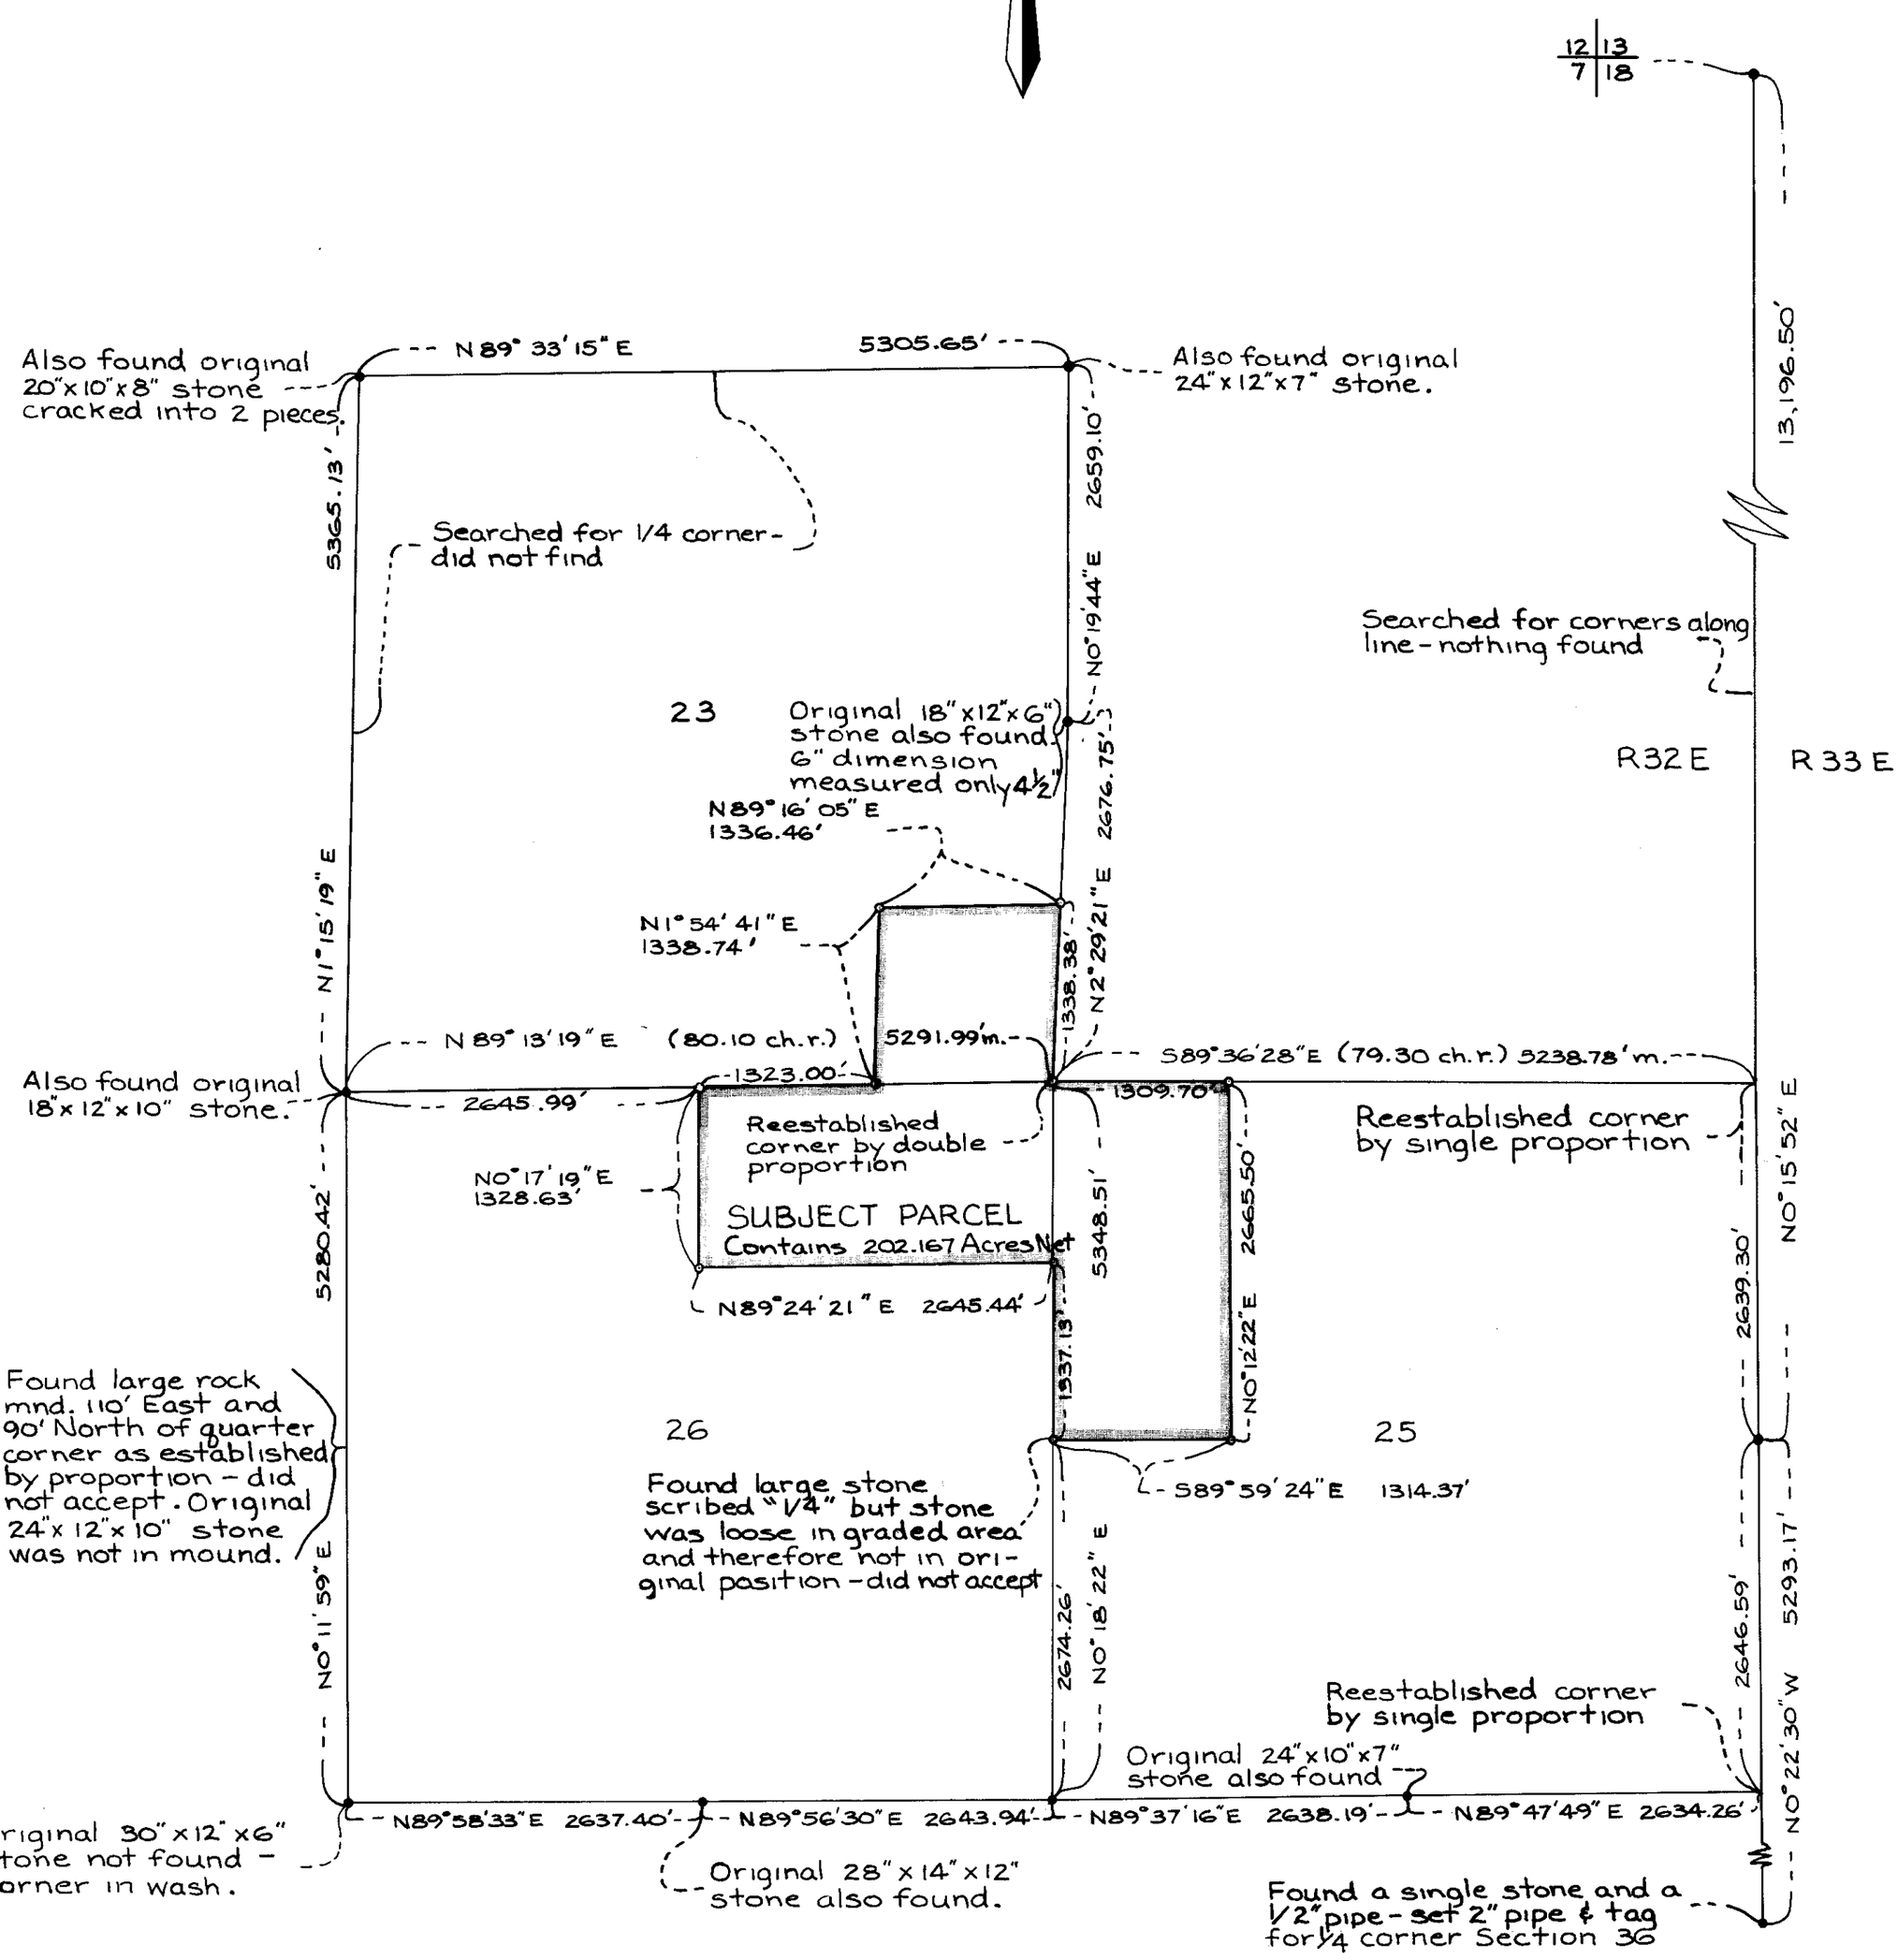

Vol. 1, R/S, Pg. 8