SCALE: 1" = 500'

ONE SHEET ONLY

RECORD OF SURVEY No 32-2

IN THE UNINCORPORATED TERRITORY OF THE COUNTY OF MONO, STATE OF CALIFORNIA, BEING A SURVEY IN THE NORTHWEST QUARTER OF THE NORTHWEST QUARTER OF SECTION 21, TOWNSHIP 3 NORTH, RANGE 25 EAST, M.D.M.

Inst. No 2122
Filed this 12th day of November, 1973, at 4:30 P.M. in Book 1 of Record Of Survey Maps at Page 12 at the request of Mrs. Jean Courtney and Mr. Thomas Wooldridge

Owen M. Kelly
County Recorder

This map correctly represents a survey made by me or under my direction in conformance with the requirements of the Land Surveyor's Act in September, 1973, at the request of Mrs. Jean Courtney and Mr. Thomas Wooldridge.

Gordon C. Holmes, R.C.E. 10467

This map has been examined for conformance with the requirements of the Land Surveyor's Act this 12th day of November, 1973.

REGISTERED PROFESSIONAL ENGINEER RICHARD L. POOL No. 18,030 CIVIL STATE OF CALIFORNIA

Richard L. Pool, P.E.
County Surveyor

The bearings shown on this map are based upon solar observation and are true.

• Indicates a found point as noted.
∘ Indicates a 2" I.P. & Tag set.

County Surveyor's Note:
A resurvey of Sections 16 and/or 17 may result in an alternate location of the Northwest corner of Section 21.

Richard L. Pool, P.E.
County Surveyor

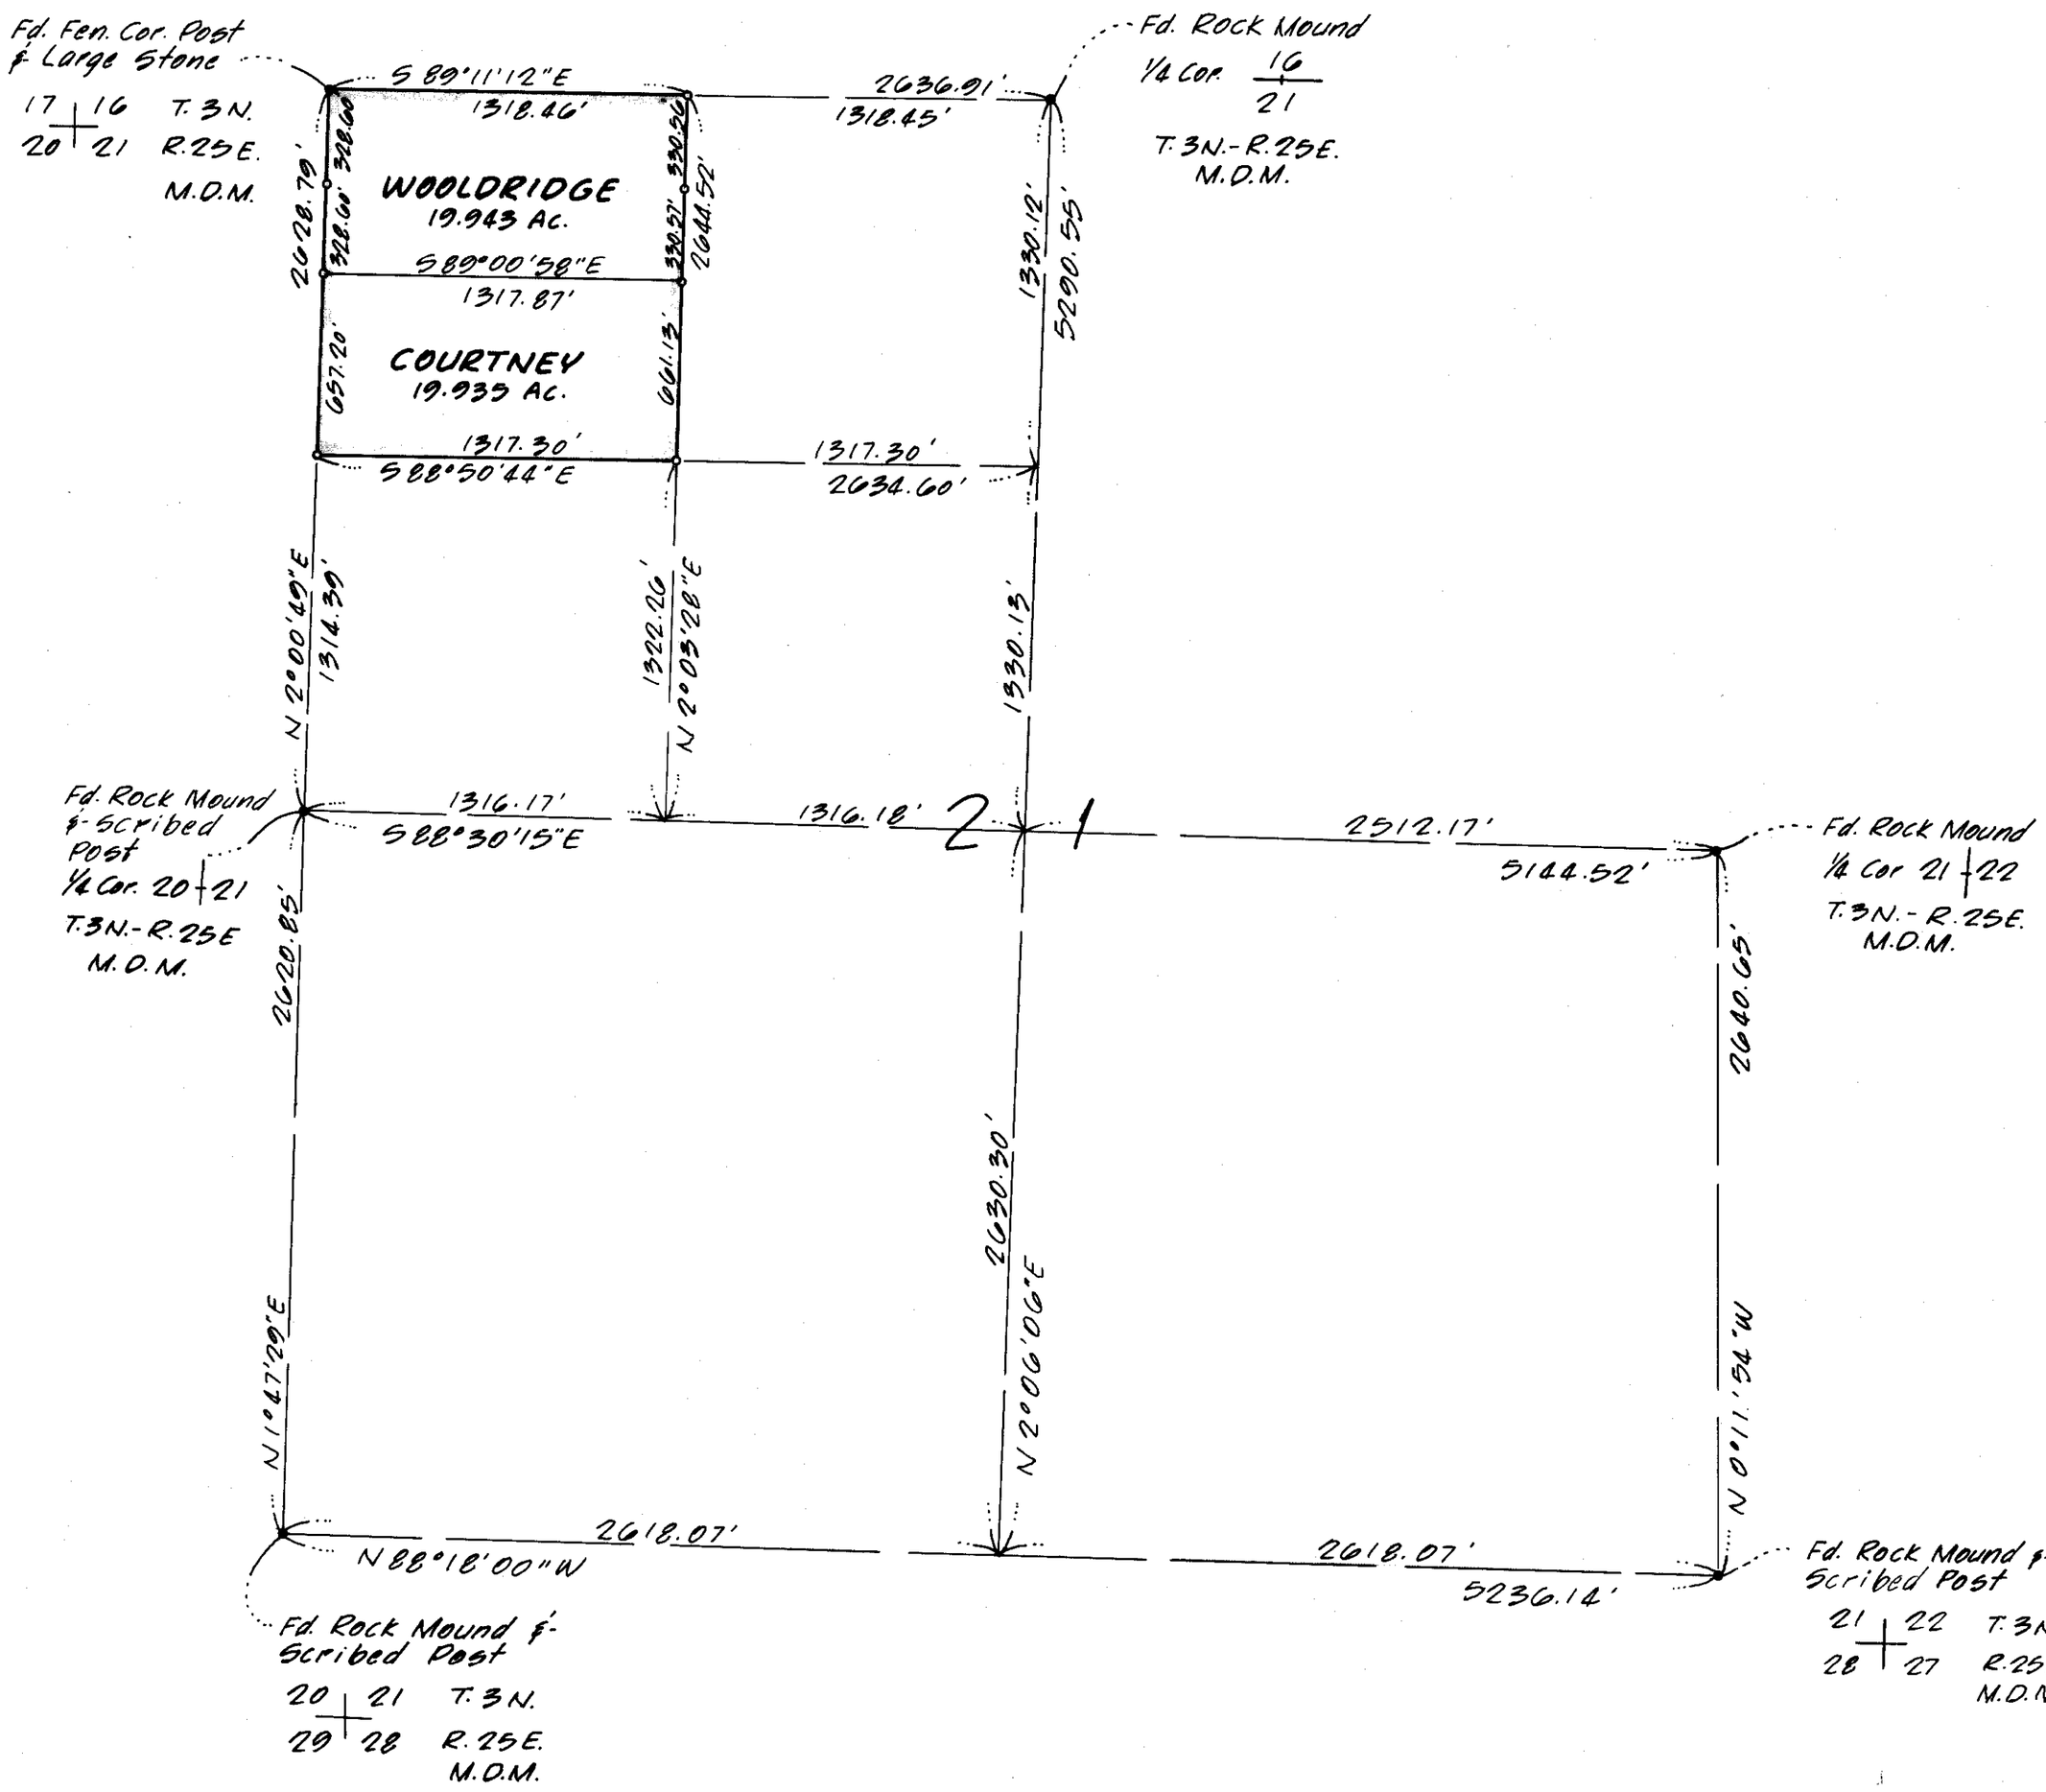

R/S - Vol. 1, Pg. 12.