SCALE: 1" = 600'

RECORD OF SURVEY 37-9

IN THE UNINCORPORATED TERRITORY OF THE COUNTY OF MONO, STATE OF CALIFORNIA

BEING A SURVEY OF A PORTION OF SECTION 1, TOWNSHIP 4 SOUTH, RANGE 32 EAST, MOUNT DIABLO MERIDIAN

No. 204

Filed this 18th. day of July, 1975 at 10:35 A M. in book 1 of Record of Survey Maps, page 21 & 21 of maps at the request of Roger D. Glidden

Ann M. Webb
County Recorder

This map correctly represents a survey made by me or under my direction in conformance with the requirements of the Land Surveyors Act at the request of Hazel Dehy Shelander in May 1975.

Roger D. Glidden
Roger D. Glidden L.S. 3462

This map has been examined for conformance with the requirements of the Land Surveyors Act this 9th day of July, 1975

Richard L. Pool, P.E.
County Surveyor, Richard L. Pool

The basis of bearing used for this map is the easterly line of section 12, T. 4 S., R. 32 E., M.D.M. shown as N. 0°16'34" W. on R.S.M.B. 6-27

NOTES
1. ● indicates a found 2" Iron pipe with conc. plug, tack & tag R.C.E. 20930, unless otherwise noted. (no ref.)
2. Distances in parentheses are record per Government Plat of 1-16-1880.

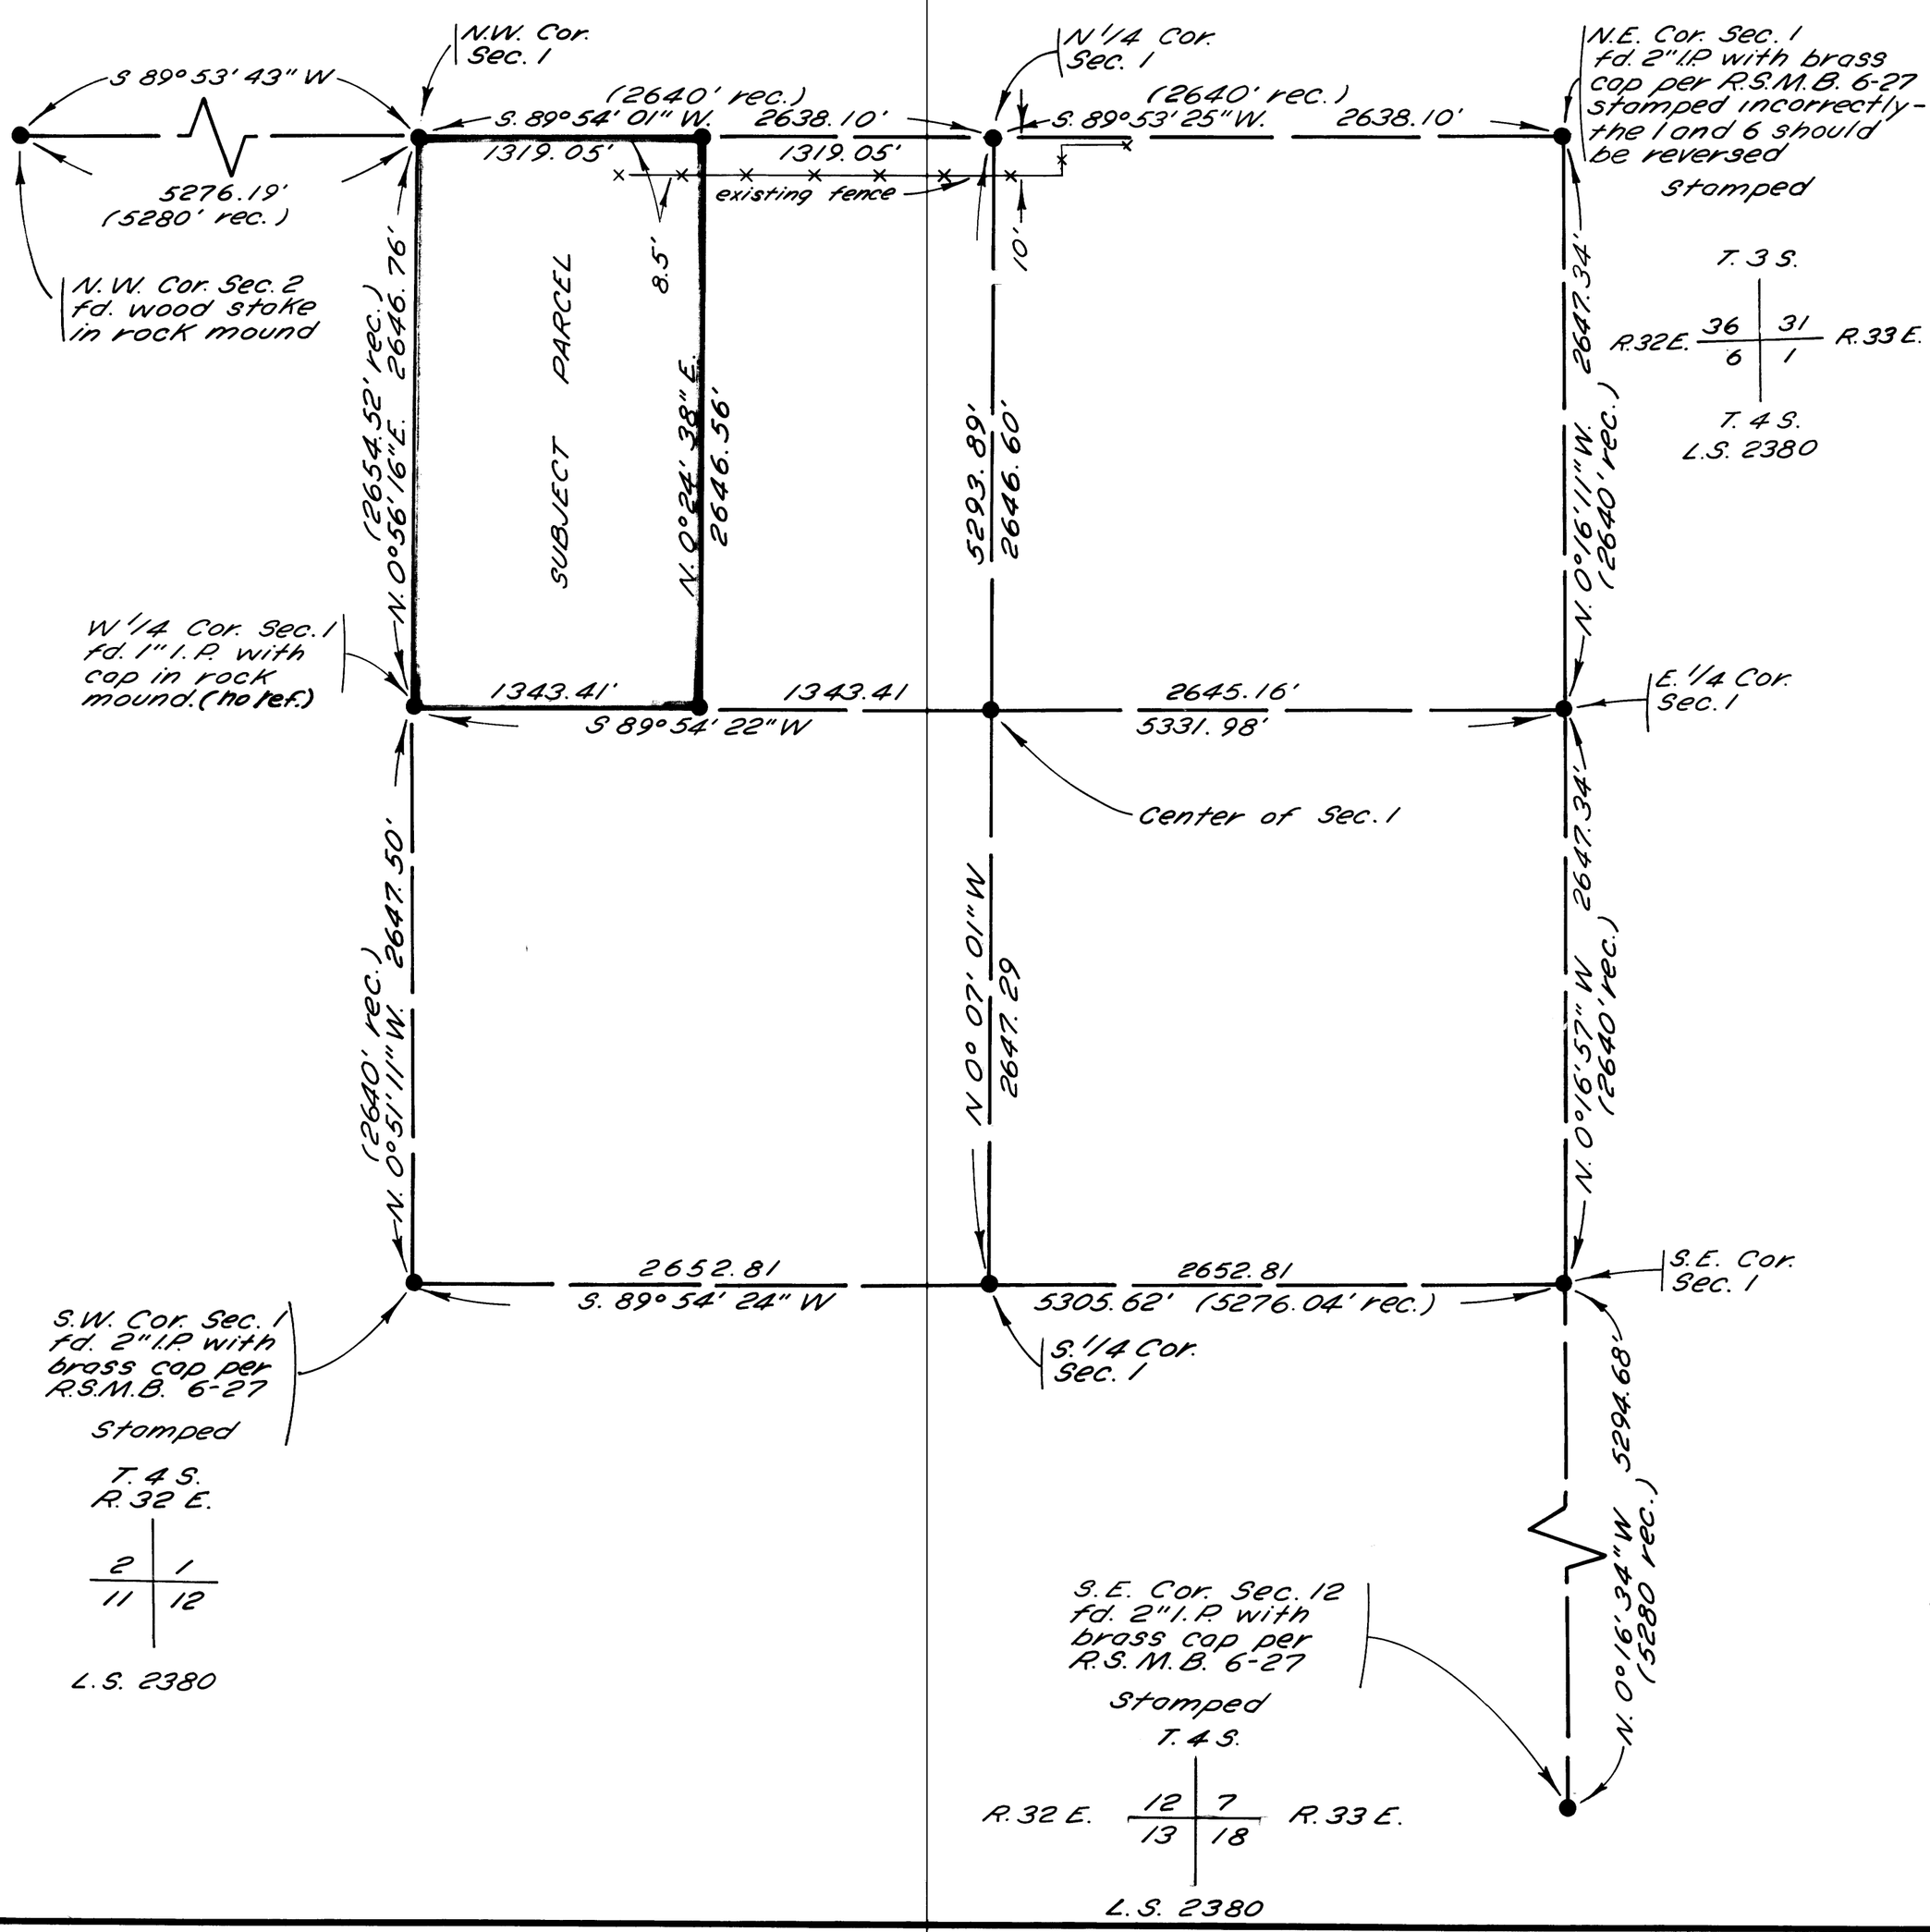

R/S - Vol. 4, Pg. 21