SCALE 1"= 600'

SHEET 1 OF 3 SHEETS

RECORD OF SURVEY NO. 34-6

IN THE UNINCORPORATED TERRITORY OF THE COUNTY OF MONO, STATE OF CALIFORNIA

OF SECTION 35, TOWNSHIP 1 NORTH RANGE 26 EAST, MOUNT DIABLO BASE-LINE AND MERIDIAN

NOTES:

Basis of bearings see sheet 3.

This map is based on survey information in Field Book 1273-38. All Field Books referred to are on file in the Engineering Office of the Dept. of Water & Power at Independence, Calif.

All 2" pipes set are capped and stamped L.S. 3615, D.W. & P. and with appropriate corner designation and are 1' above ground surface.

N

THIS map correctly represents a survey made by me or under my direction in conformance with the requirements of the Land Surveyors Act at the request of the City of Los Angeles, Dept. of Water and Power in July 1975.

Robert P. Baron
ROBERT P. BARON
LICENSED LAND SURVEYOR NO. 3615

THIS map has been examined for conformance with the requirements of the Land Surveyors Act this 21st day of October 1975.

Richard L. Good P.E.
COUNTY SURVEYOR

No. 1687

FILED this 21st day of October 1975, at 3:30 P. m. in Book 1 of Record of Survey Maps at page 24 thru 24-B at the request of the City of Los Angeles, Dept. of Water and Power.

Ann M. Webb
COUNTY RECORDER

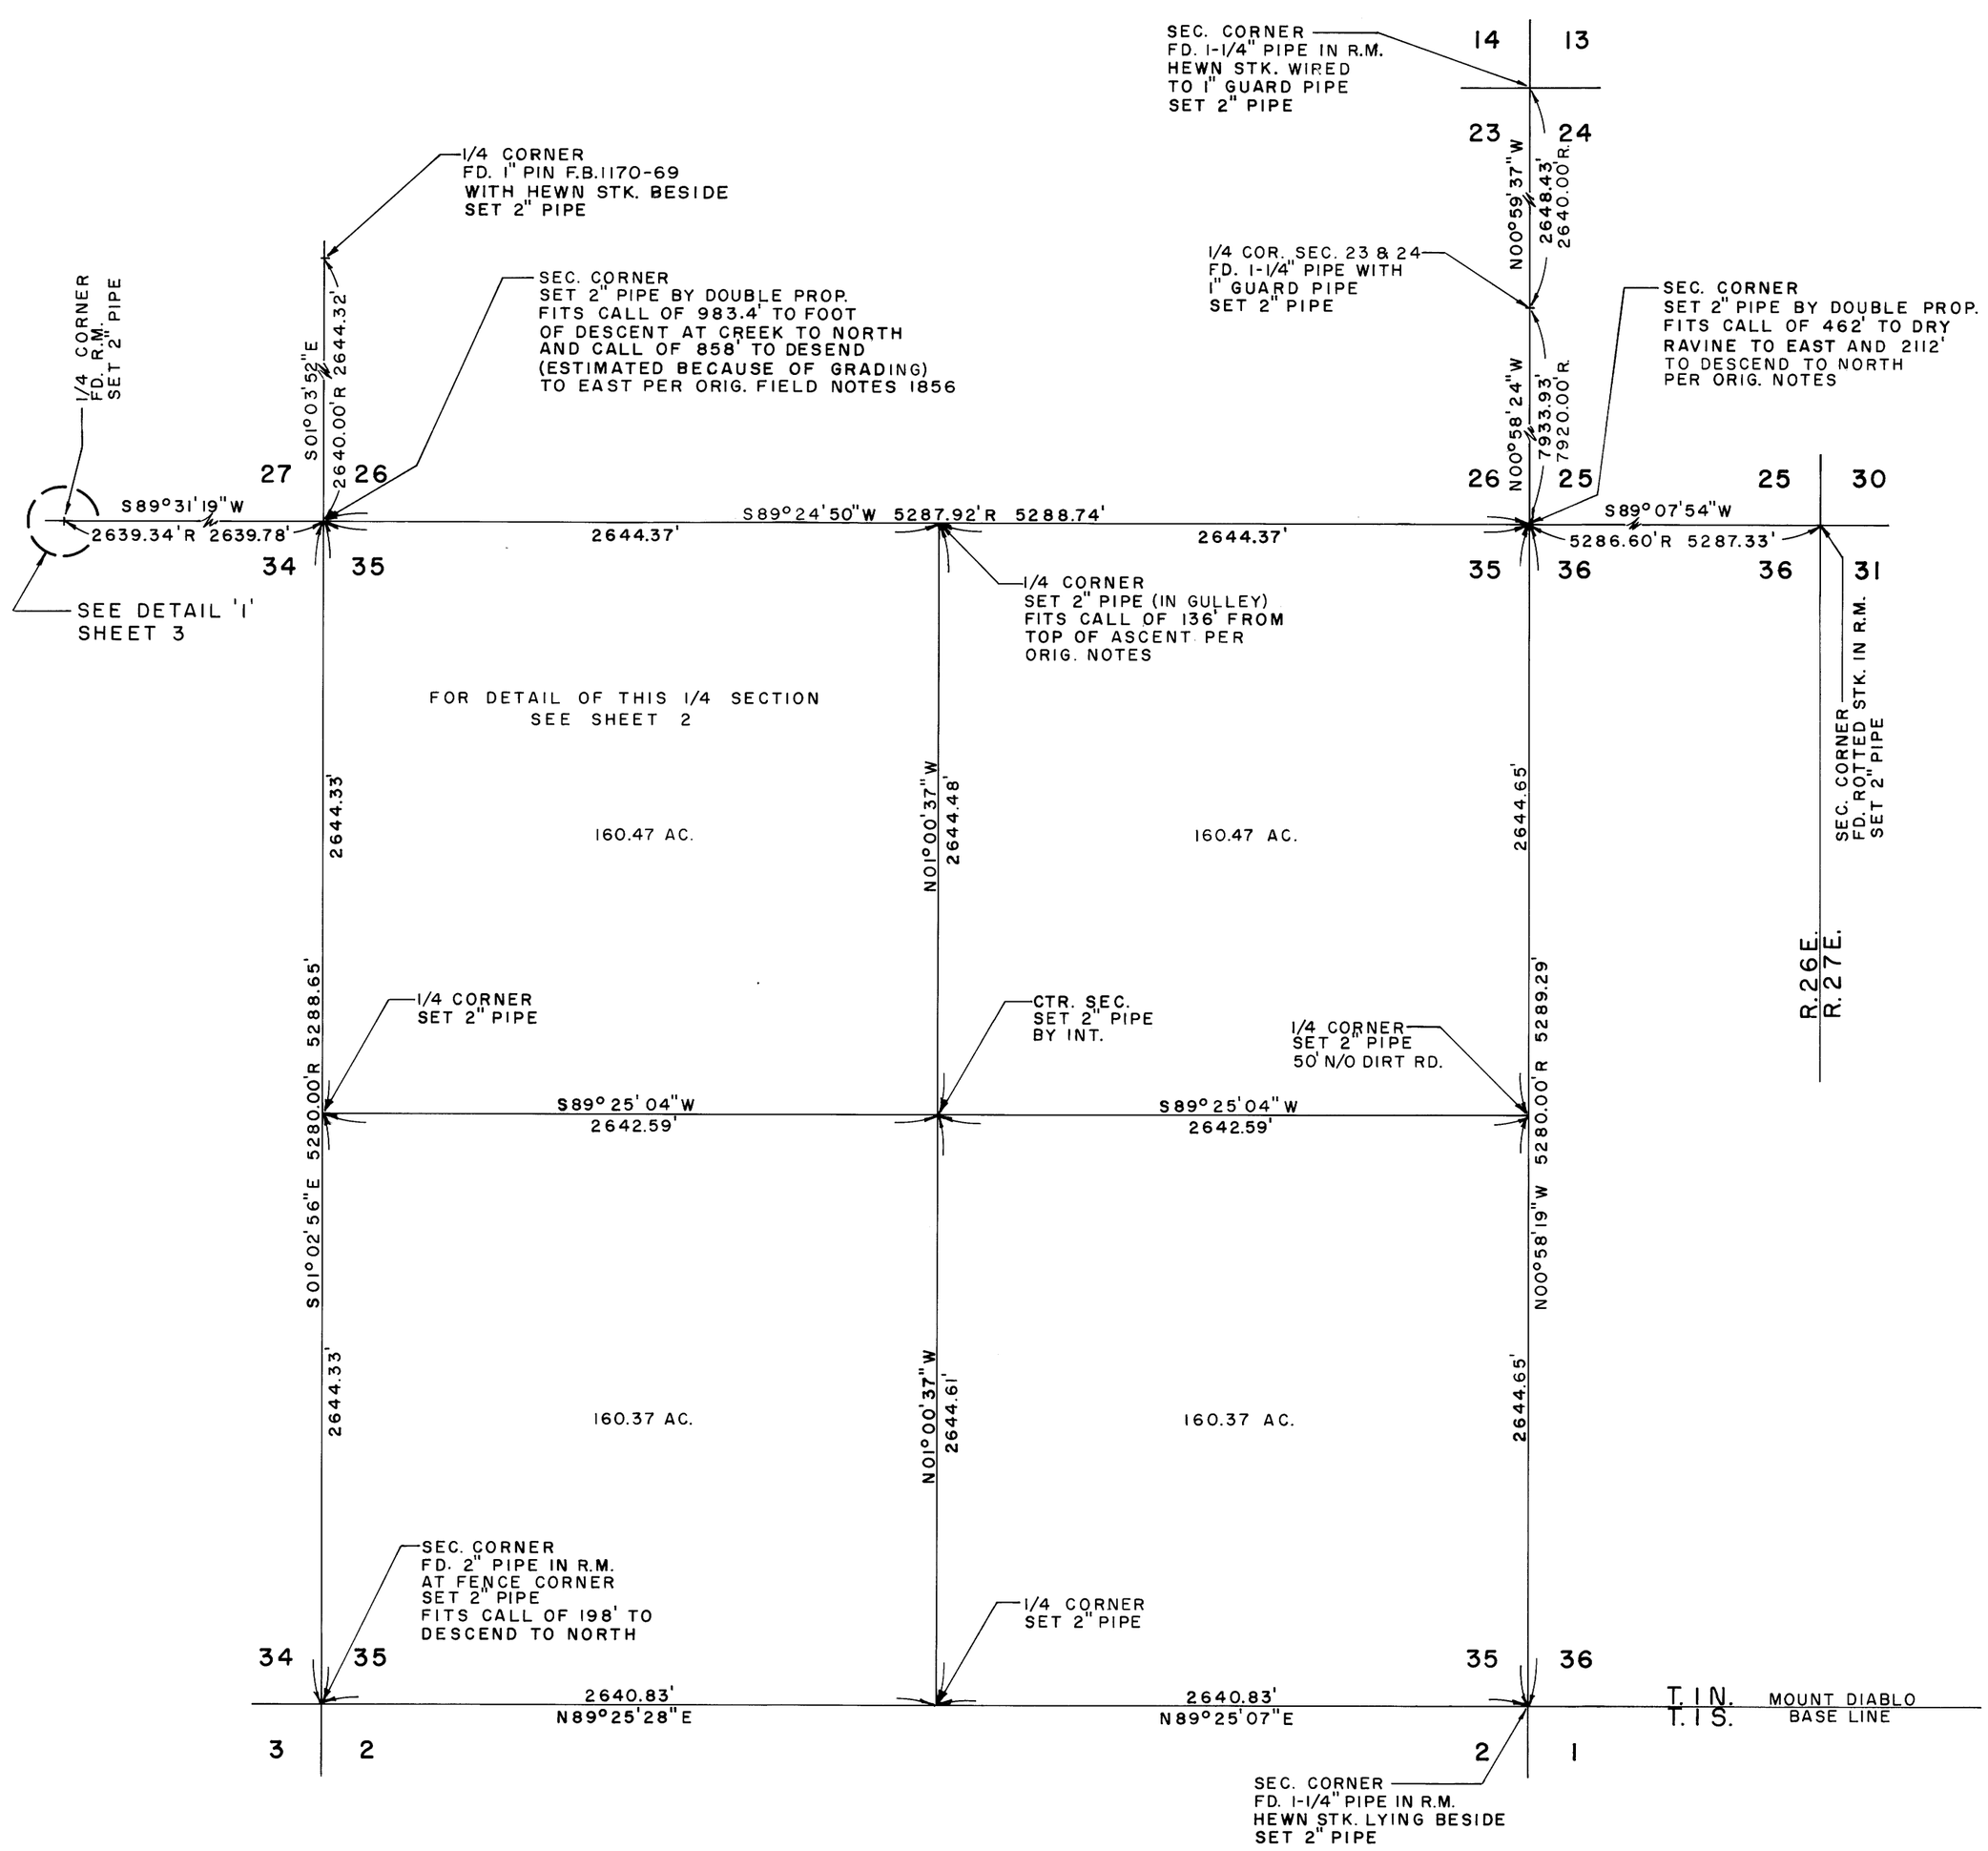

Record of Survey Vol. 1, Pg. 24

C.E.Q. 9-75