SCALE: 1" = 500'

ONE SHEET ONLY

RECORD OF SURVEY
Nº 37-10

IN THE COUNTY OF MONO, STATE OF CALIFORNIA, BEING A SURVEY OF THE SOUTHEAST QUARTER OF SECTION 29, TOWNSHIP 3 SOUTH, RANGE 29 EAST, M.D.M., SHOWING THE LOCATION OF THE PROPOSED WELL SITE OF REPUBLIC GEOTHERMAL, INC.

Inst. Nº 4412
Filed this 21st day of April, 1976, at 3:15 P.M. in Book 1 of Record Of Survey Maps at Page 26 at the request of Republic Geothermal, Inc.

Ann M. Hebb
County Recorder

This map correctly represents a survey made by me or under my direction in conformance with the requirements of the Land Surveyor's Act in March, 1976, at the request of Republic Geothermal, Inc.

Gordon C. Holmes
Gordon C. Holmes RCE 10467

This map has been examined for conformance with the requirements of the Land Surveyors Act this 20th day of April, 1976.

Richard L. Cook, P.E.
County Surveyor

The bearing shown on this map are based upon solar observation and are true.

- indicates a set 2x2 Hub & Tag.
- indicates a found U.S.B.L.M. Brass Cap which were set by a concurrent survey (UNFILED) by Mr. Jack Rabeden, Cadastral Engineer for the U.S.B.L.M.

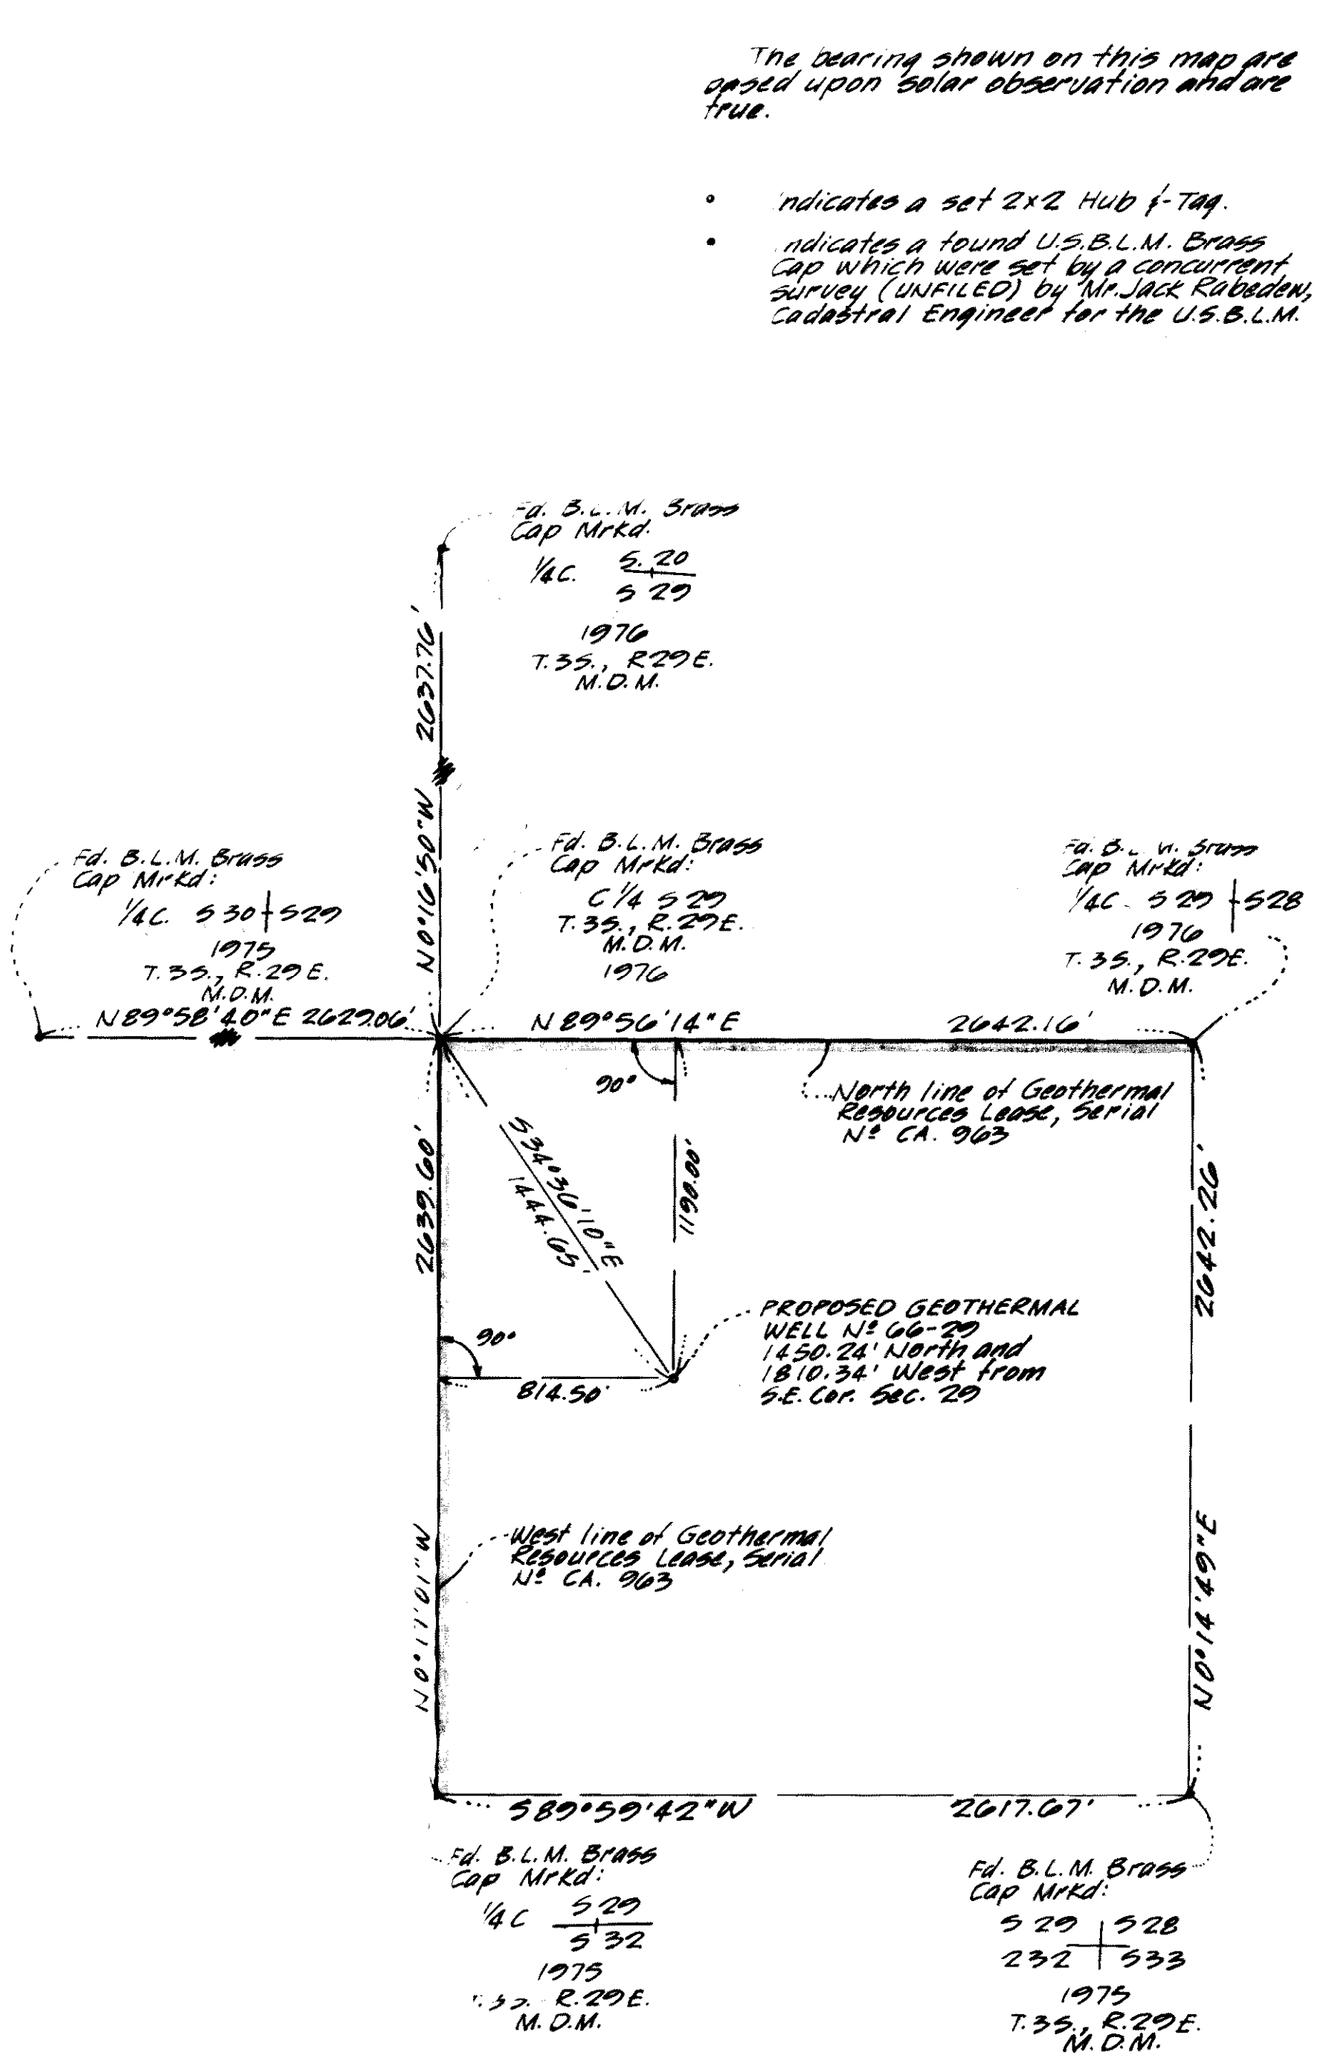

R/Survey Maps Vol. 1, Pg. 26