Scale 1"=600'

RECORD OF SURVEY 37-11

BEING A SURVEY OF A PORTION OF SECTION 36, TOWNSHIP 3 SOUTH, RANGE 32 EAST, MOUNT DIABLO MERIDIAN, COUNTY OF MONO, STATE OF CALIFORNIA.

Doc. No 29
Filed this 2nd day of July 1976 at 11:06 A.M. in book 1 of Record of Survey maps at page 29 + 29-A at the request of Roger D. Glidden.
Ann M. Webb
County Recorder

This map correctly represents a survey made by me or under my direction in conformance with the requirements of the Land Surveyors Act at the request of Michael A. Hardy in May 1976.
Roger D. Glidden L.S. 3462

This map has been examined for conformance with the requirements of the Land Surveyors Act this 29th day of June 1976.
Richard L. Pool, P.E.
County Surveyor, Richard L. Pool

NOTES:
1. ● Indicates a 2" Iron Pipe with conc. plug, tack & tag, marked L.S. 3462, set flush with ground.
2. ○ Indicates a found point as marked.
3. Record distances are per Government plat dated 1856.

The basis of bearing used for this map is the southerly line of the S.E. 1/4 of Section 36, T.3.S., R.32E. M.D.M. shown as S.89°53'25"W. on R.S.M.B. 1-21 & 21A.

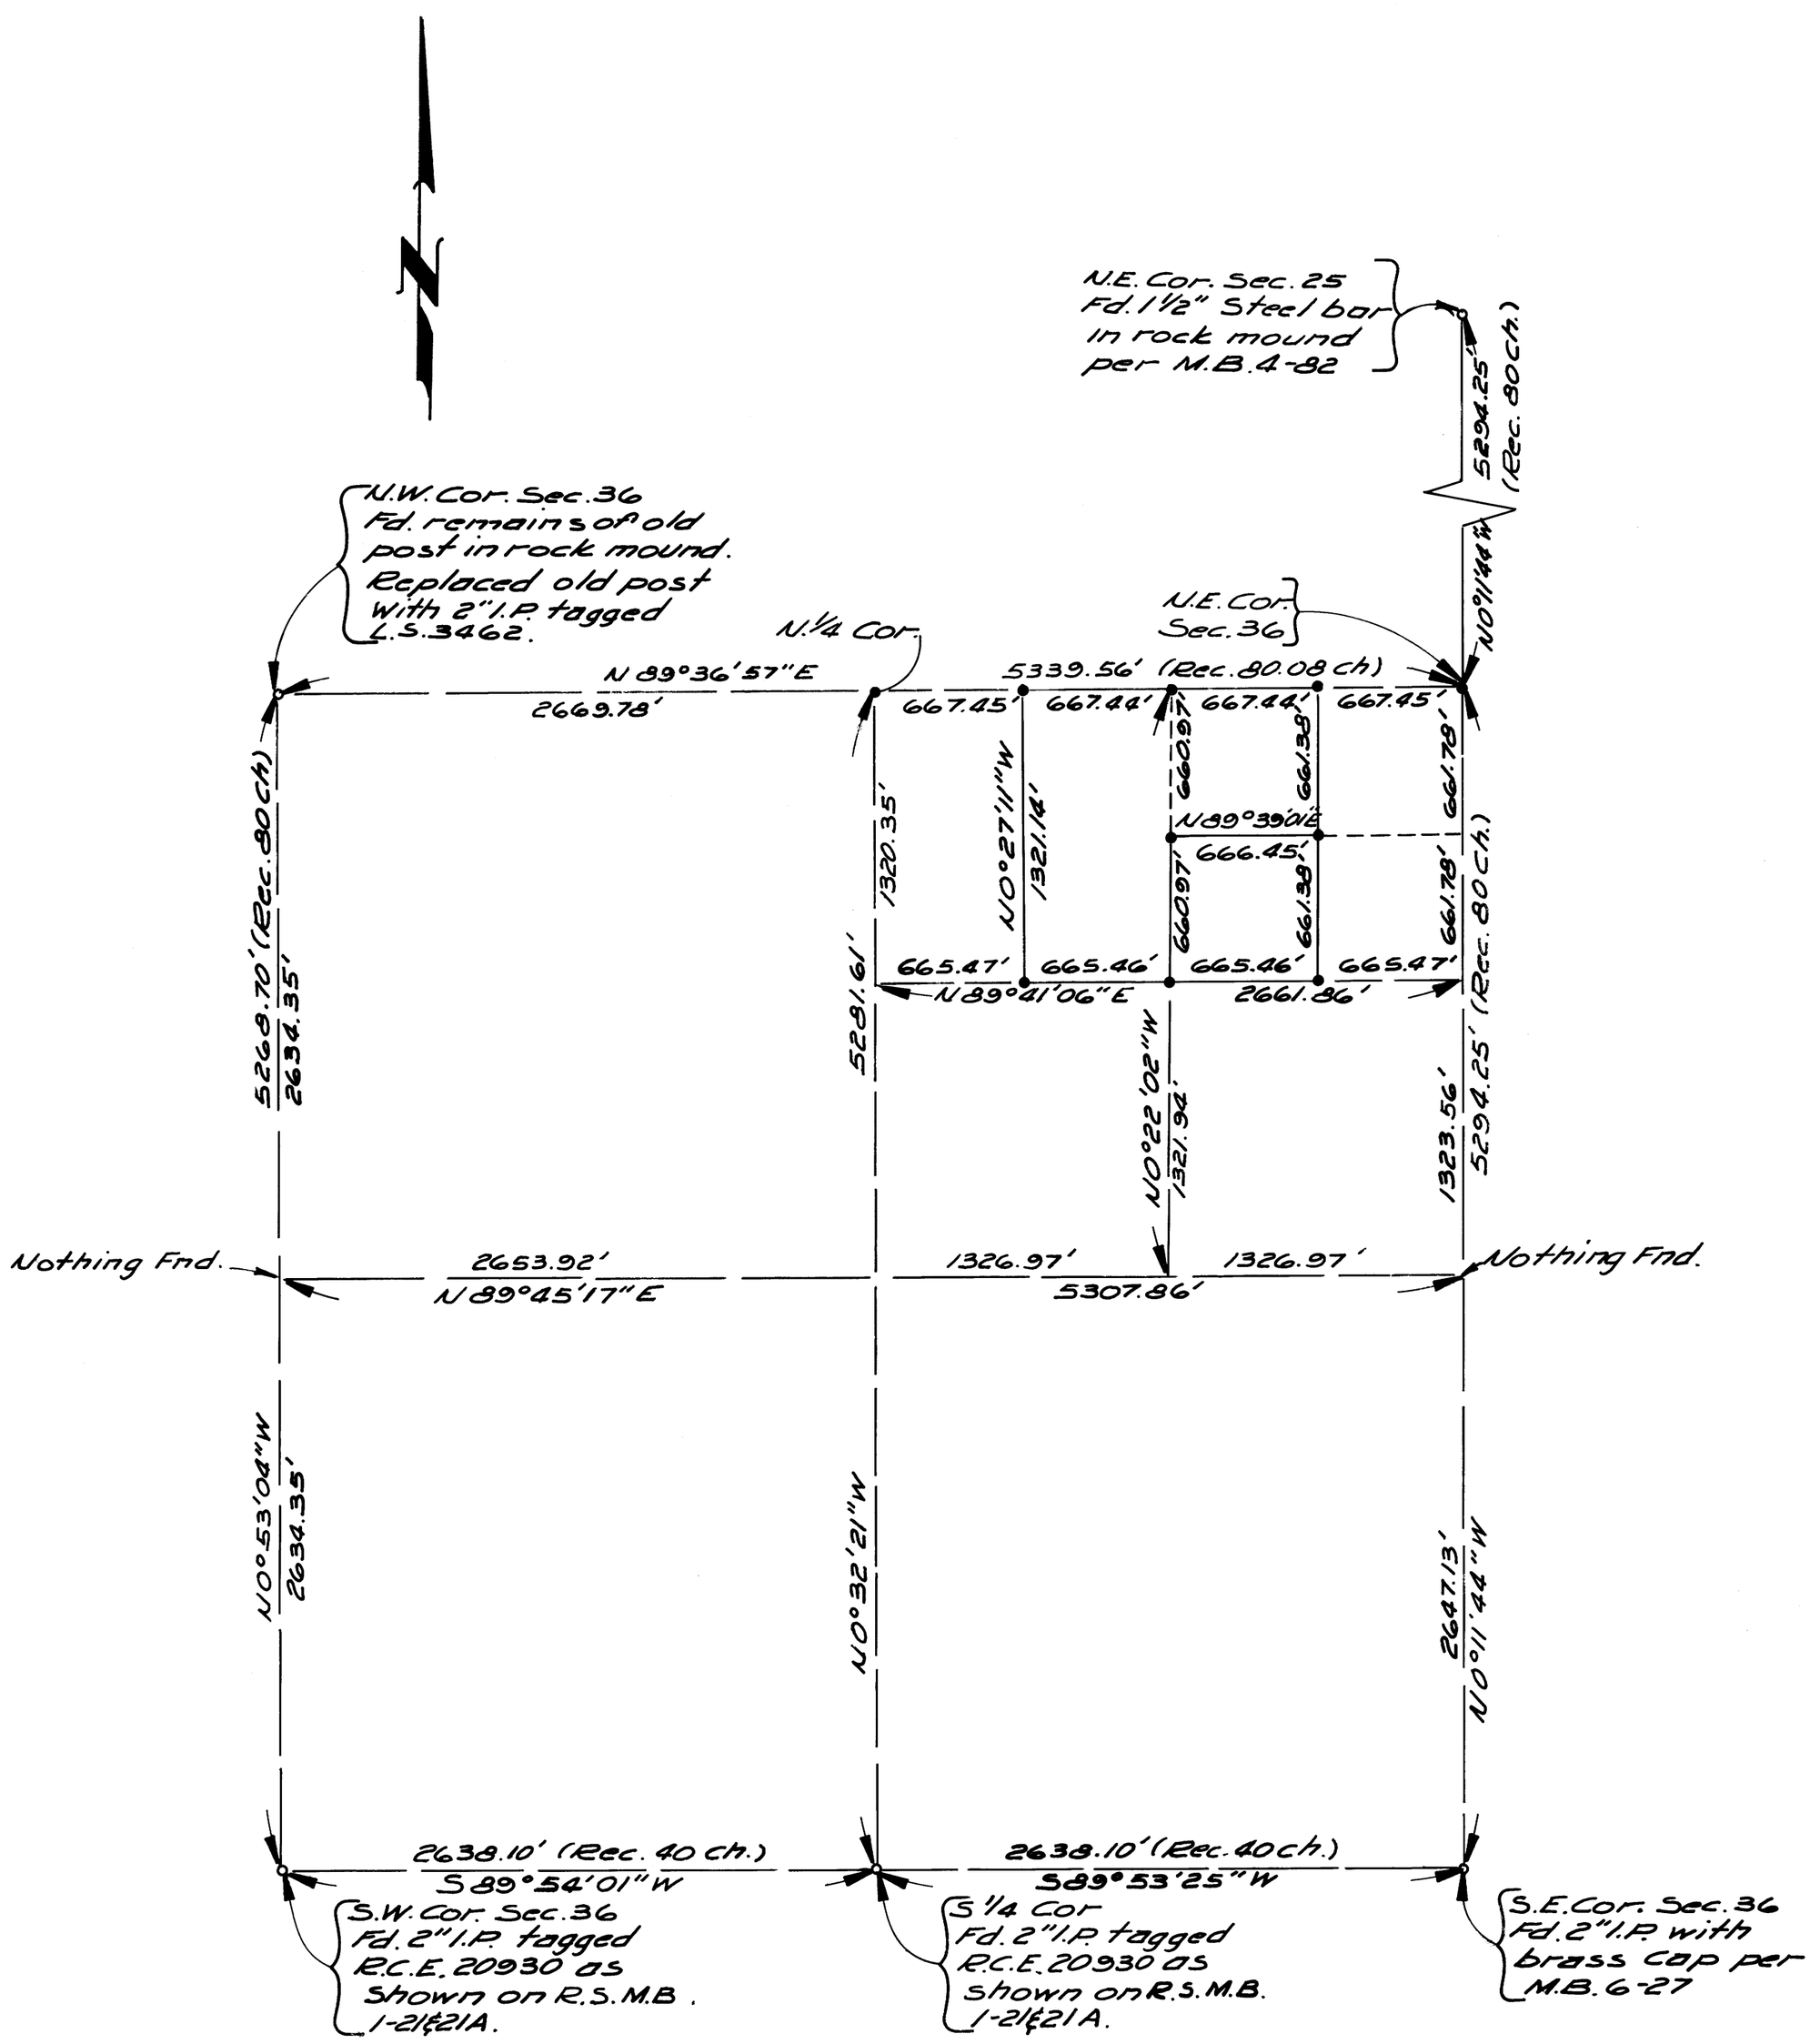

R/S Survey Maps Vol. 1 Pg 29