R/S VOL 1 PAGE 40

Sheet 1 of 1 Sheets

RECORD OF SURVEY NO. 36-17

BEING A SURVEY OF A PORTION OF THE NW1/4 OF THE NW 1/4, SECTION 33, T.3S., R. 27E., M.D.M., COUNTY OF MONO, STATE OF CALIFORNIA.

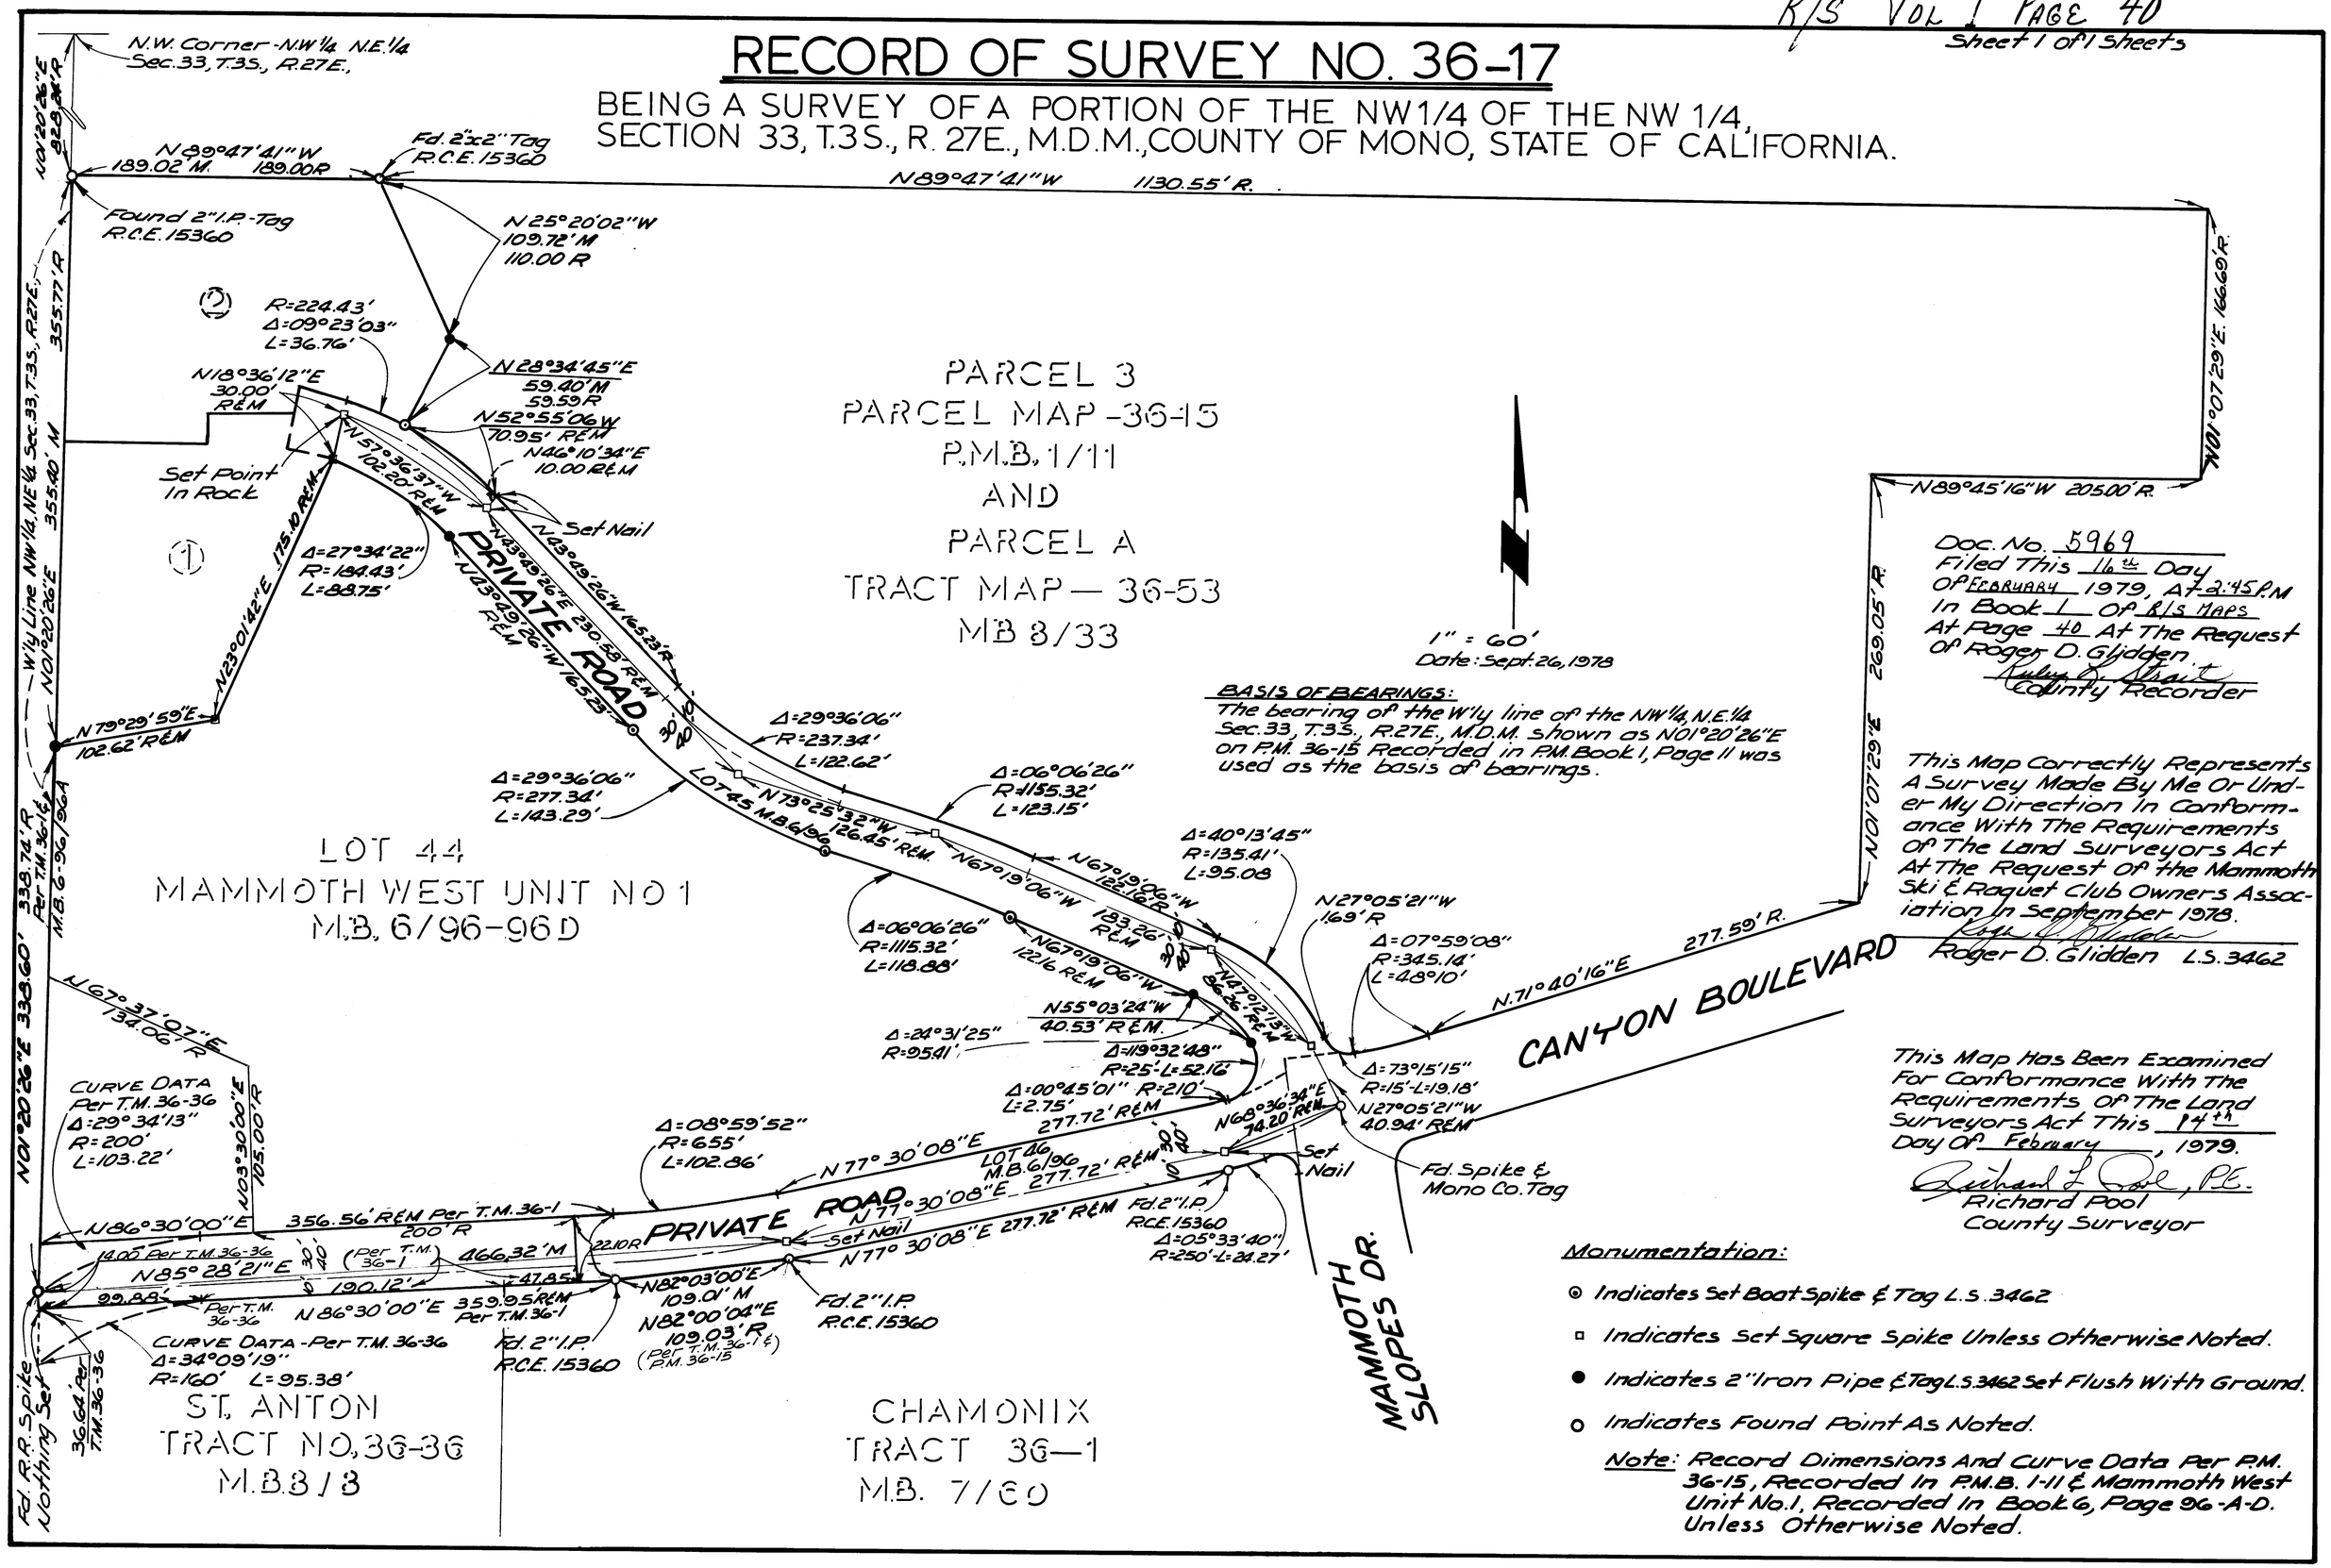

BASIS OF BEARINGS:
The bearing of the W'ly line of the NW 1/4, N.E. 1/4 Sec. 33, T.3S., R.27E., M.D.M. shown as N01°20'26"E on P.M. 36-15 Recorded in P.M. Book 1, Page 11 was used as the basis of bearings.

Doc. No. 5969
Filed This 16th Day
Of February 1979, At 2:45 P.M
In Book 1 Of R/S Maps
At Page 40 At The Request
Of Roger D. Glidden.
County Recorder

This Map Correctly Represents A Survey Made By Me Or Under My Direction In Conformance With The Requirements Of The Land Surveyors Act At The Request Of the Mammoth Ski & Raquet Club Owners Association In September 1978.
Roger D. Glidden L.S. 3462

This Map Has Been Examined For Conformance With The Requirements Of The Land Surveyors Act This 14th Day Of February, 1979.
Richard Pool, P.E.
Richard Pool
County Surveyor

Monumentation:

- ⊙ Indicates Set Boat Spike & Tag L.S. 3462
- ▫ Indicates Set Square Spike Unless Otherwise Noted.
- ● Indicates 2" Iron Pipe & Tag L.S. 3462 Set Flush With Ground.
- ○ Indicates Found Point As Noted.

Note: Record Dimensions And Curve Data Per P.M. 36-15, Recorded In P.M.B. 1-11 & Mammoth West Unit No. 1, Recorded In Book 6, Page 96-A-D. Unless Otherwise Noted.