ONE SHEET ONLY

RECORD OF SURVEY NO. 38-2

BEING A SURVEY OF THE E 1/2 OF THE NW 1/4 OF SECTION 28, T.5S., R.37E., M.D.M., IN THE COUNTY OF MONO, STATE OF CALIFORNIA

0 600 1200 1800 2400 3000 FT.

SCALE: 1" = 600'

DATE: NOVEMBER 8, 1979

DOCUMENT NO. 0264
FILED THIS 17th DAY OF July, 1980, AT 10:18 A.M. IN BOOK 1 OF RECORD OF SURVEY AT PAGE 56, AT THE REQUEST OF B.I.A.

COUNTY RECORDER

BASIS OF BEARING:

BEARINGS BASED ON FOUND MONUMENTS - E 1/4 CORNER OF SECTION 16 TO THE NE CORNER OF SECTION 16, SHOWN AS NORTH ON G.L.O. PLAT DATED MARCH 31, 1880.

NOTE:

RECORD DATA SHOWN HEREON IS PER GOVERNMENT FIELD NOTES AND G.L.O. PLAT DATED 1880.

MONUMENTATION:

o INDICATES SET MONUMENT 2" IRON PIPE WITH TAG L.S. 3462

● INDICATES FOUND MONUMENT AS SHOWN AND NOTED HEREON.

LEGEND:

M. = MEASURED
REC. = RECORD
C.F.M. = CALCULATED FROM MEASURED

THIS MAP HAS BEEN EXAMINED FOR CONFORMANCE WITH THE REQUIREMENT OF THE LAND SURVEYORS ACT THIS 8th DAY OF JULY, 1980.

COUNTY SURVEYOR

REGISTERED PROFESSIONAL ENGINEER RICHARD J. MAY No. CE 23095 CIVIL STATE OF CALIFORNIA

THIS MAP CORRECTLY REPRESENTS A SURVEY MADE BY ME OR UNDER MY DIRECTION IN CONFORMANCE WITH THE REQUIREMENTS OF THE LAND SURVEYORS ACT AT THE REQUEST OF THE UNITED STATES, DEPARTMENT OF THE INTERIOR, BUREAU OF INDIAN AFFAIRS IN NOVEMBER, 1979.

ROGER D. GLIDDEN
L.S. 3462

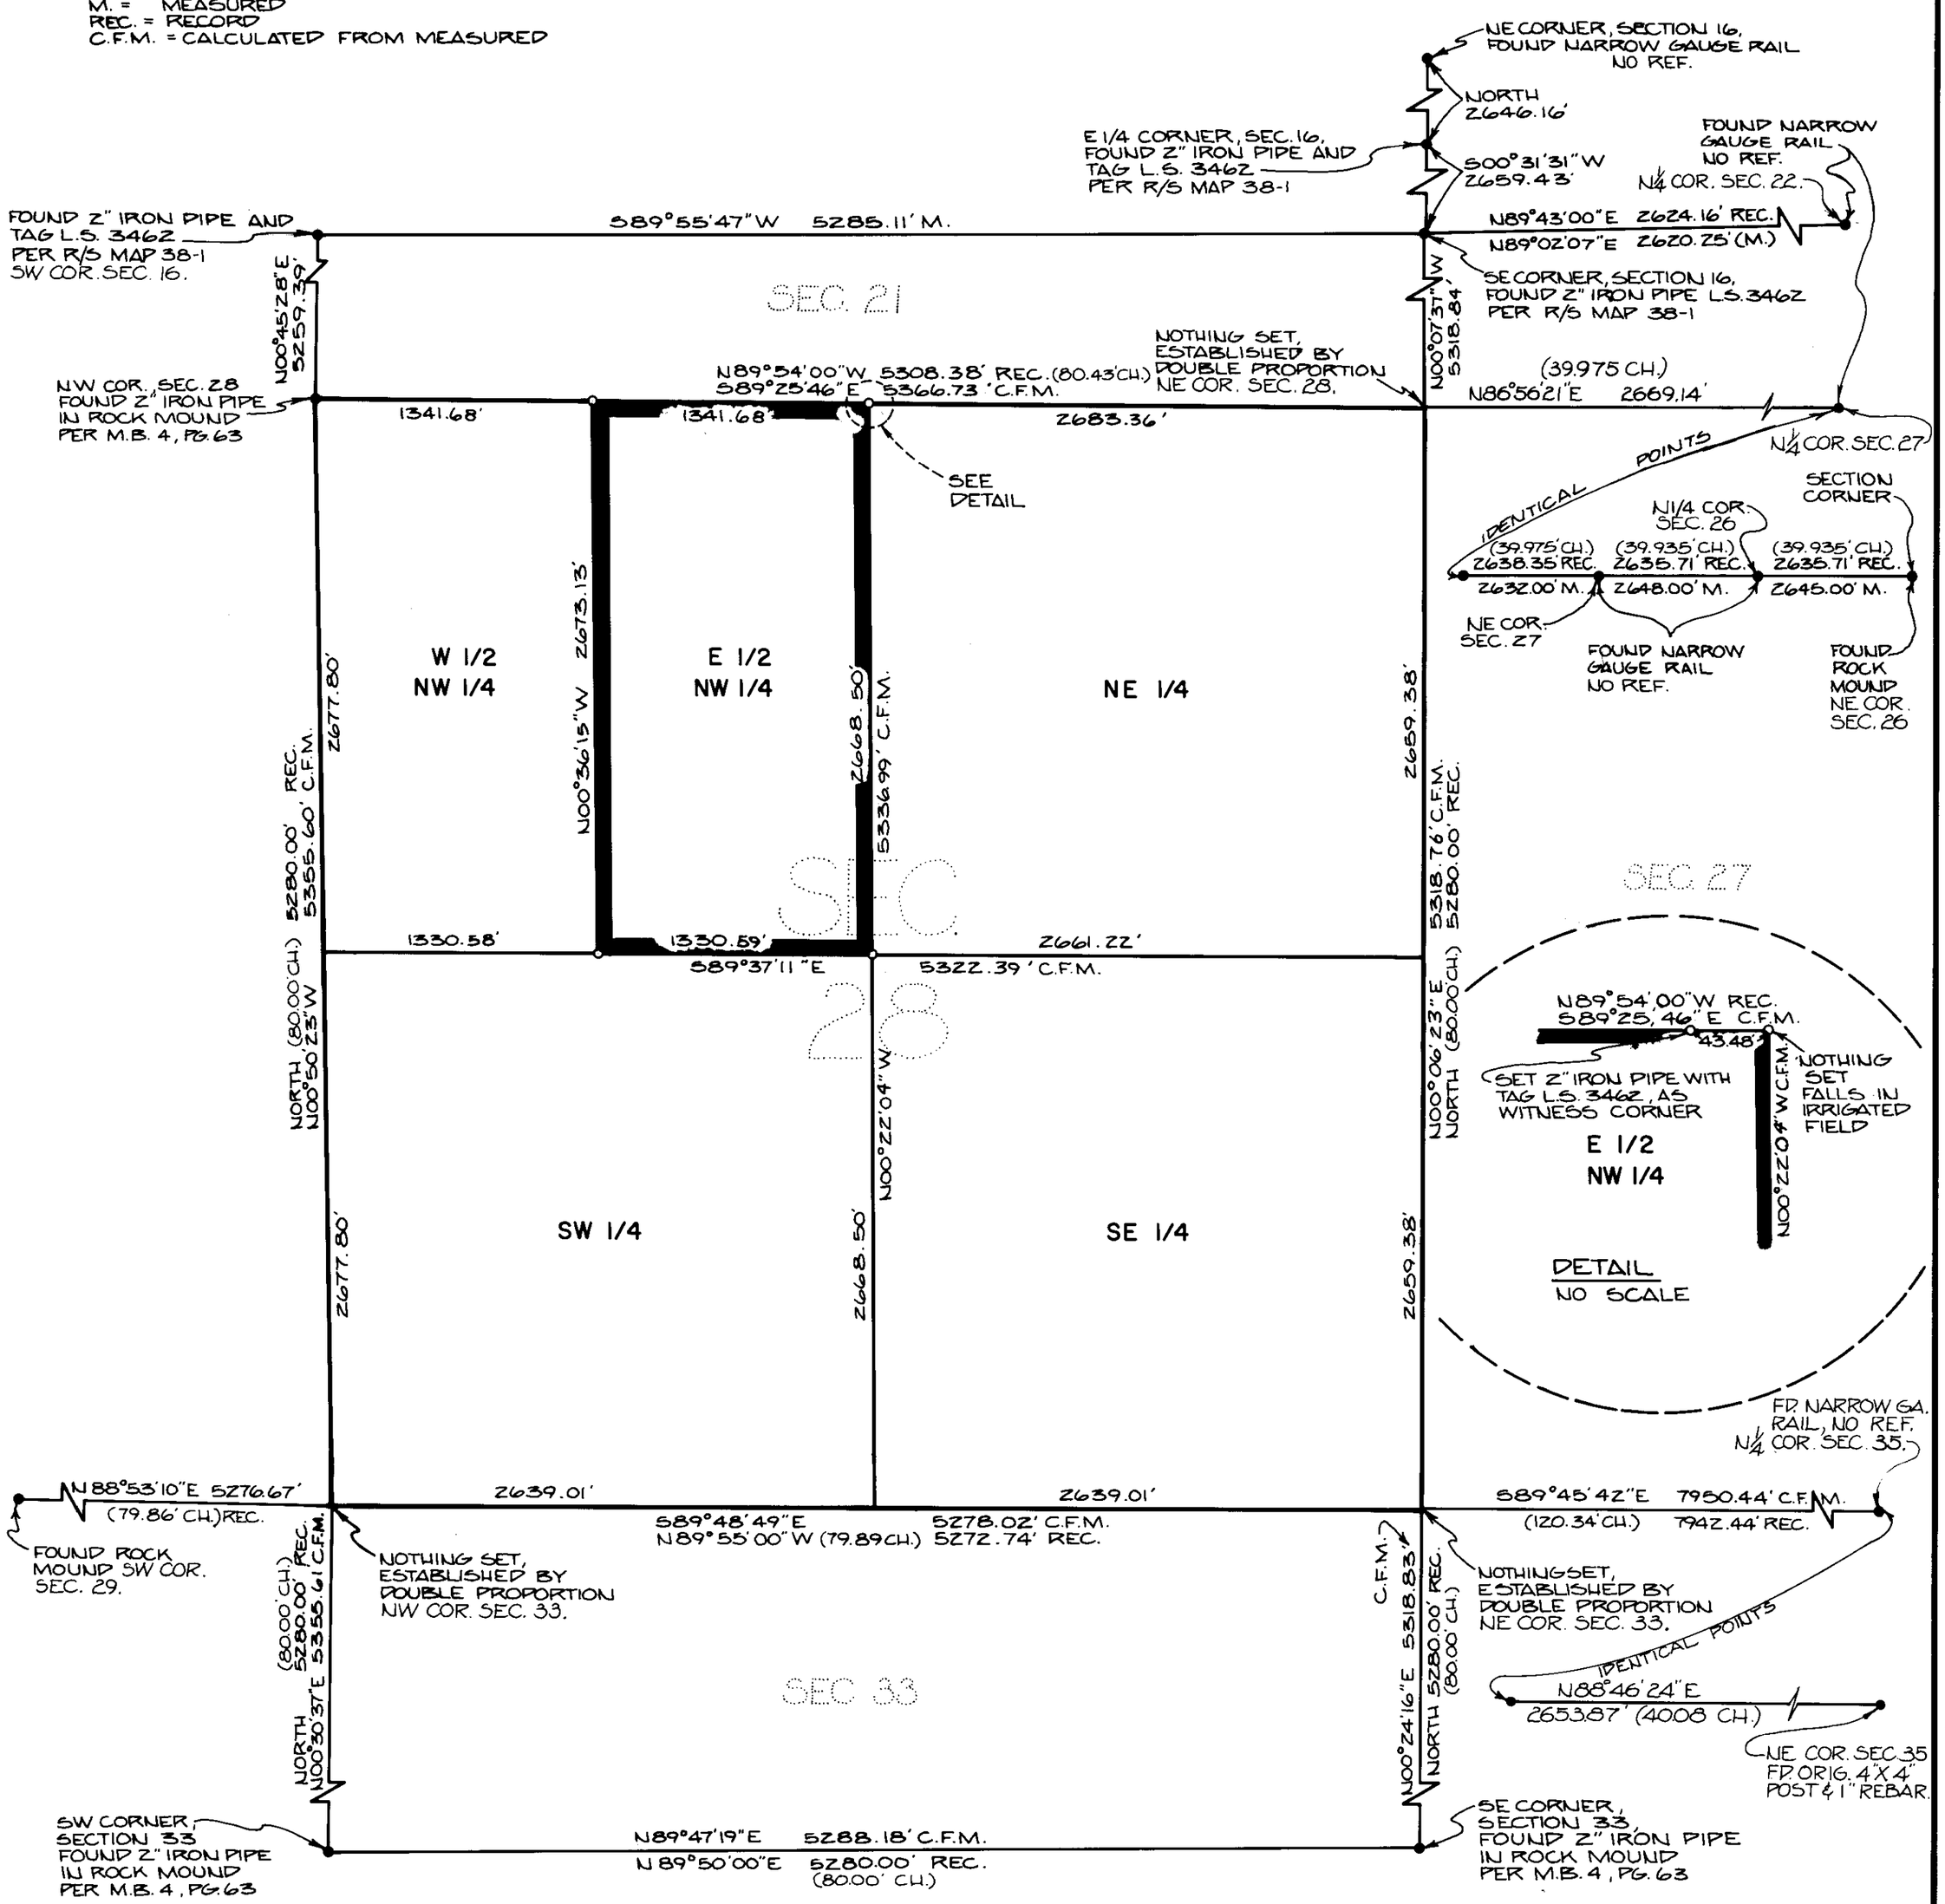

Vol. 1 Page 56

79-2603