SCALE: 1" = 80'

ONE SHEET ONLY

RECORD OF SURVEY
Nº 36-22

IN THE COUNTY OF MONO, STATE OF CALIFORNIA, SHOWING AN AGREEMENT LINE BETWEEN LOTS 6 AND 7 OF BLOCK 5 OF MAMMOTH CAMP TRACT AS SHOWN ON THE MAP THEREOF RECORDED IN BOOK 1, PAGE 1 OF MAPS, RECORDS OF SAID COUNTY, BEING A PORTION OF SECTIONS 3 AND 4, TOWNSHIP 4 SOUTH, RANGE 27 EAST, M.D.M.

Filed this 1 day of June, 1981, at 3:[redacted] P.M. in Book 1 of Records ~~survey~~ at Page 70 at the request of Joe Maruca.

Fee: 5.00 Inst. Nº 772

RENN NOLAN
Mono County Recorder
by:
Patricia Menard
Deputy Recorder

This map correctly represents a survey made by me or under my direction in conformance with the requirements of the Land Surveyors Act on June 2, 1981, at the request of Joe Maruca.

Gordon C. Holmes
Gordon C. Holmes RCE 10467

This map has been examined for conformance with the requirements of the Land Surveyors Act this 9th day of June, 1981.

REGISTERED PROFESSIONAL ENGINEER RICHARD J. MELIM JR. No. CE 23025 STATE OF CALIFORNIA

County Surveyor

• Indicates a found point as noted.

○ Indicates a 1" I.P. & Tag set.

The record bearing of N0°45'30"W of the west line of Mammoth Camp Tract as shown on the Record Of Survey filed in Book 6, Page 50 of Maps was used as the basis of bearings shown on this map.

Record data shown on this map is from the map of Mammoth Camp Tract - M.B. 1/1.

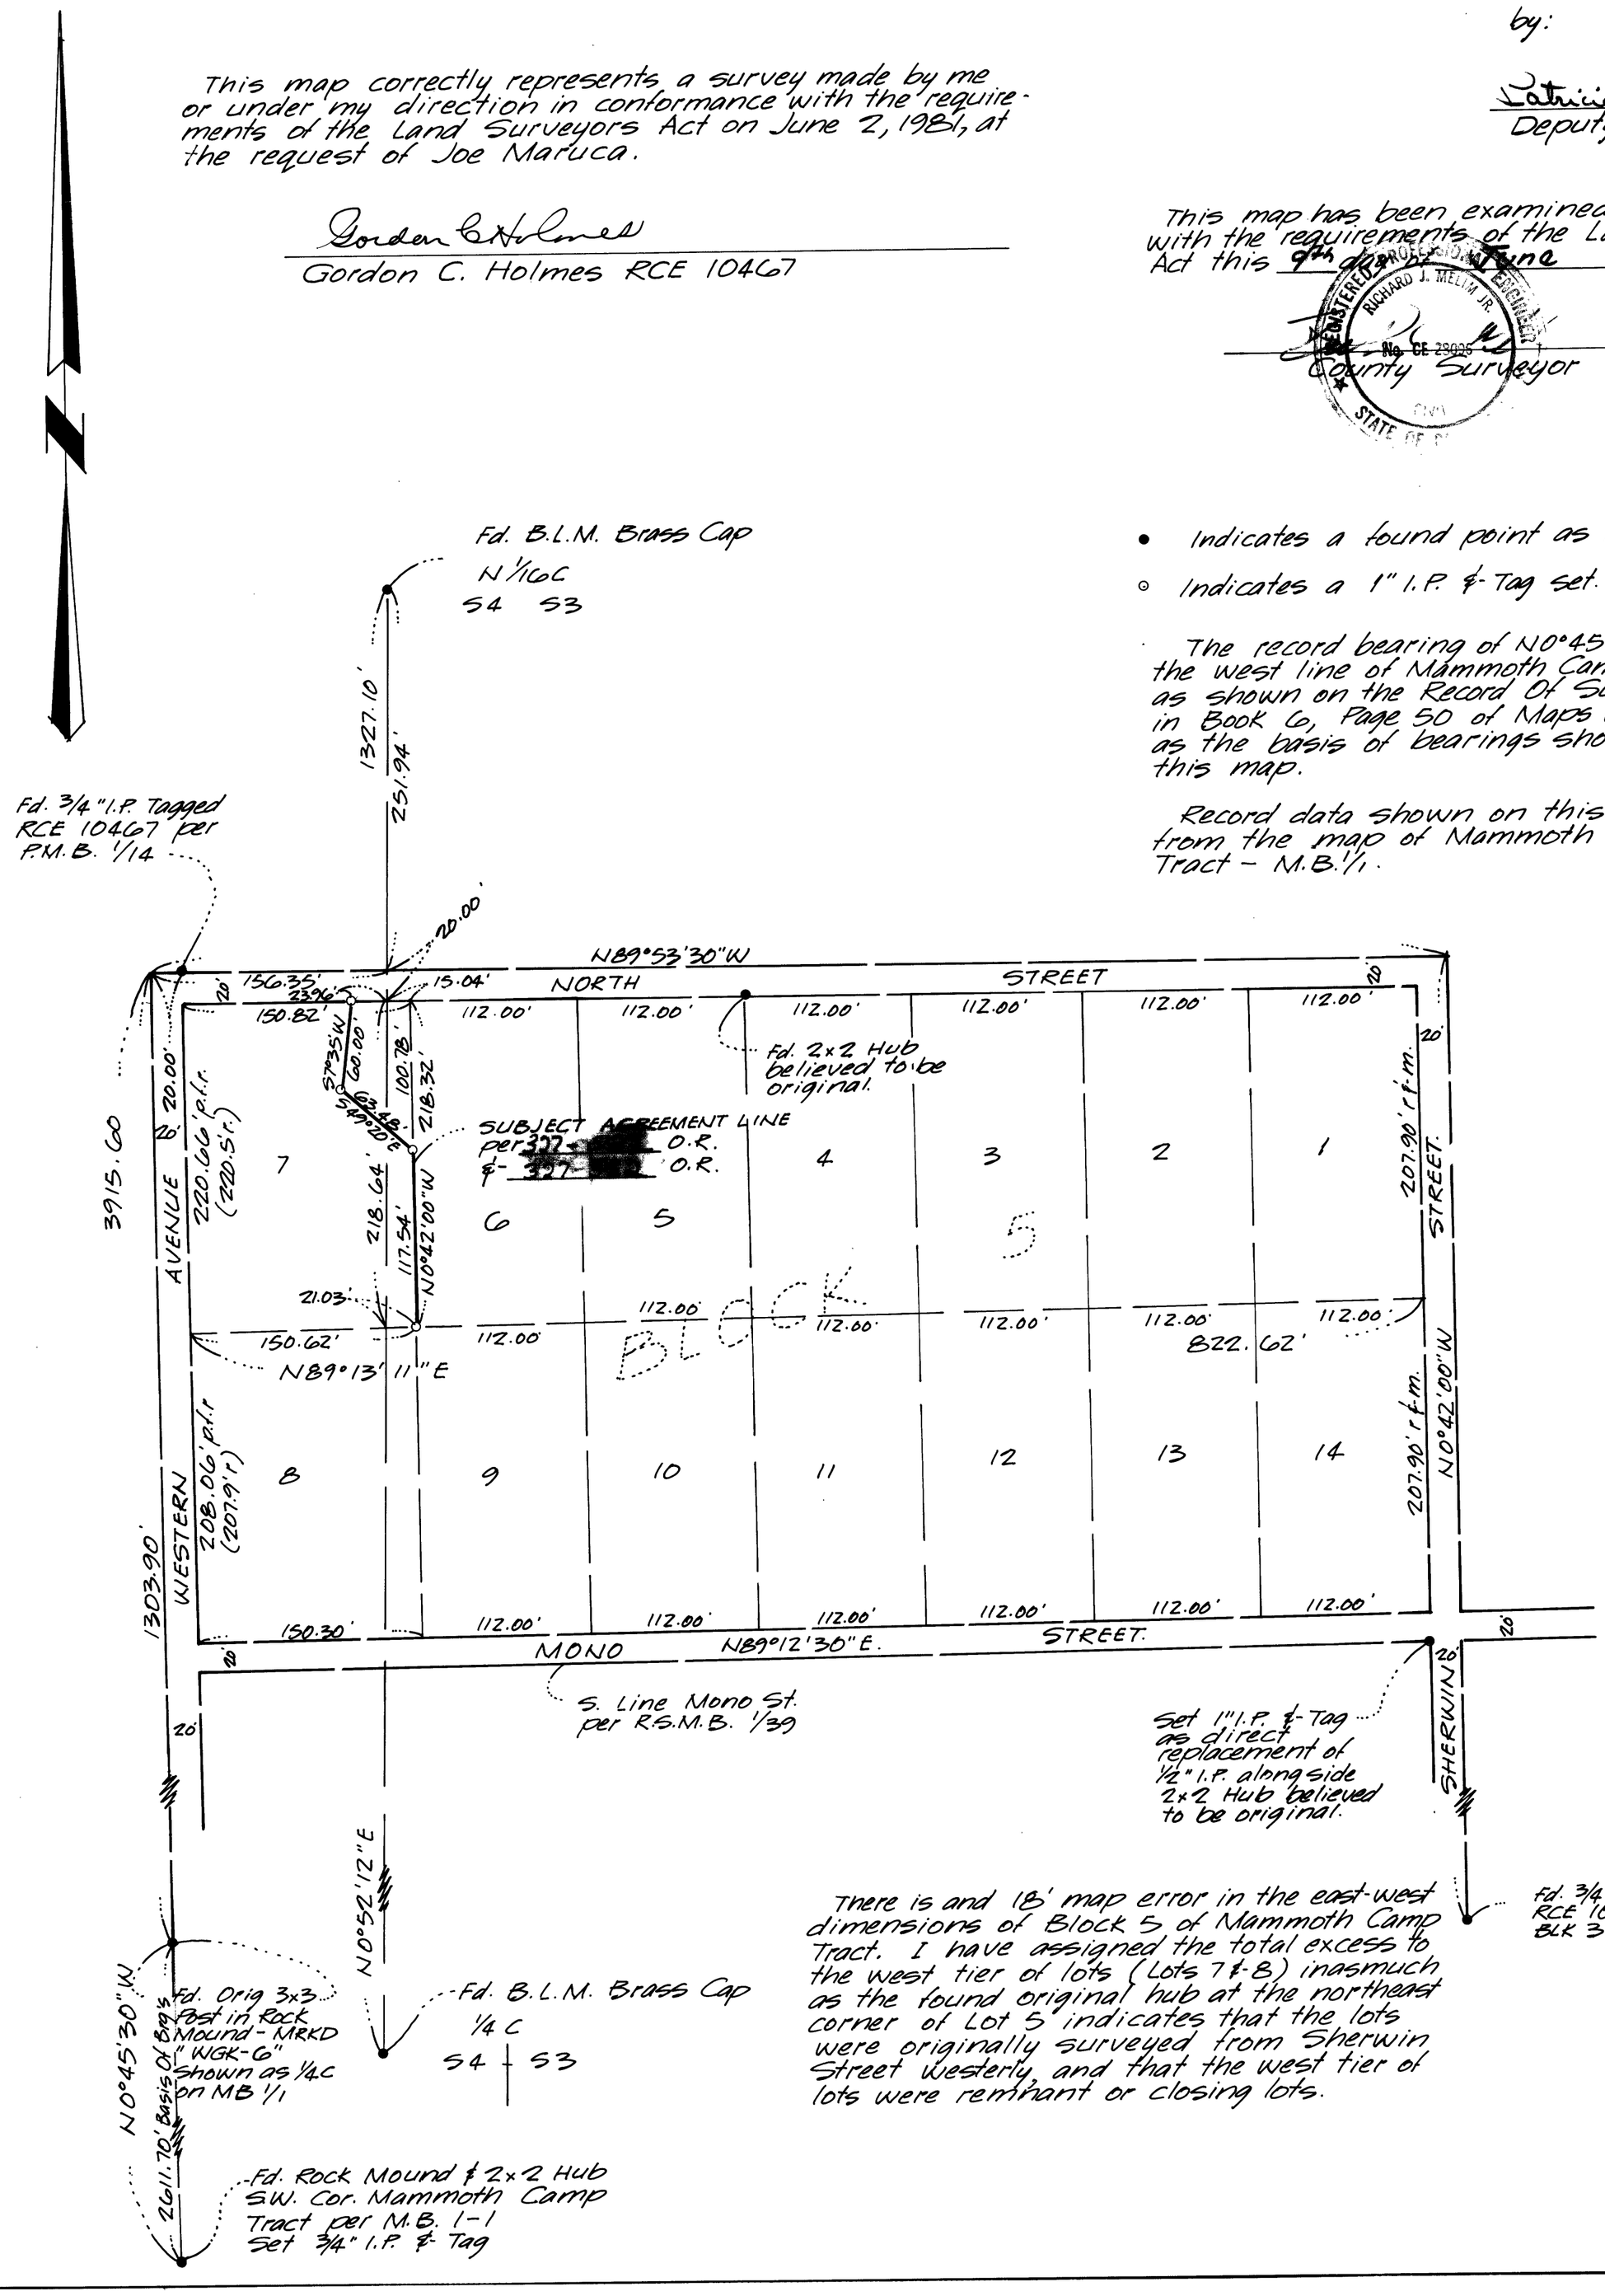

There is and 18' map error in the east-west dimensions of Block 5 of Mammoth Camp Tract. I have assigned the total excess to the west tier of lots (Lots 7 & 8) inasmuch as the found original hub at the northeast corner of Lot 5 indicates that the lots were originally surveyed from Sherwin Street westerly, and that the west tier of lots were remnant or closing lots.