RECORD OF SURVEY 32-19

LOCATED IN THE N.E. 1/4 OF SEC. 33, T.5N., R.25E., M.D.M.
COUNTY OF MONO, STATE OF CALIFORNIA

SURVEYOR'S CERTIFICATE

THIS MAP CORRECTLY REPRESENTS A SURVEY MADE BY ME OR UNDER MY DIRECTION IN CONFORMANCE WITH THE REQUIREMENTS OF THE LAND SURVEYOR'S ACT AT THE REQUEST OF MONO COUNTY IN NOVEMBER, 1981.

L.S. 4686

LICENSED LAND SURVEYOR RICHARD BOARDMAN LS 4686 STATE OF CALIFORNIA

COUNTY SURVEYOR'S CERTIFICATE

THIS MAP HAS BEEN EXAMINED FOR CONFORMANCE WITH THE REQUIREMENTS OF THE LAND SURVEYOR'S [redacted] ACT. DAY OF [redacted], 19[redacted]

COUNTY SURVEYOR

REGISTERED PROFESSIONAL ENGINEER RICHARD J. MELIM JR. No. 25,288 CIVIL STATE OF CALIFORNIA

RECORDER'S CERTIFICATE

FILED THIS 7th DAY OF [illegible], 19__, AT __ M. IN BOOK __ OF _____ AT PAGE _____, AT THE REQUEST OF MONO COUNTY.

COUNTY RECORDER

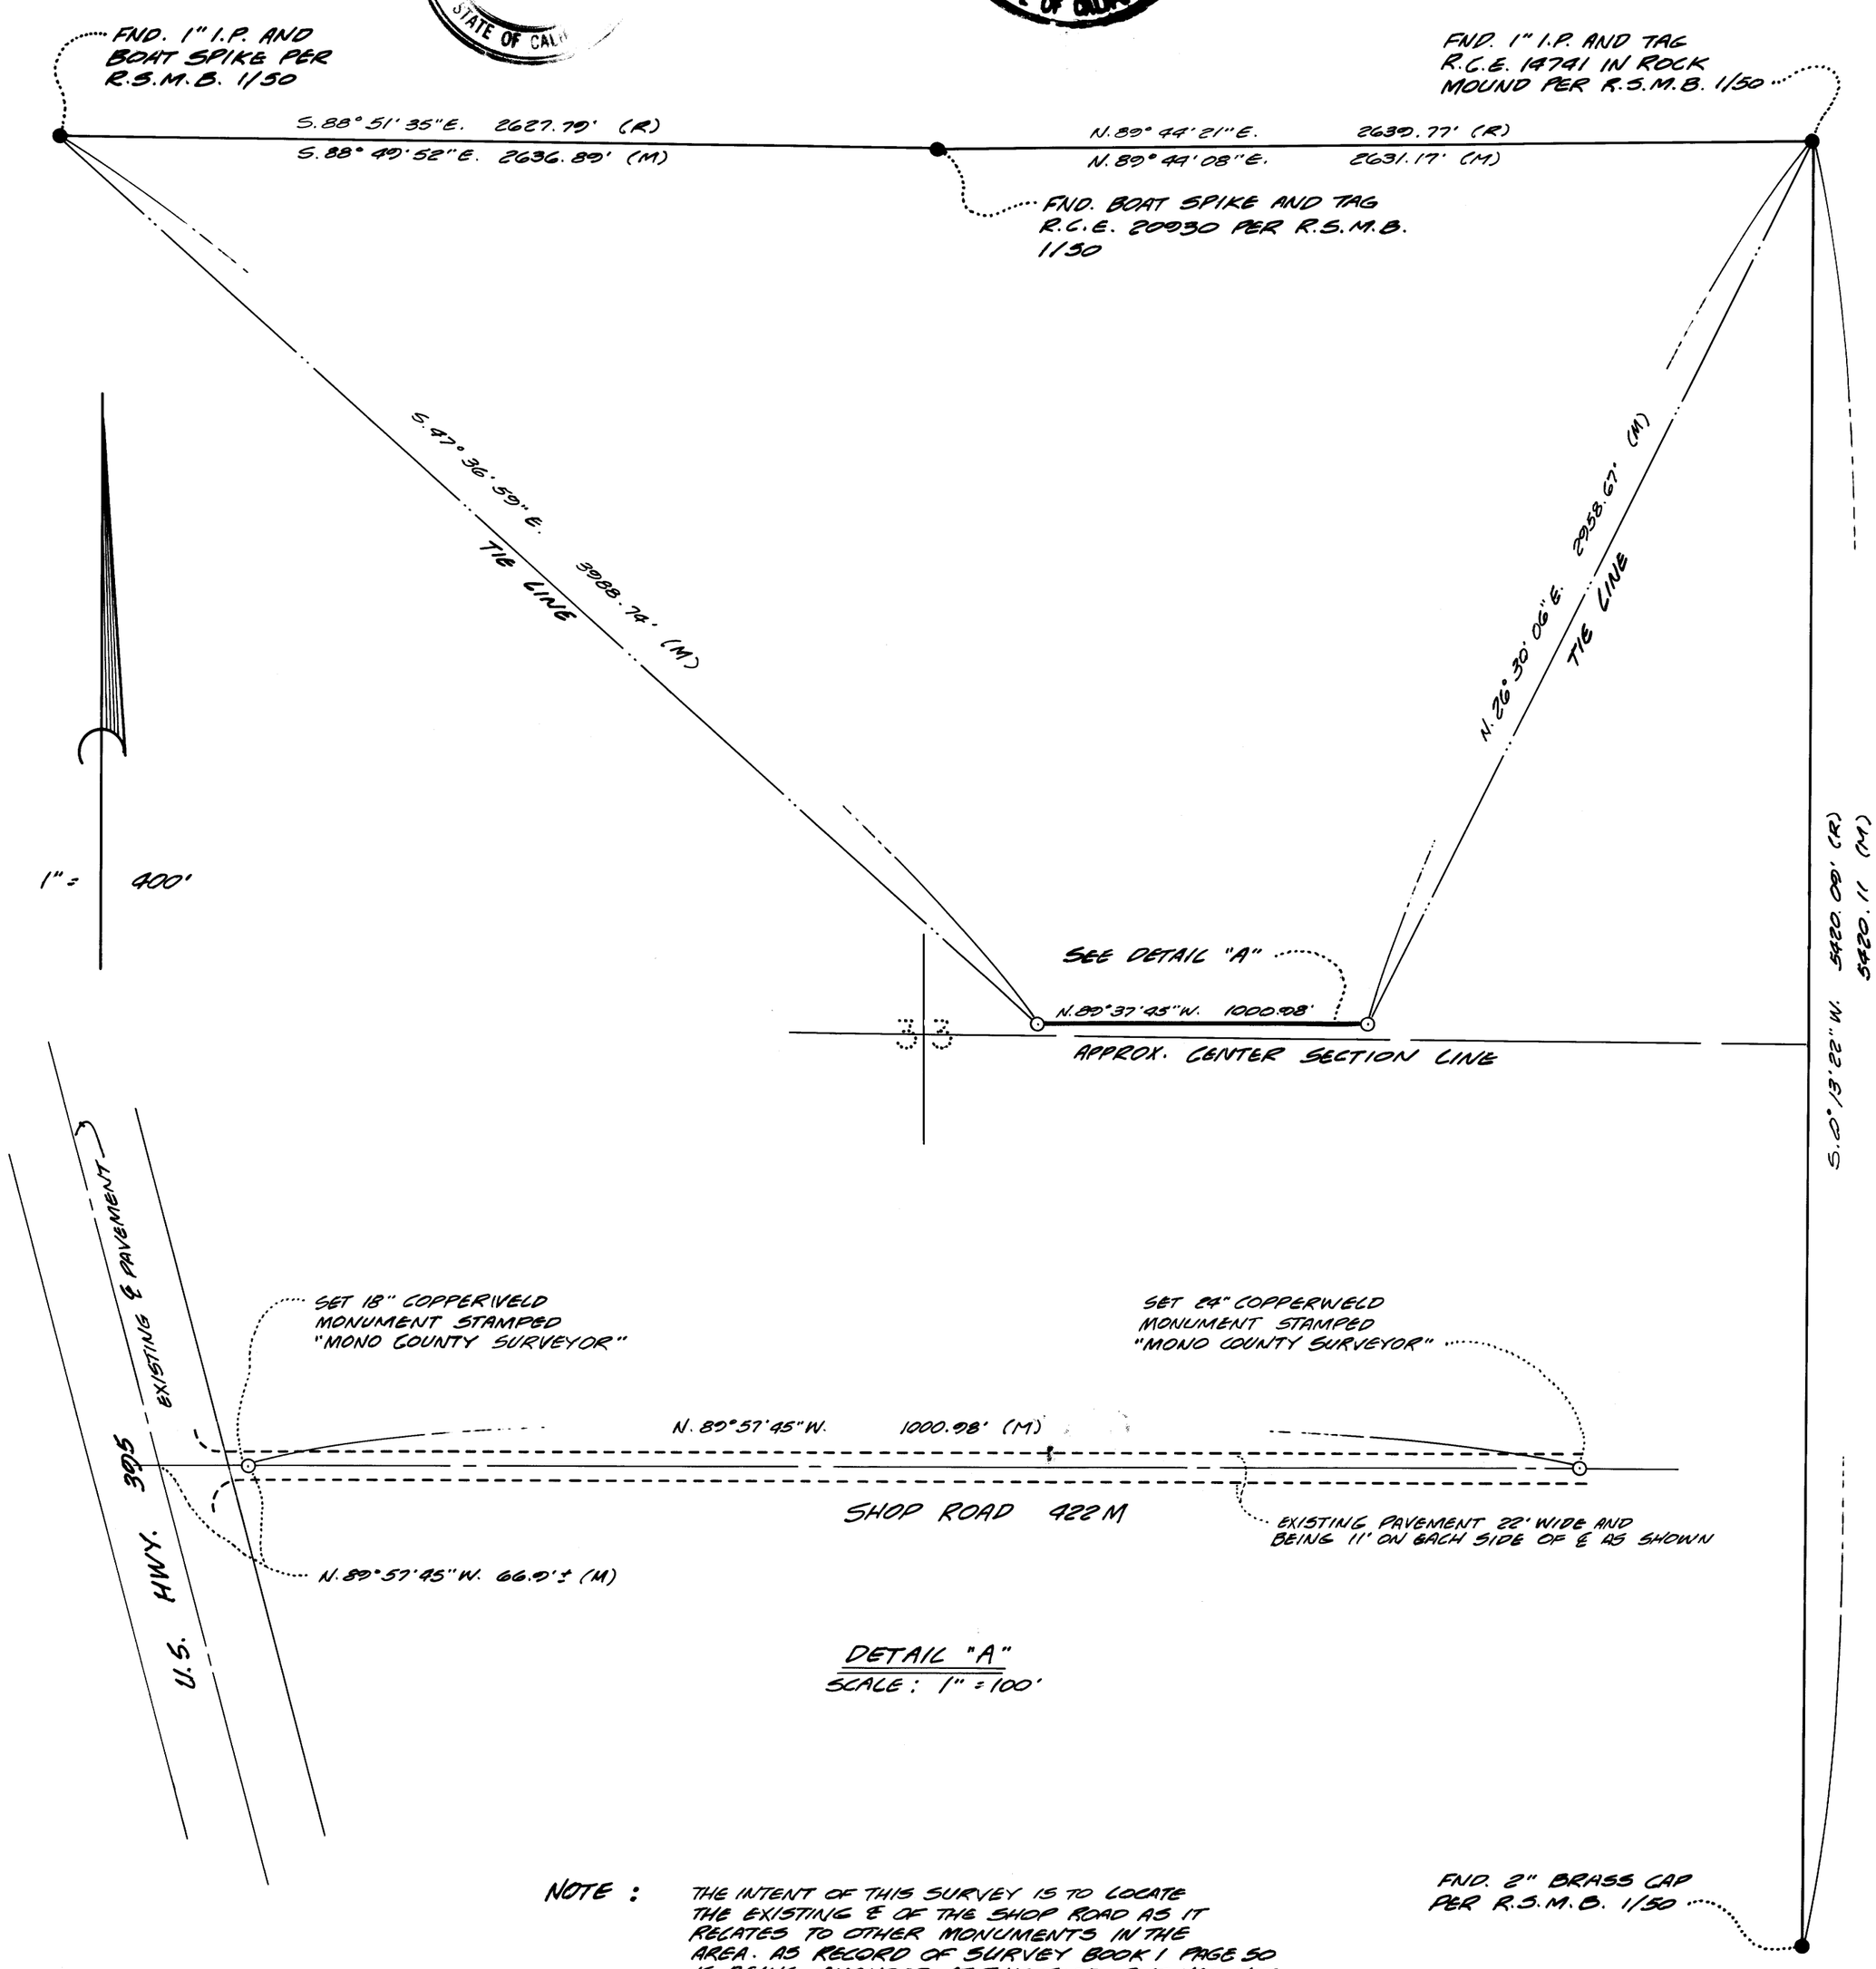

NOTE: THE INTENT OF THIS SURVEY IS TO LOCATE THE EXISTING ℄ OF THE SHOP ROAD AS IT RELATES TO OTHER MONUMENTS IN THE AREA. AS RECORD OF SURVEY BOOK 1 PAGE 50 IS BEING AMENDED AT THIS TIME, BUT HAS NOT YET RECORDED, I HAVE NOT TIED IN THE MONUMENTS SET PER THAT SURVEY.

LEGEND:
- ● FOUND MONUMENT AS NOTED
- ⊙ SET MONUMENT AS NOTED
- R: RECORD PER R.S.M.B. 1/50
- C: CALCULATED
- M: MEASURED
- *

BASIS OF BEARINGS:
THE EAST LINE OF THE EAST 1/2 OF SEC. 33 AS RECORDED IN R.S.M.B. 1/50

RS. Vol 1 Page 74

*See Cert. of Correction V. 432 p. 66 in official records, 5/20/85.