RECORD OF SURVEY NO. 31-12

IN THE SW 1/4 SEC 21 & THE NW 1/4 SEC 28, T8N, R23E, MDB&M
MONO COUNTY, CALIFORNIA.

SURVEYOR'S CERTIFICATE

THIS MAP CORRECTLY REPRESENTS A SURVEY MADE BY ME OR UNDER MY DIRECTION IN CONFORMANCE WITH THE REQUIREMENTS OF THE LAND SURVEYOR'S ACT AT THE REQUEST OF GEORGE D. STOFFEL IN SEPTEMBER, 1981.

John R. Langford
R.C.E. NO. 27104

COUNTY SURVEYOR'S CERTIFICATE

THIS MAP HAS BEEN EXAMINED FOR CONFORMANCE WITH THE REQUIREMENTS OF THE LAND SURVEYOR'S ACT THIS 12TH DAY OF DEC, 1981

Richard Boardman
DEPUTY COUNTY SURVEYOR

RICHARD BOARDMAN LS 4635 STATE OF CALIFORNIA

RECORDER'S CERTIFICATE

FILED THIS 4TH DAY OF January, 1982, AT 11:30 A.M. IN BOOK 7 OF Record Survey AT PAGE 72, AT THE REQUEST OF GEORGE D. STOFFEL.
#5385

by: Patricia Menard deputy
COUNTY RECORDER

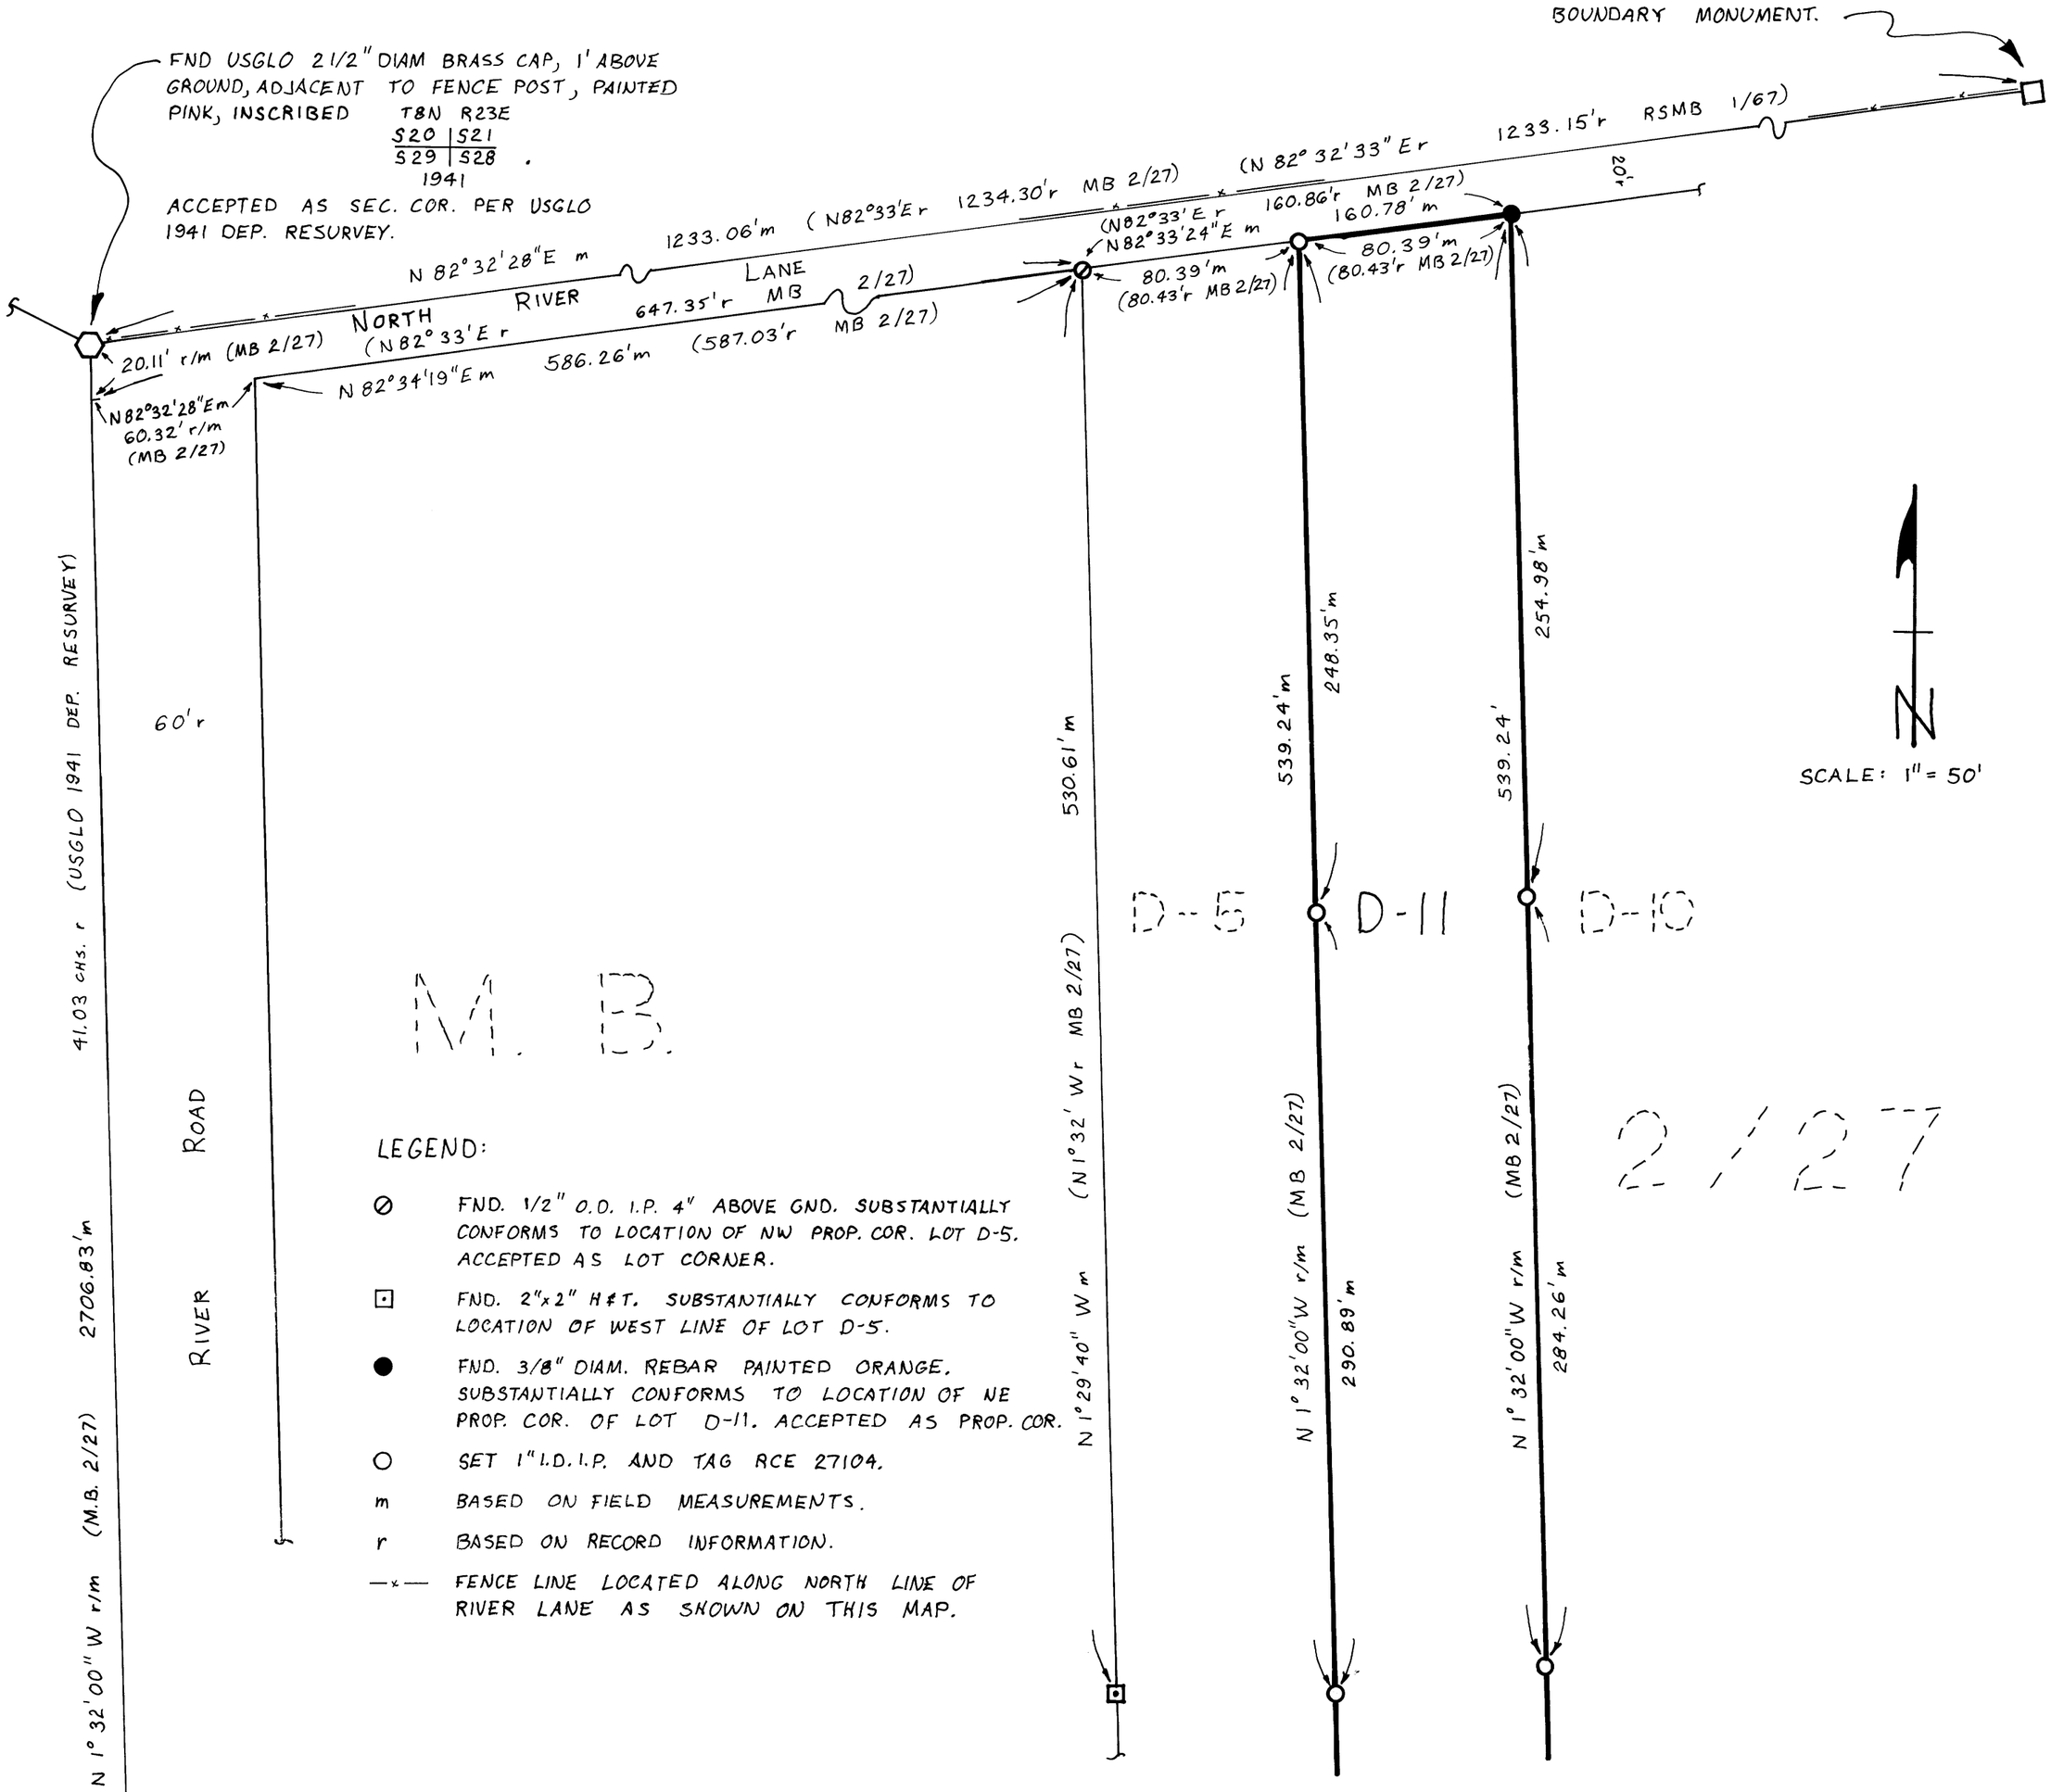

BASIS OF BEARINGS: THE WEST LINE OF SEC. 28 BETWEEN THE WEST 1/4 COR. AND THE NW COR. OF SEC. 28 AS SHOWN ON MB 2/27.

R/S Vol 7 Page 72