R/S Vol. 1 Page 87

COUNTY RECORDER'S CERTIFICATE:
FILED THIS 9th DAY OF December, 1982, AT 3:05 P.M, IN BOOK 1 OF RECORD OF SURVEYS AT PAGE 87, AT THE REQUEST OF Howard Arcularius
INSTRUMENT NO. 4519
FEE: $5.00

RENN NOLAN
MONO COUNTY RECORDER
BY Terri Parsley
DEPUTY COUNTY RECORDER

SURVEYOR'S CERTIFICATE:

This map correctly represents a survey made under my direction in conformance with the requirements of the Land Surveyor's Act at the request of Howard Arcularius in June, 1982.

Robert G. Downer
Robert G. Downer, R.C.E 21435

REGISTERED PROFESSIONAL ENGINEER ROBERT G. DOWNER No. C21435 CIVIL STATE OF CALIFORNIA

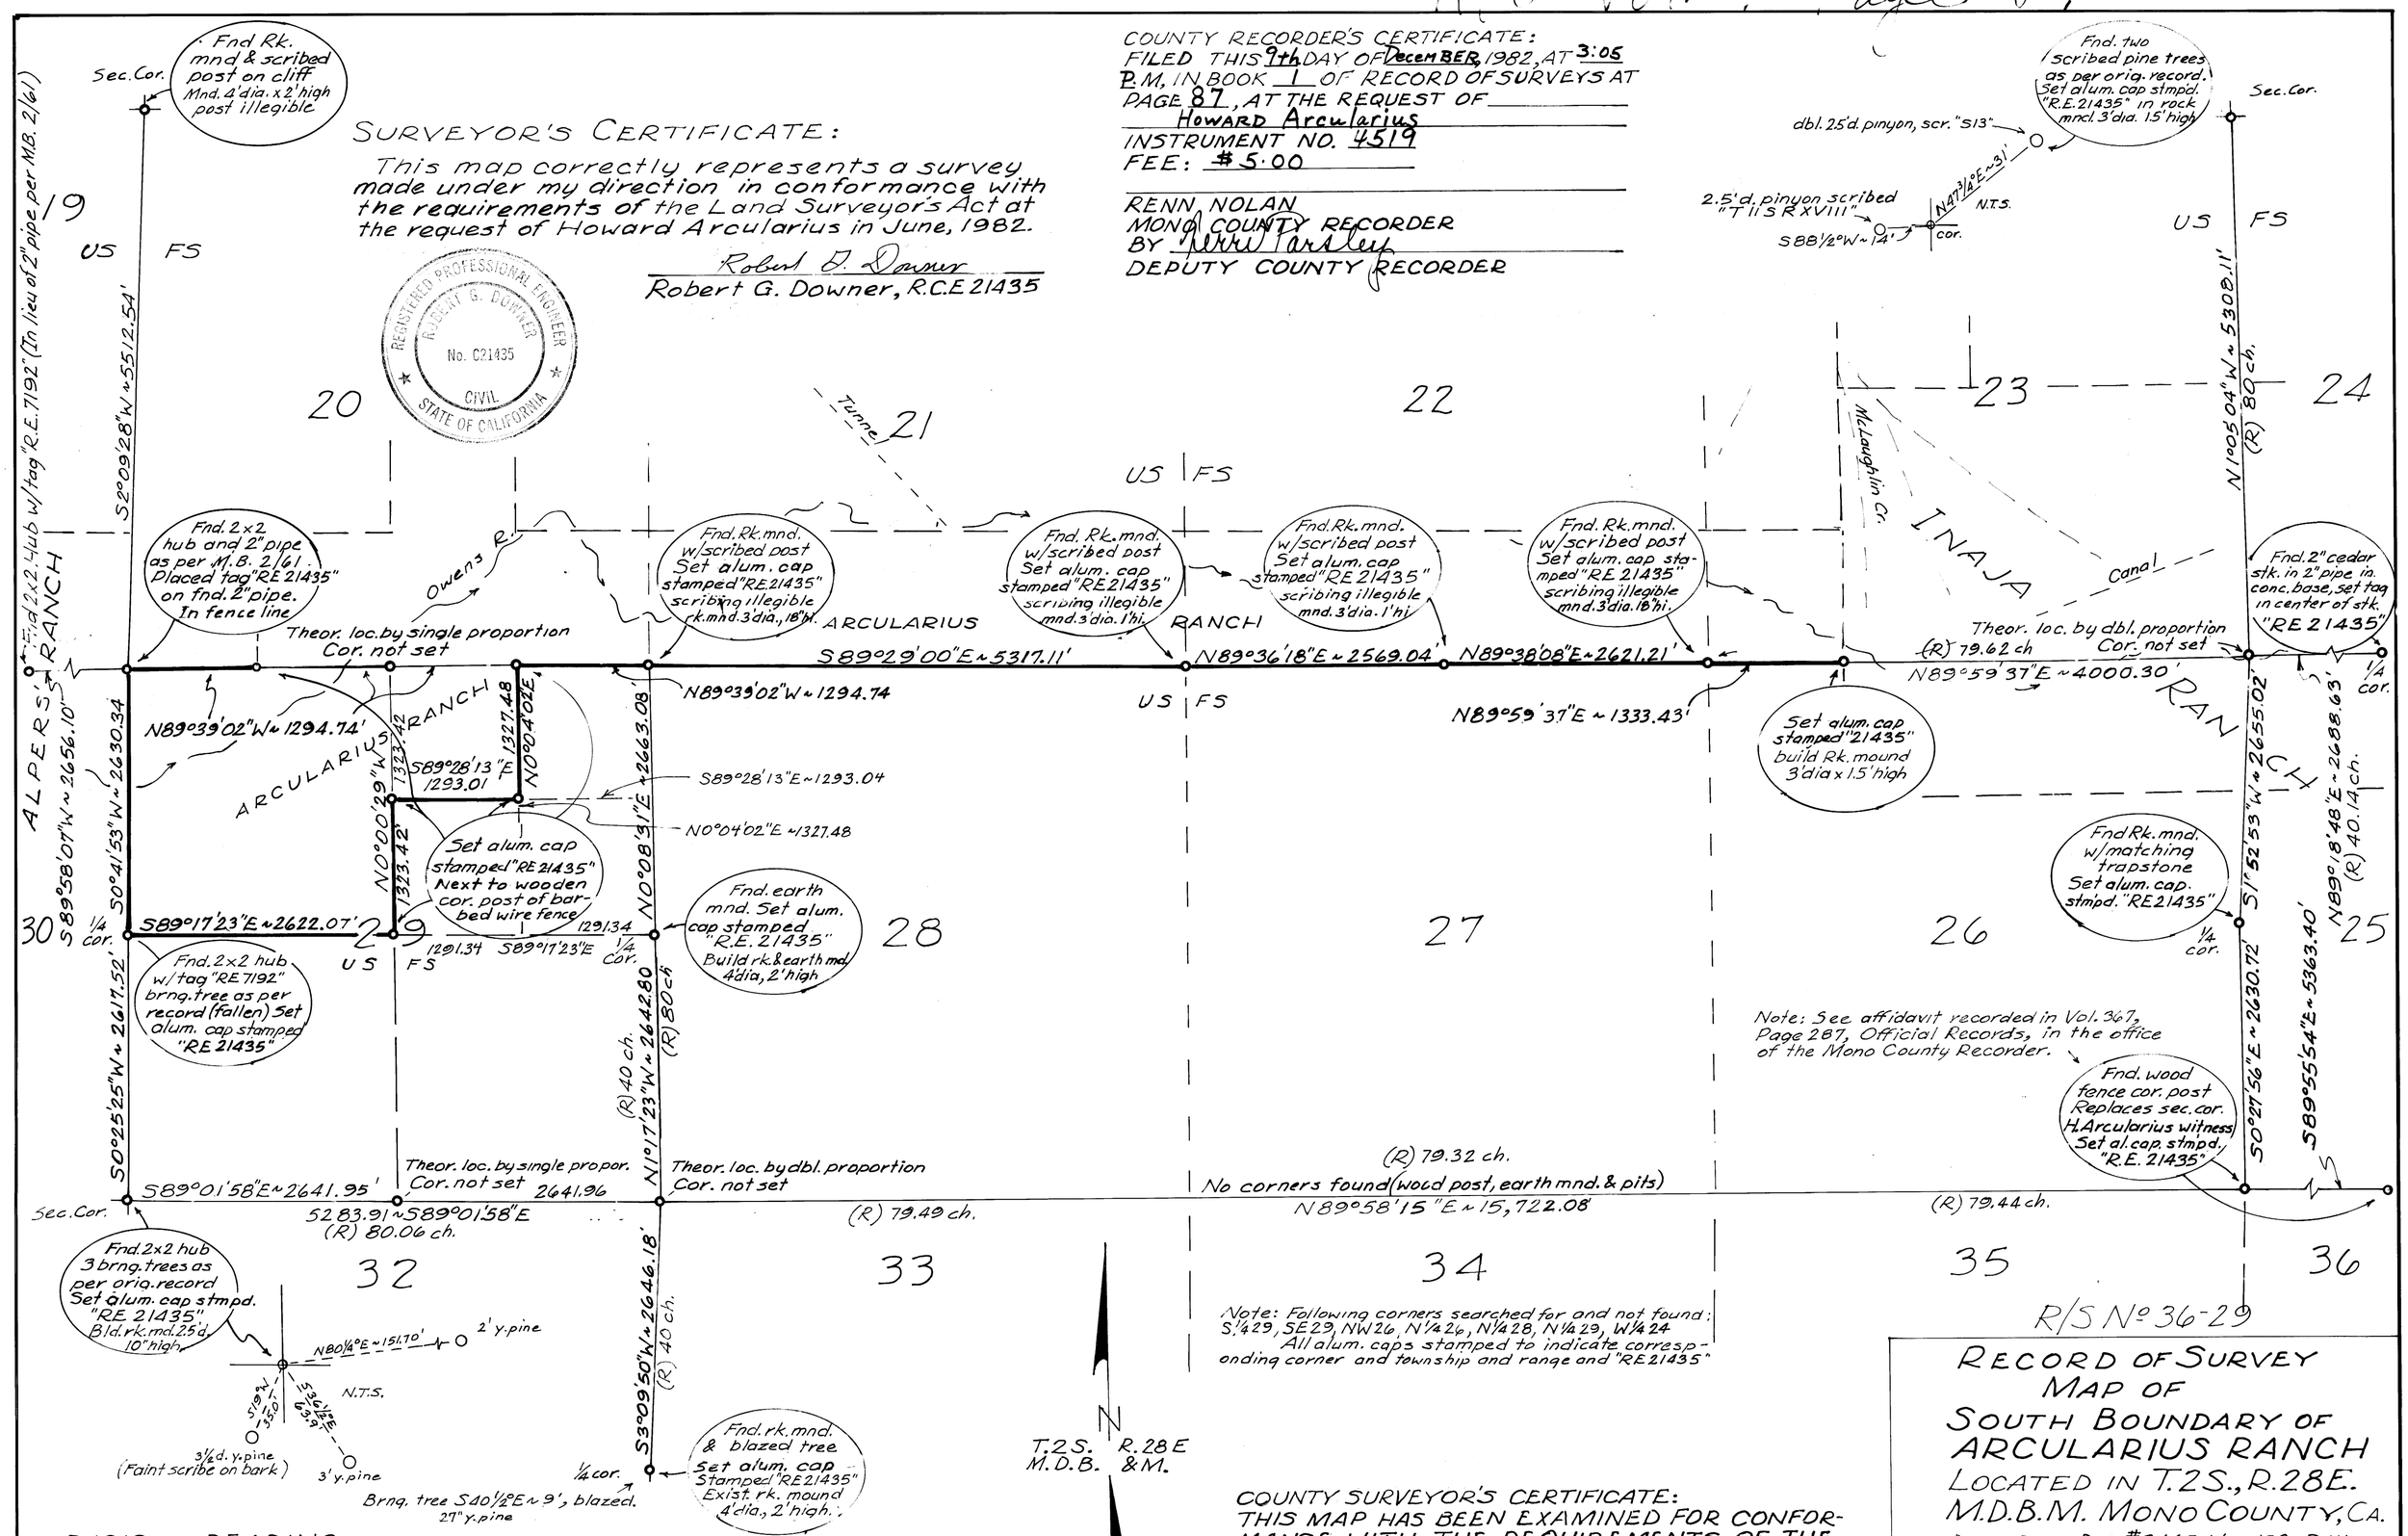

R/S No. 36-29

BASIS OF BEARING:
The basis of bearing for this map is the north line of Sec. 28, T.2S., R.28E., M.D.B.&M., "N89°29'W" as shown on the official plat of this township, filed in the Surveyor General's Office in San Francisco, Cal., Dec. 2, 1879.

COUNTY SURVEYOR'S CERTIFICATE:
THIS MAP HAS BEEN EXAMINED FOR CONFORMANCE WITH THE REQUIREMENTS OF THE LAND SURVEYOR'S ACT THIS 30th DAY OF NOV., 1982.

RICHARD J. MELIM BY Richard Boreman
COUNTY SURVEYOR DEPUTY COUNTY SURVEYOR

Note: Following corners searched for and not found: S1/4 29, SE 29, NW 26, N1/4 26, N1/4 28, N1/4 29, W1/4 24
All alum. caps stamped to indicate corresponding corner and township and range and "RE 21435"

RECORD OF SURVEY
MAP OF
SOUTH BOUNDARY OF
ARCULARIUS RANCH
LOCATED IN T.2S., R.28E.
M.D.B.M. MONO COUNTY, CA.
DEED REF: DOC. #3465, VOL. 122, P. 111

SCALE: 1" = 1000'

JUNE 1982