RECORD OF SURVEY NO. 31-15

LOCATED IN SEC 28 & SEC 33, T9N, R23E, MDB&M, MONO COUNTY, CALIFORNIA.

SURVEYOR'S CERTIFICATE

THIS MAP CORRECTLY REPRESENTS A SURVEY MADE BY ME OR UNDER MY DIRECTION IN CONFORMANCE WITH THE REQUIREMENTS OF THE LAND SURVEYORS ACT AT THE REQUEST OF PHIL VAN HORN, IN ~~DECEMBER~~ PROBESCOR, 1982.

John R. Langford
R.C.E. No. 27104

COUNTY SURVEYOR'S CERTIFICATE

THIS MAP HAS BEEN EXAMINED FOR CONFORMANCE WITH THE REQUIREMENTS OF THE LAND SURVEYORS ACT THIS 4TH, DAY OF MARCH, 1983

Richard Boardman
DEPUTY COUNTY SURVEYOR

RECORDER'S CERTIFICATE

FILED THIS 9th DAY OF March, 1983 AT 3:00 P.M. IN BOOK 1, OF R/S Maps AT PAGE 89, AT THE REQUEST OF PHIL VAN HORN.

Inst. # 6439

RENN NOLAN
COUNTY RECORDER
BY: Terri Parsley, deputy

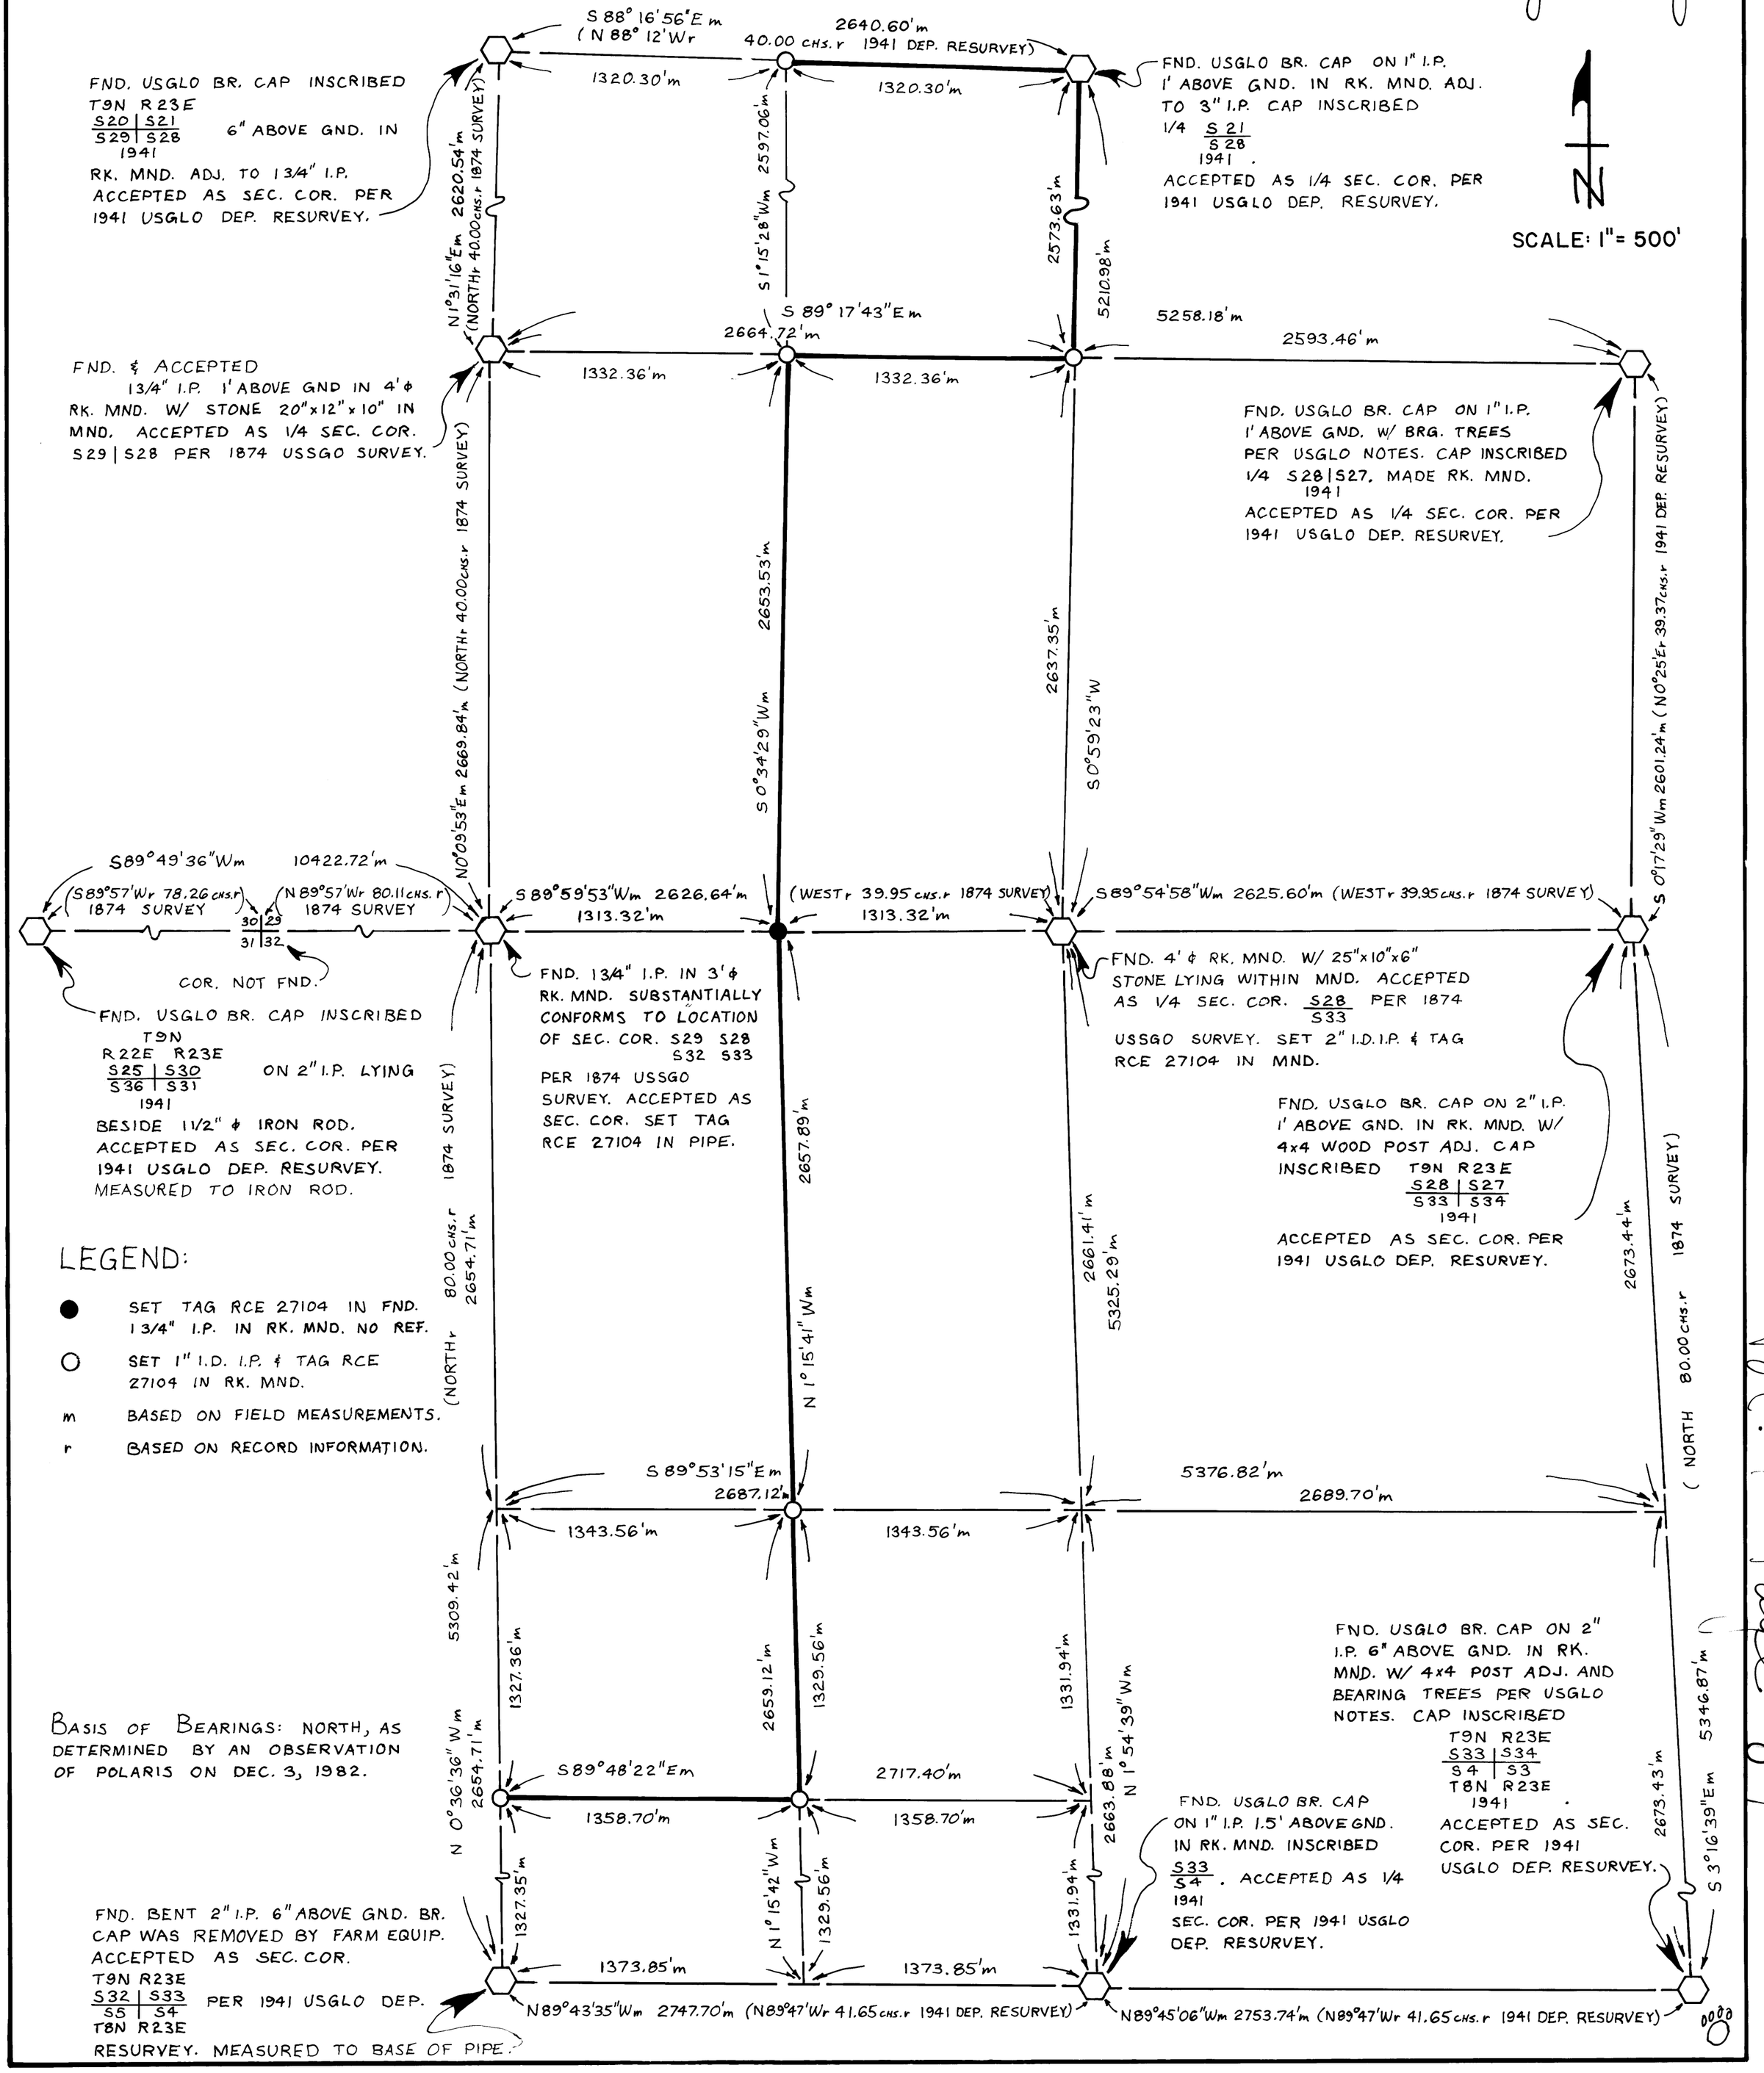

LEGEND:

- ● SET TAG RCE 27104 IN FND. 1 3/4" I.P. IN RK. MND. NO REF.
- ○ SET 1" I.D. I.P. & TAG RCE 27104 IN RK. MND.
- m BASED ON FIELD MEASUREMENTS.
- r BASED ON RECORD INFORMATION.

Vol. 1 Page 89