RECORD OF SURVEY NO. 32-23

LOCATED IN T6N, R23E, & T6N, R24E, MDB&M, MONO COUNTY, CALIFORNIA.

ENGINEER'S CERTIFICATE

THIS MAP CORRECTLY REPRESENTS A SURVEY MADE BY ME OR UNDER MY DIRECTION IN CONFORMANCE WITH THE REQUIREMENTS OF THE LAND SURVEYORS ACT AT THE REQUEST OF DURELL WILLIAMS IN MAY OF 1983.

REGISTERED PROFESSIONAL ENGINEER JOHN RICHARD LANGFORD No. 27104 CIVIL STATE OF CALIFORNIA

John R. Langford 27104

COUNTY SURVEYOR'S CERTIFICATE

THIS MAP HAS BEEN EXAMINED FOR CONFORMANCE WITH THE REQUIREMENTS OF THE LAND SURVEYORS ACT THIS 7TH DAY OF JUNE, 1984.

LICENSED LAND SURVEYOR RICHARD C. BOARDMAN STATE OF CALIFORNIA

Richard Boardman
DEPUTY COUNTY SURVEYOR

RECORDER'S CERTIFICATE

FILED THIS 12th DAY OF June 1984, AT 3:00 P.M. IN BOOK 1 OF R/S Maps AT PAGES 98 thru 98-I AT THE REQUEST OF DURELL WILLIAMS. #Inst. 8933

Renn Nolan
COUNTY RECORDER

BY: Johnne M. Roberts

TRAVERSE DATA: m

A1	N 16° 22' 54" W	2513.20'
B1	S 69° 26' 12" W	2657.88'
C1	N 76° 31' 34" W	3164.04'
D1	N 65° 48' 32" W	1155.00'
E1	N 70° 30' 32" W	3424.43'
F1	N 86° 01' 33" W	4283.81'
G1	N 13° 35' 06" E	2202.73'
H1	N 7° 06' 06" W	2870.96'
I1	N 38° 50' 48" W	1761.20'
J1	N 89° 42' 02" W	2566.27'
K1	S 40° 32' 37" E	1817.52'
L1	S 4° 59' 45" W	3005.22'
M1	S 43° 44' 23" W	3028.09'
N1	S 63° 13' 54" W	4809.80'
O1	S 40° 25' 04" E	4368.61'
P1	N 66° 15' 34" E	3262.02'
Q1	N 67° 55' 44" E	2474.26'
R1	N 31° 01' 20" E	4107.81'
S1	S 68° 54' 02" E	4595.82'
T1	S 86° 13' 30" E	4442.62'
U1	S 62° 36' 45" E	1681.09'
V1	N 71° 29' 28" E	2789.61'
W1	S 16° 50' 14" E	2482.85'

A2	N 17° 17' 25" W	3046.22'
B2	S 81° 23' 51" E	3135.72'
C2	S 8° 36' 15" E	2480.87'
A3	S 17° 43' 21" E	3270.98'
B3	S 12° 44' 59" W	2518.10'
C3	S 26° 32' 33" E	4241.31'
D3	S 20° 25' 07" W	1641.18'
E3	S 12° 34' 37" E	3605.41'
F3	N 87° 57' 52" W	5019.44'
G3	S 70° 27' 22" W	3637.29'
H3	N 79° 27' 37" W	5175.10'
I3	N 36° 14' 18" W	3353.95'
J3	N 38° 25' 53" W	2182.46'
K3	N 5° 19' 57" W	2569.88'
L3	N 20° 53' 29" E	5721.22'
M3	S 81° 34' 08" E	2283.30'

A4	N 9° 37' 23" E	2156.57'
B4	N 40° 02' 43" W	3280.91'
C4	N 36° 45' 19" E	3377.28'
D4	N 64° 36' 34" E	2881.35'
A5	S 68° 42' 24" E	3291.36'
B5	S 86° 13' 19" E	1252.01'
C5	S 89° 00' 22" E	3045.92'
D5	N 49° 20' 42" E	2953.57'
E5	N 15° 30' 35" E	3134.34'
F5	S 6° 52' 04" W	4021.52'
G5	S 78° 45' 44" W	4437.01'
H5	S 88° 02' 21" W	1205.24'
I5	N 79° 50' 41" W	1184.31'
J5	N 86° 10' 43" W	1296.60'
K5	N 63° 01' 02" W	2180.79'

NOTES:
6' METAL FENCE POSTS HAVE BEEN SET ADJACENT TO ALL FOUND SEC. CORNERS, 1/4 SEC. CORNERS AND SET POINTS.

FOUND CORNERS MARKED BY AN ASTERISK (*) ARE BELIEVED TO BE ORIGINAL CORNERS SET AT THE TIME OF THE U.S.S.G.O. SURVEYS OF 1874, 1876 AND 1878. PHYSICAL AND RECORD EVIDENCE INDICATES THAT THESE MONUMENTS HAVE NOT BEEN LOCATED OR USED PRIOR TO THIS SURVEY. THESE ORIGINAL MONUMENTS HAVE NOT BEEN DISTURBED, EXCEPT FOR THE ADDITION OF A 1" PIPE AND TAG.

LEGEND:

- ● FOUND 1/2" ORANGE REBAR IN ROCK MOUND.
- ○ SET 1" I.D.I.P. AND TAG R.C.E. 27104 AND MADE ROCKMOUND.
- ⊙ FOUND 1" I.D.I.P. AND TAG R.C.E. 10467 IN ROCKMOUND.
- ⊘ FOUND 2" I.D.I.P. AND TAG R.C.E. 10467 IN ROCKMOUND.
- ⊗ FOUND 1/2" I.D.I.P. AND NO TAG.
- ■ 6"X6" CAL TRANS CONCRETE HWY. MONUMENT.
- ◐ FOUND 3/8" REBAR IN ROCK MOUND.
- ◒ SET LEAD AND TAG R.C.E. 27104 IN ROCK OUTCROP.
- △ TRAVERSE POINT – SET 1" I.D.I.P. AND TAG R.C.E. 27104 IN ROCKMOUND.
- r BASED ON RECORD INFORMATION. UNLESS OTHERWISE NOTED, RECORD INFORMATION IS FROM THE FOLLOWING SOURCES:
  - T6N R23E – JULY 1876 U.S.S.G.O. NOTES.
  - T6N R24E – NOVEMBER 1878 U.S.S.G.O. NOTES OR JULY-AUGUST 1925 U.S.G.L.O. NOTES.
  - TOWNSHIP AND RANGE LINES T6N, R23E AND T6N, R24E – AUGUST-SEPTEMBER 1874 U.S.S.G.O. NOTES.
- m BASED ON FIELD MEASUREMENTS.

N

SCALE 1" = 3000'

LAND SURVEYED IS A PORTION OF THE PROPERTY DESCRIBED IN O.R. 372/577.

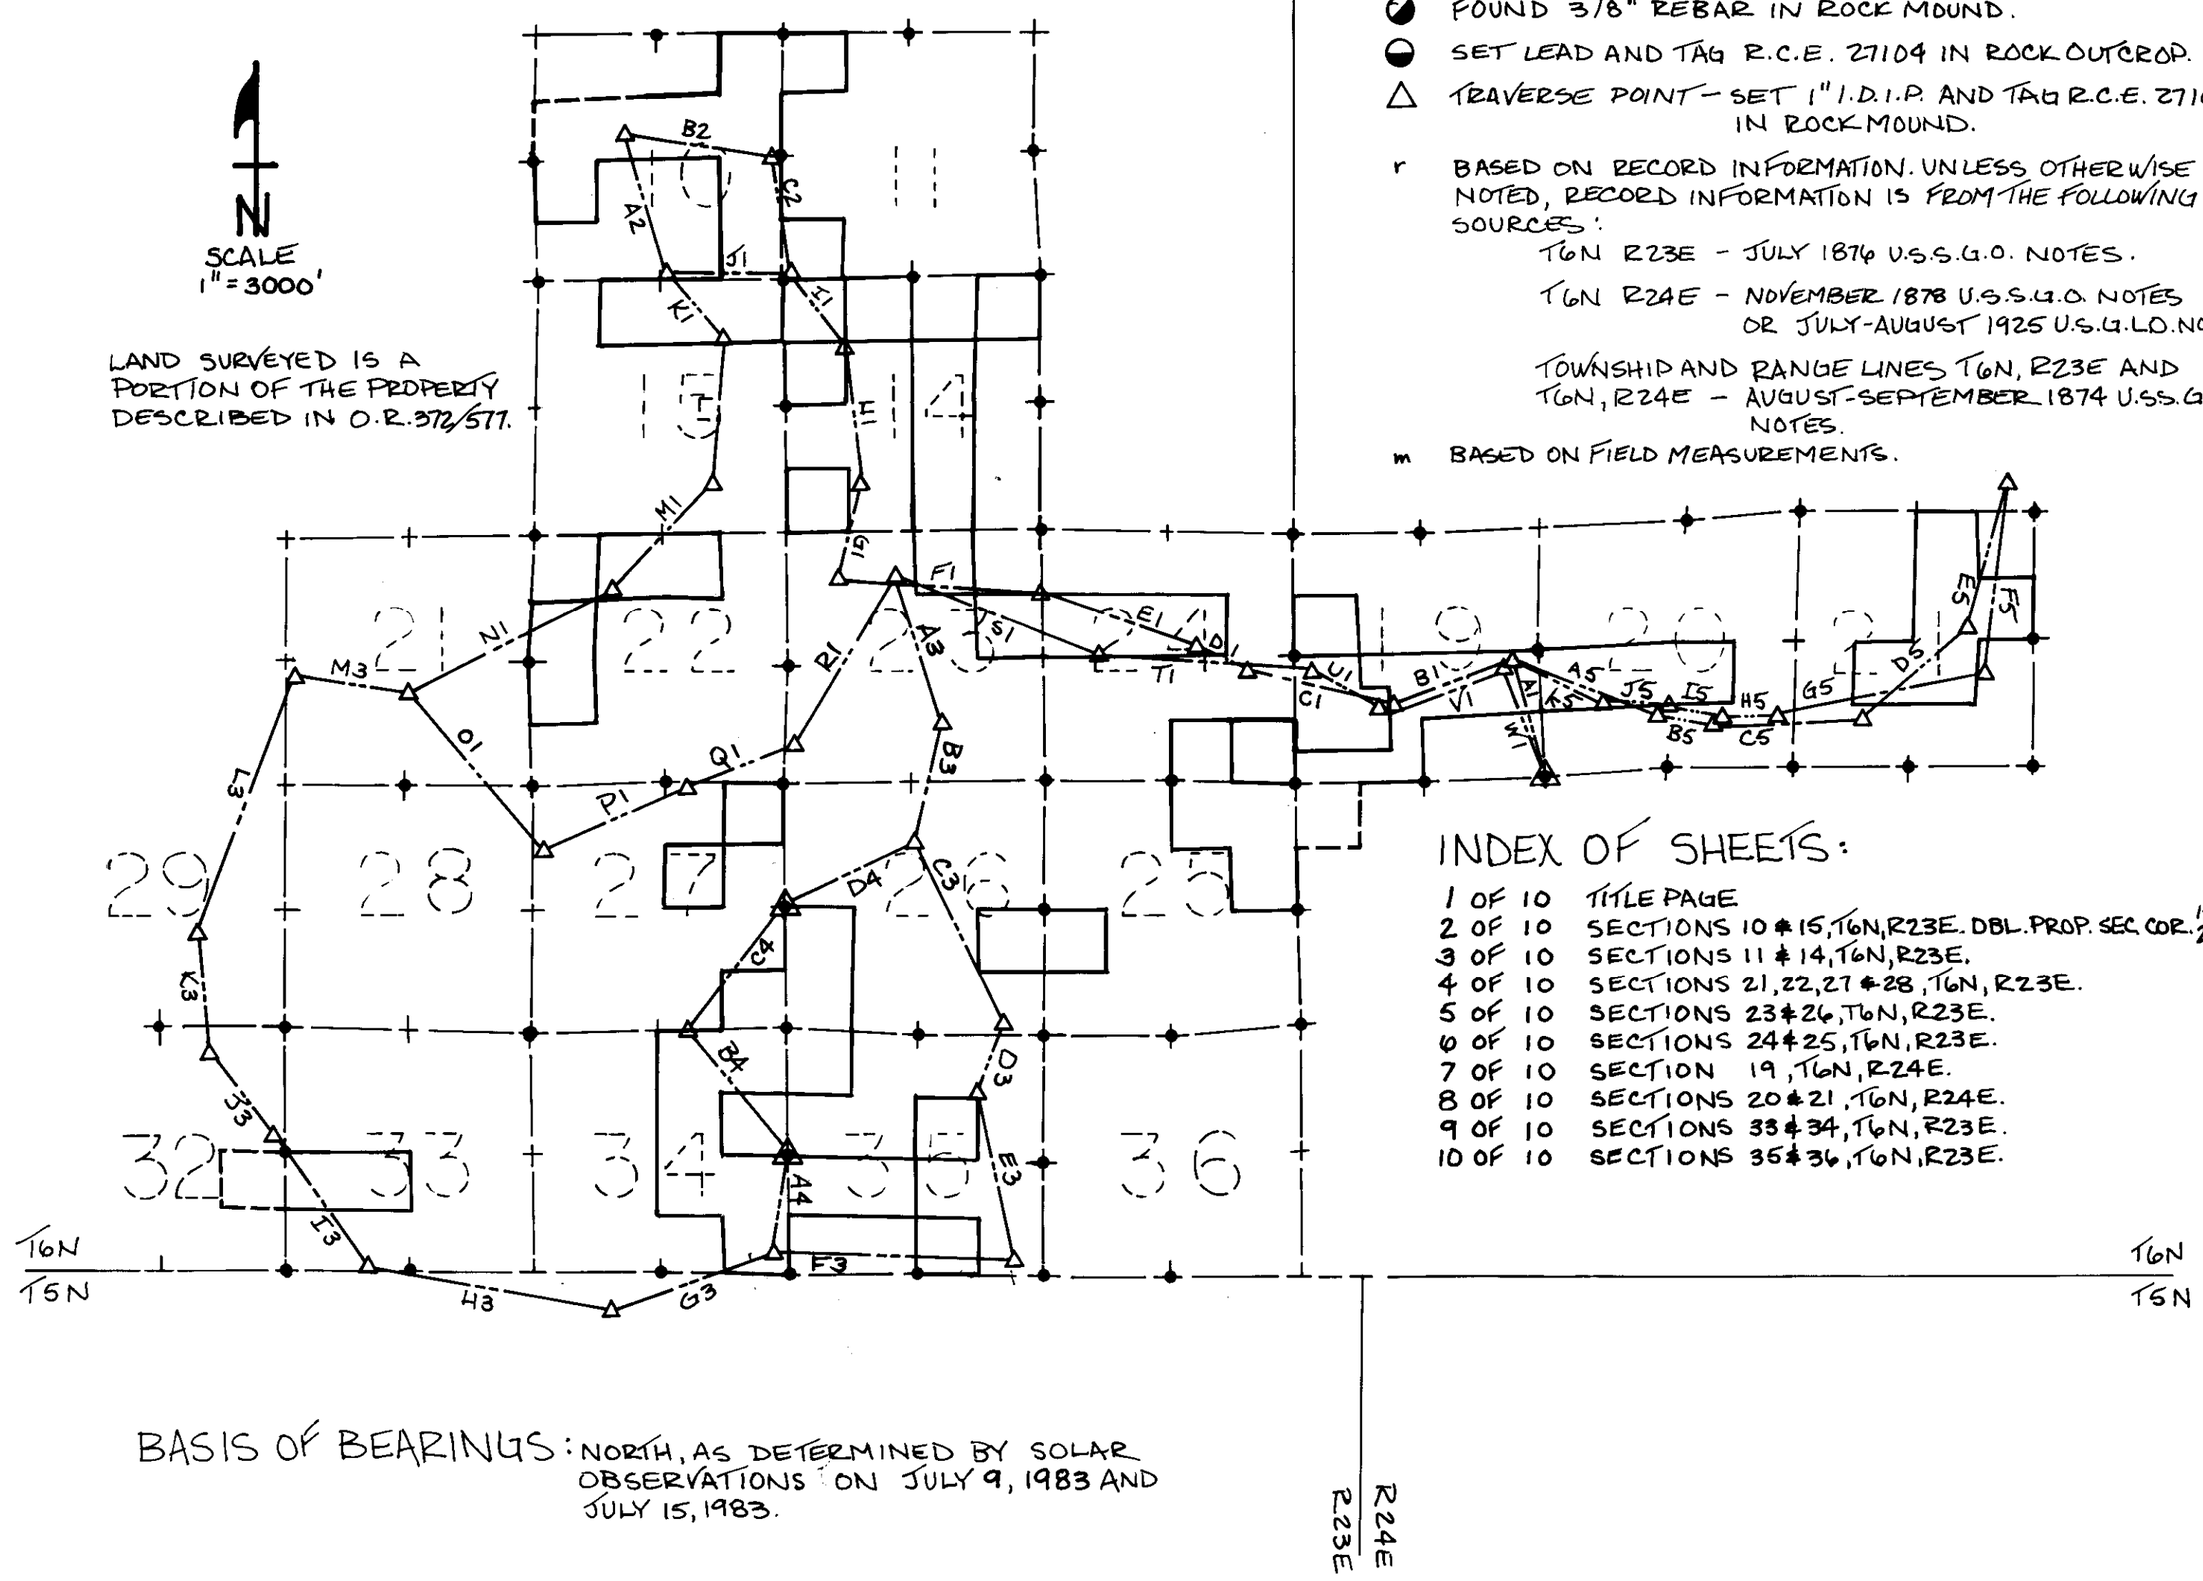

INDEX OF SHEETS:

1 OF 10 TITLE PAGE
2 OF 10 SECTIONS 10 & 15, T6N, R23E. DBL. PROP. SEC. COR. 15 14 22 23
3 OF 10 SECTIONS 11 & 14, T6N, R23E.
4 OF 10 SECTIONS 21, 22, 27 & 28, T6N, R23E.
5 OF 10 SECTIONS 23 & 26, T6N, R23E.
6 OF 10 SECTIONS 24 & 25, T6N, R23E.
7 OF 10 SECTION 19, T6N, R24E.
8 OF 10 SECTIONS 20 & 21, T6N, R24E.
9 OF 10 SECTIONS 33 & 34, T6N, R23E.
10 OF 10 SECTIONS 35 & 36, T6N, R23E.

BASIS OF BEARINGS: NORTH, AS DETERMINED BY SOLAR OBSERVATIONS ON JULY 9, 1983 AND JULY 15, 1983.