RECORD OF SURVEY NO. 36-37

IN THE UNINCORPORATED TERRITORY OF THE COUNTY OF MONO, STATE OF CALIFORNIA
BEING A PORTION OF SECTIONS 33, 34, AND 35, TOWNSHIP 3 SOUTH, RANGE 28 EAST, M.D.B.& M.

SCALE: 1" = 1000'

NOTE: SEE SHEET 1 FOR ESTABLISHMENT OF SECTION 33,34,35 EXTERIOR CORNERS.

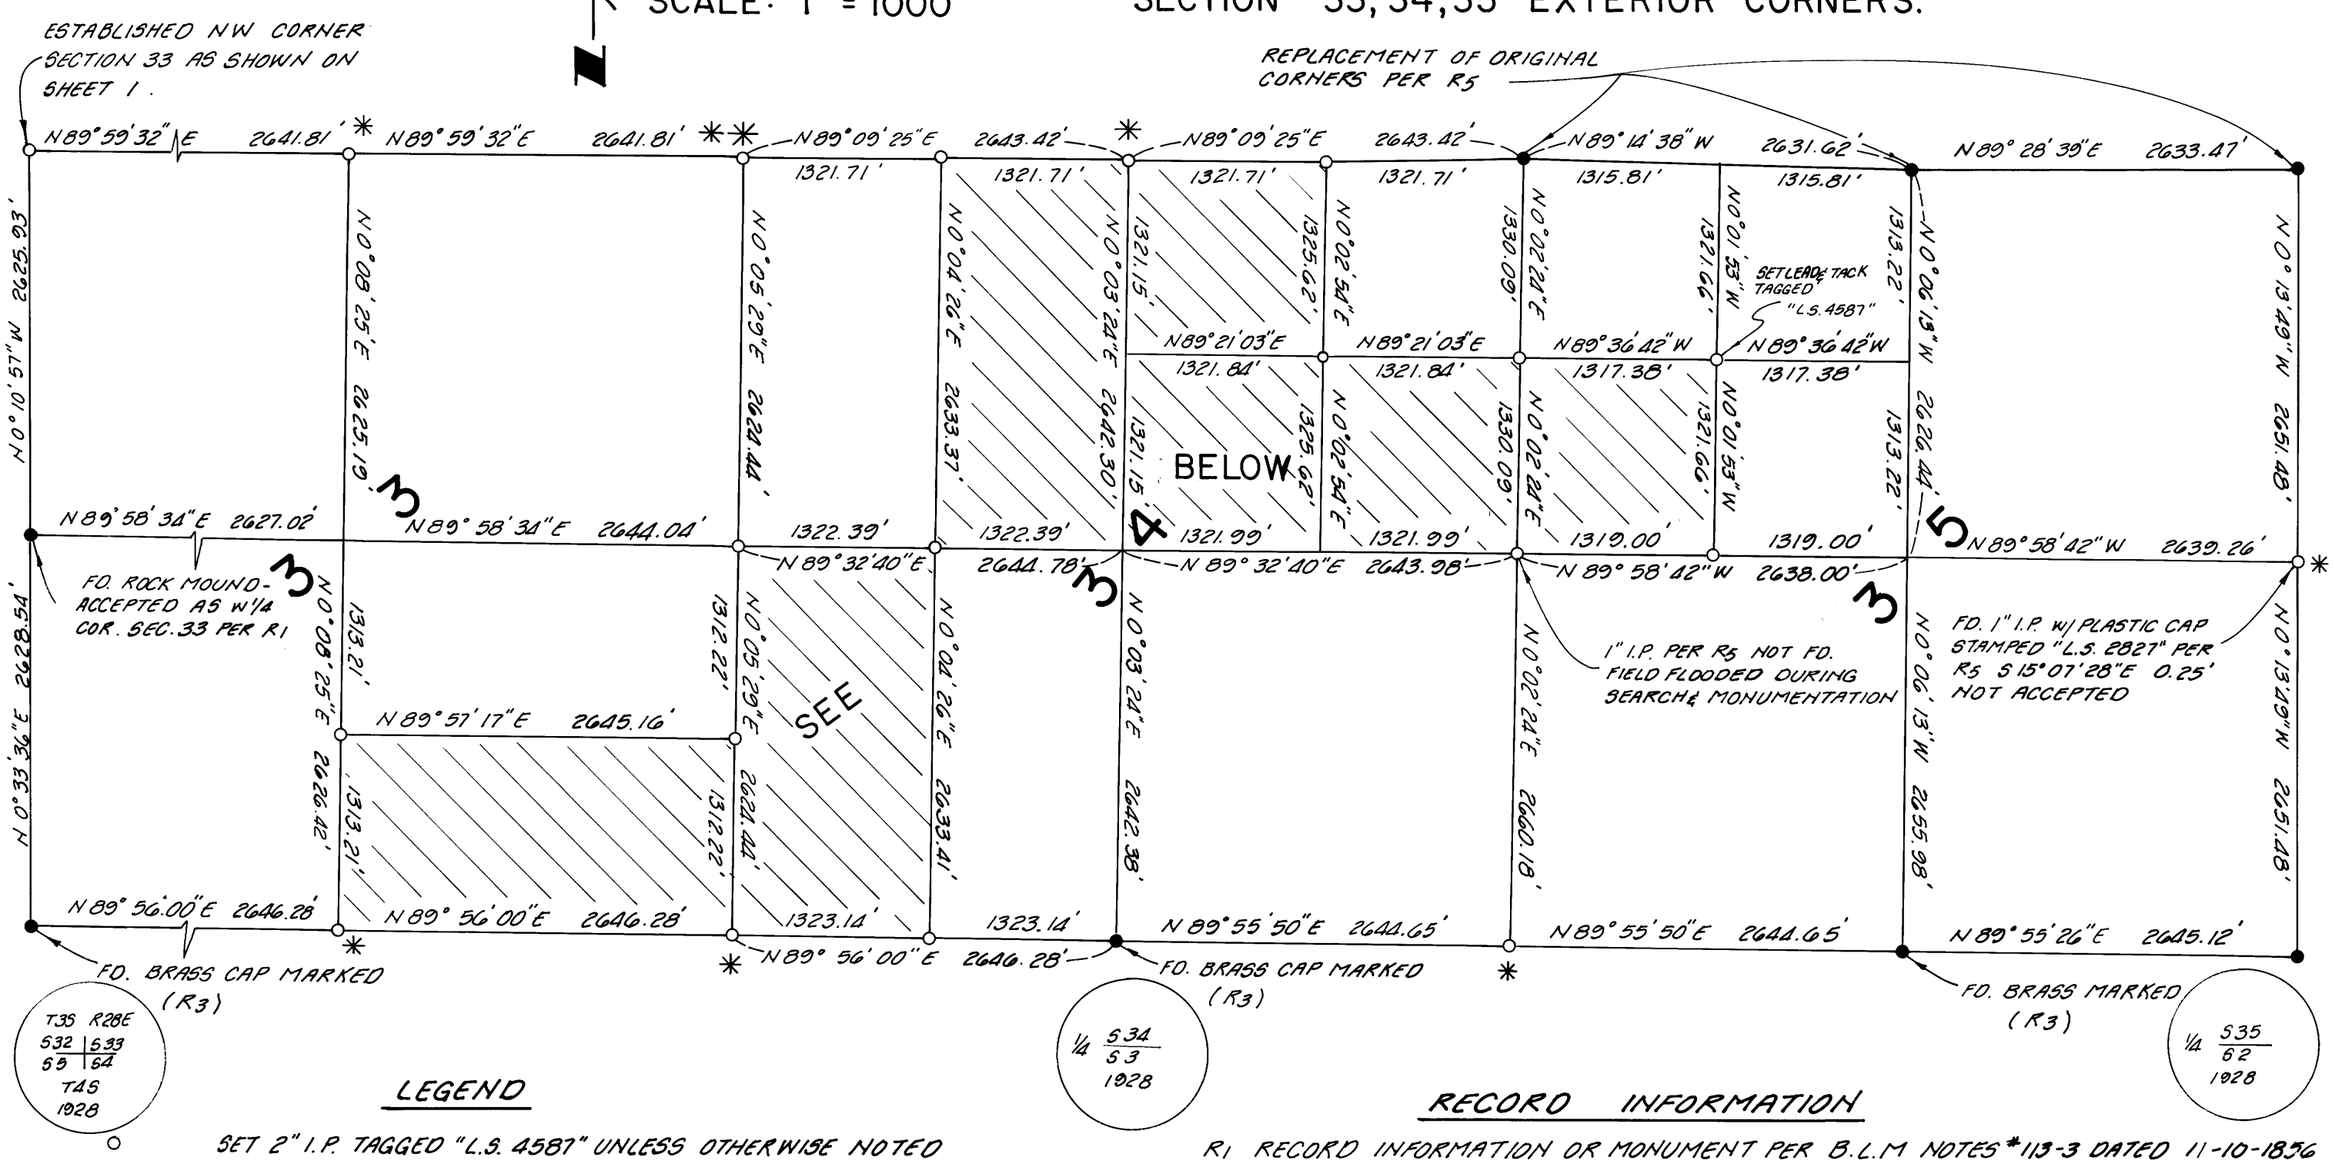

LEGEND

○ SET 2" I.P. TAGGED "L.S. 4587" UNLESS OTHERWISE NOTED

● FOUND 1" I.P. W/ PLASTIC CAP STAMPED "L.S. 2827" PER R5 UNLESS OTHERWISE NOTED.

* ESTABLISHED SECTION CORNER BY SINGLE PROPORTIONATE MEASUREMENT

** ESTABLISHED SECTION CORNER BY DOUBLE PROPORTIONATE MEASUREMENT

RECORD INFORMATION

R1 RECORD INFORMATION OR MONUMENT PER B.L.M NOTES #113-3 DATED 11-10-1856

R2 RECORD INFORMATION OR MONUMENT PER B.L.M. NOTES #105-10 DATED 5-30-1855

R3 RECORD INFORMATION OR MONUMENT PER B.L.M. NOTES #483-5 DATED 6-9-1927

R4 RECORD INFORMATION OR MONUMENT PER B.L.M. NOTES # 545-21 DATED 8-13-1975

R5 RECORD INFORMATION OR MONUMENT PER R.S.M. 81, PAGE 7.

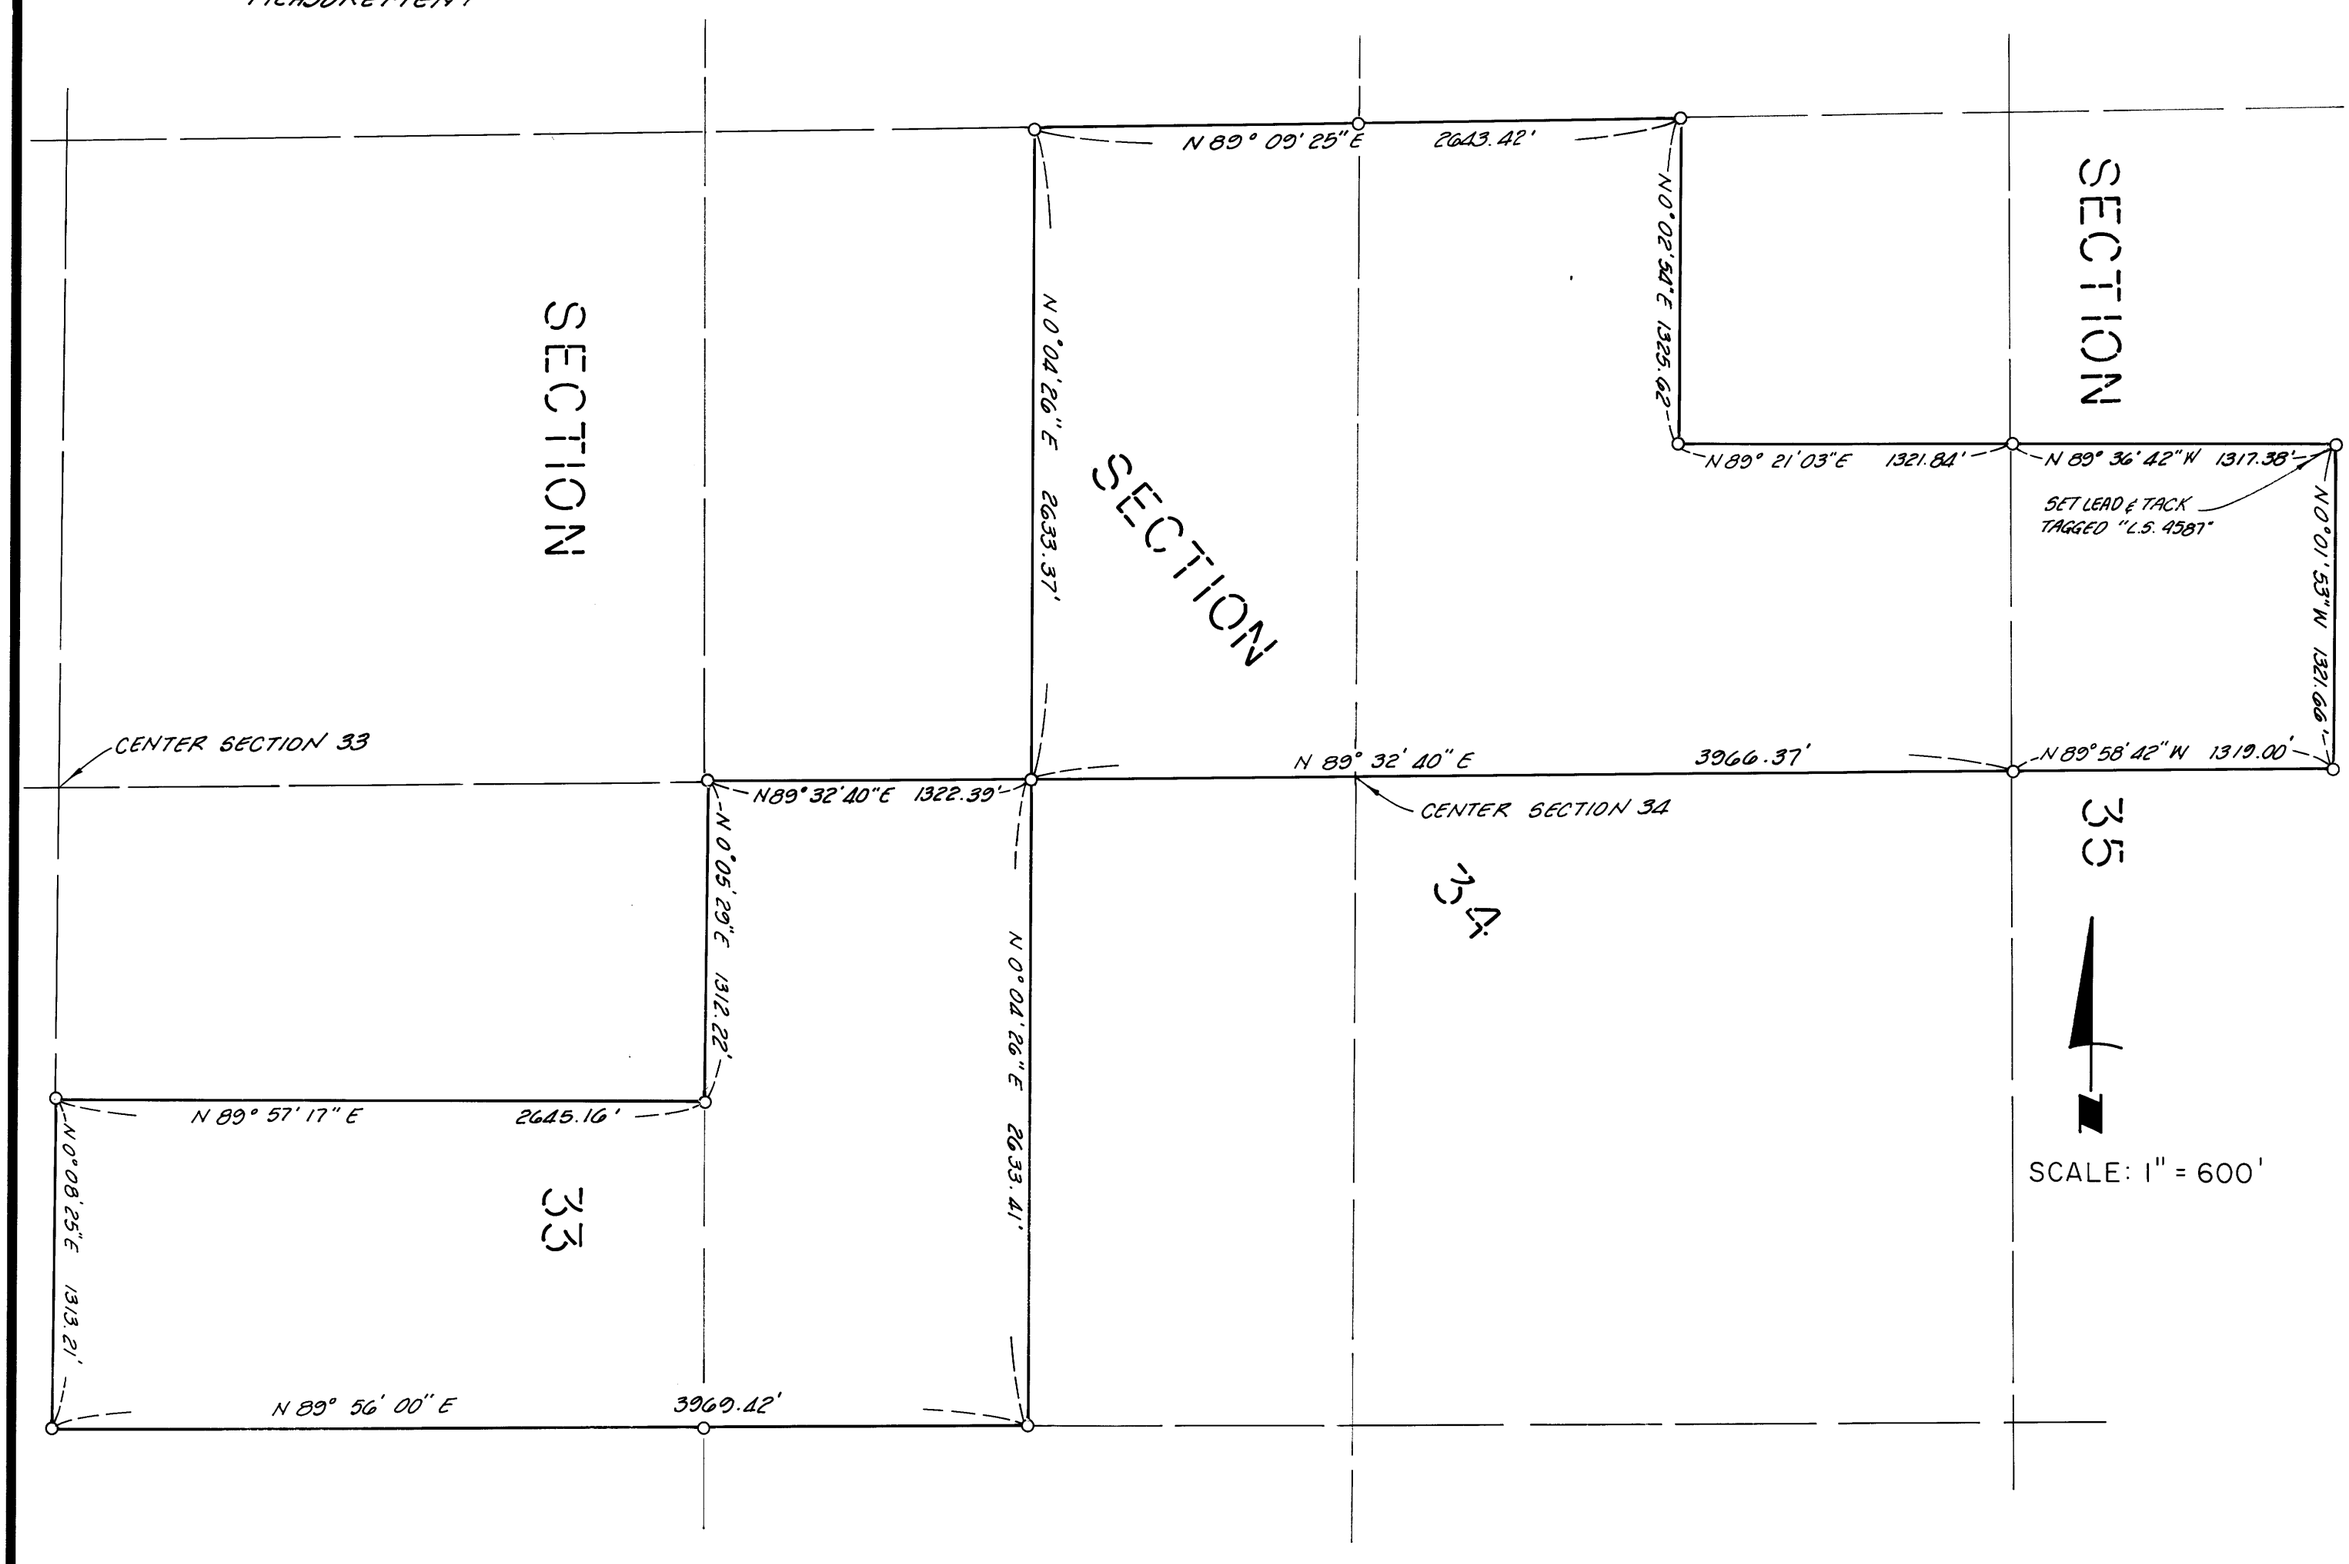

BOOK 1 OF Record of Survey PAGE 107-A