RECORD OF SURVEY NO. 32-25

IN THE SW 1/4 SEC 19, T6N, R24E, MDB&M, MONO COUNTY, CALIFORNIA.

SURVEYOR'S CERTIFICATE

THIS MAP CORRECTLY REPRESENTS A SURVEY MADE BY ME OR UNDER MY DIRECTION IN CONFORMANCE WITH THE REQUIREMENTS OF THE LAND SURVEYOR'S ACT AT THE REQUEST OF DURELL WILLIAMS IN OCTOBER, 1984.

John R. Langford
L.S. NO. 5149

COUNTY SURVEYOR'S CERTIFICATE

THIS MAP HAS BEEN EXAMINED IN ACCORDANCE WITH SECTION 8766 OF THE LAND SURVEYOR'S ACT THIS 17TH DAY OF JUNE, 1985.

BY: Richard Burdick
DEPUTY COUNTY SURVEYOR
L.S. NO. 4686

COUNTY RECORDER'S CERTIFICATE

FILED THIS 17th DAY OF June 1985, AT 4:15 A.M. (P.M.) IN BOOK 2 OF RECORD OF SURVEYS AT PAGE 3 AT THE REQUEST OF DURELL WILLIAMS.
INSTRUMENT NO. #8084
FEE: $5.00

RENN NOLAN
MONO COUNTY RECORDER
BY: Jolene M. Roberts
DEPUTY COUNTY RECORDER

NOTE: THE PURPOSE OF THIS RECORD OF SURVEY IS TO ADJUST THE INDICATED LOT LINES. SEE BOOK 433 PG. 455 & 456 OF O.R. MONO COUNTY RECORDER FOR DEEDS.

N

SCALE: 1" = 200'

LEGEND:

- □ FOUND 6"x6" CALTRANS CONCRETE HWY. MONUMENT.
- ○ SET 1" I.D.I.P. AND TAG LS. 5149.
- ● FOUND 1" I.D.I.P. AND TAG R.C.E. 27104: ACCEPTED PER RSMB 1/98.
- ⬡ FOUND 1" I.D.I.P AND TAG R.C.E. 27104 IN 4' DIAMETER ROCK MOUND AND U.S.F.S. BOUNDARY MARKER: ACCEPTED PER RSMB 1/98.
- ORIGINAL LOT LINE.
- r RECORD INFORMATION: RSMB 1/98, OR AS NOTED.
- m BASED ON FIELD MEASUREMENTS.

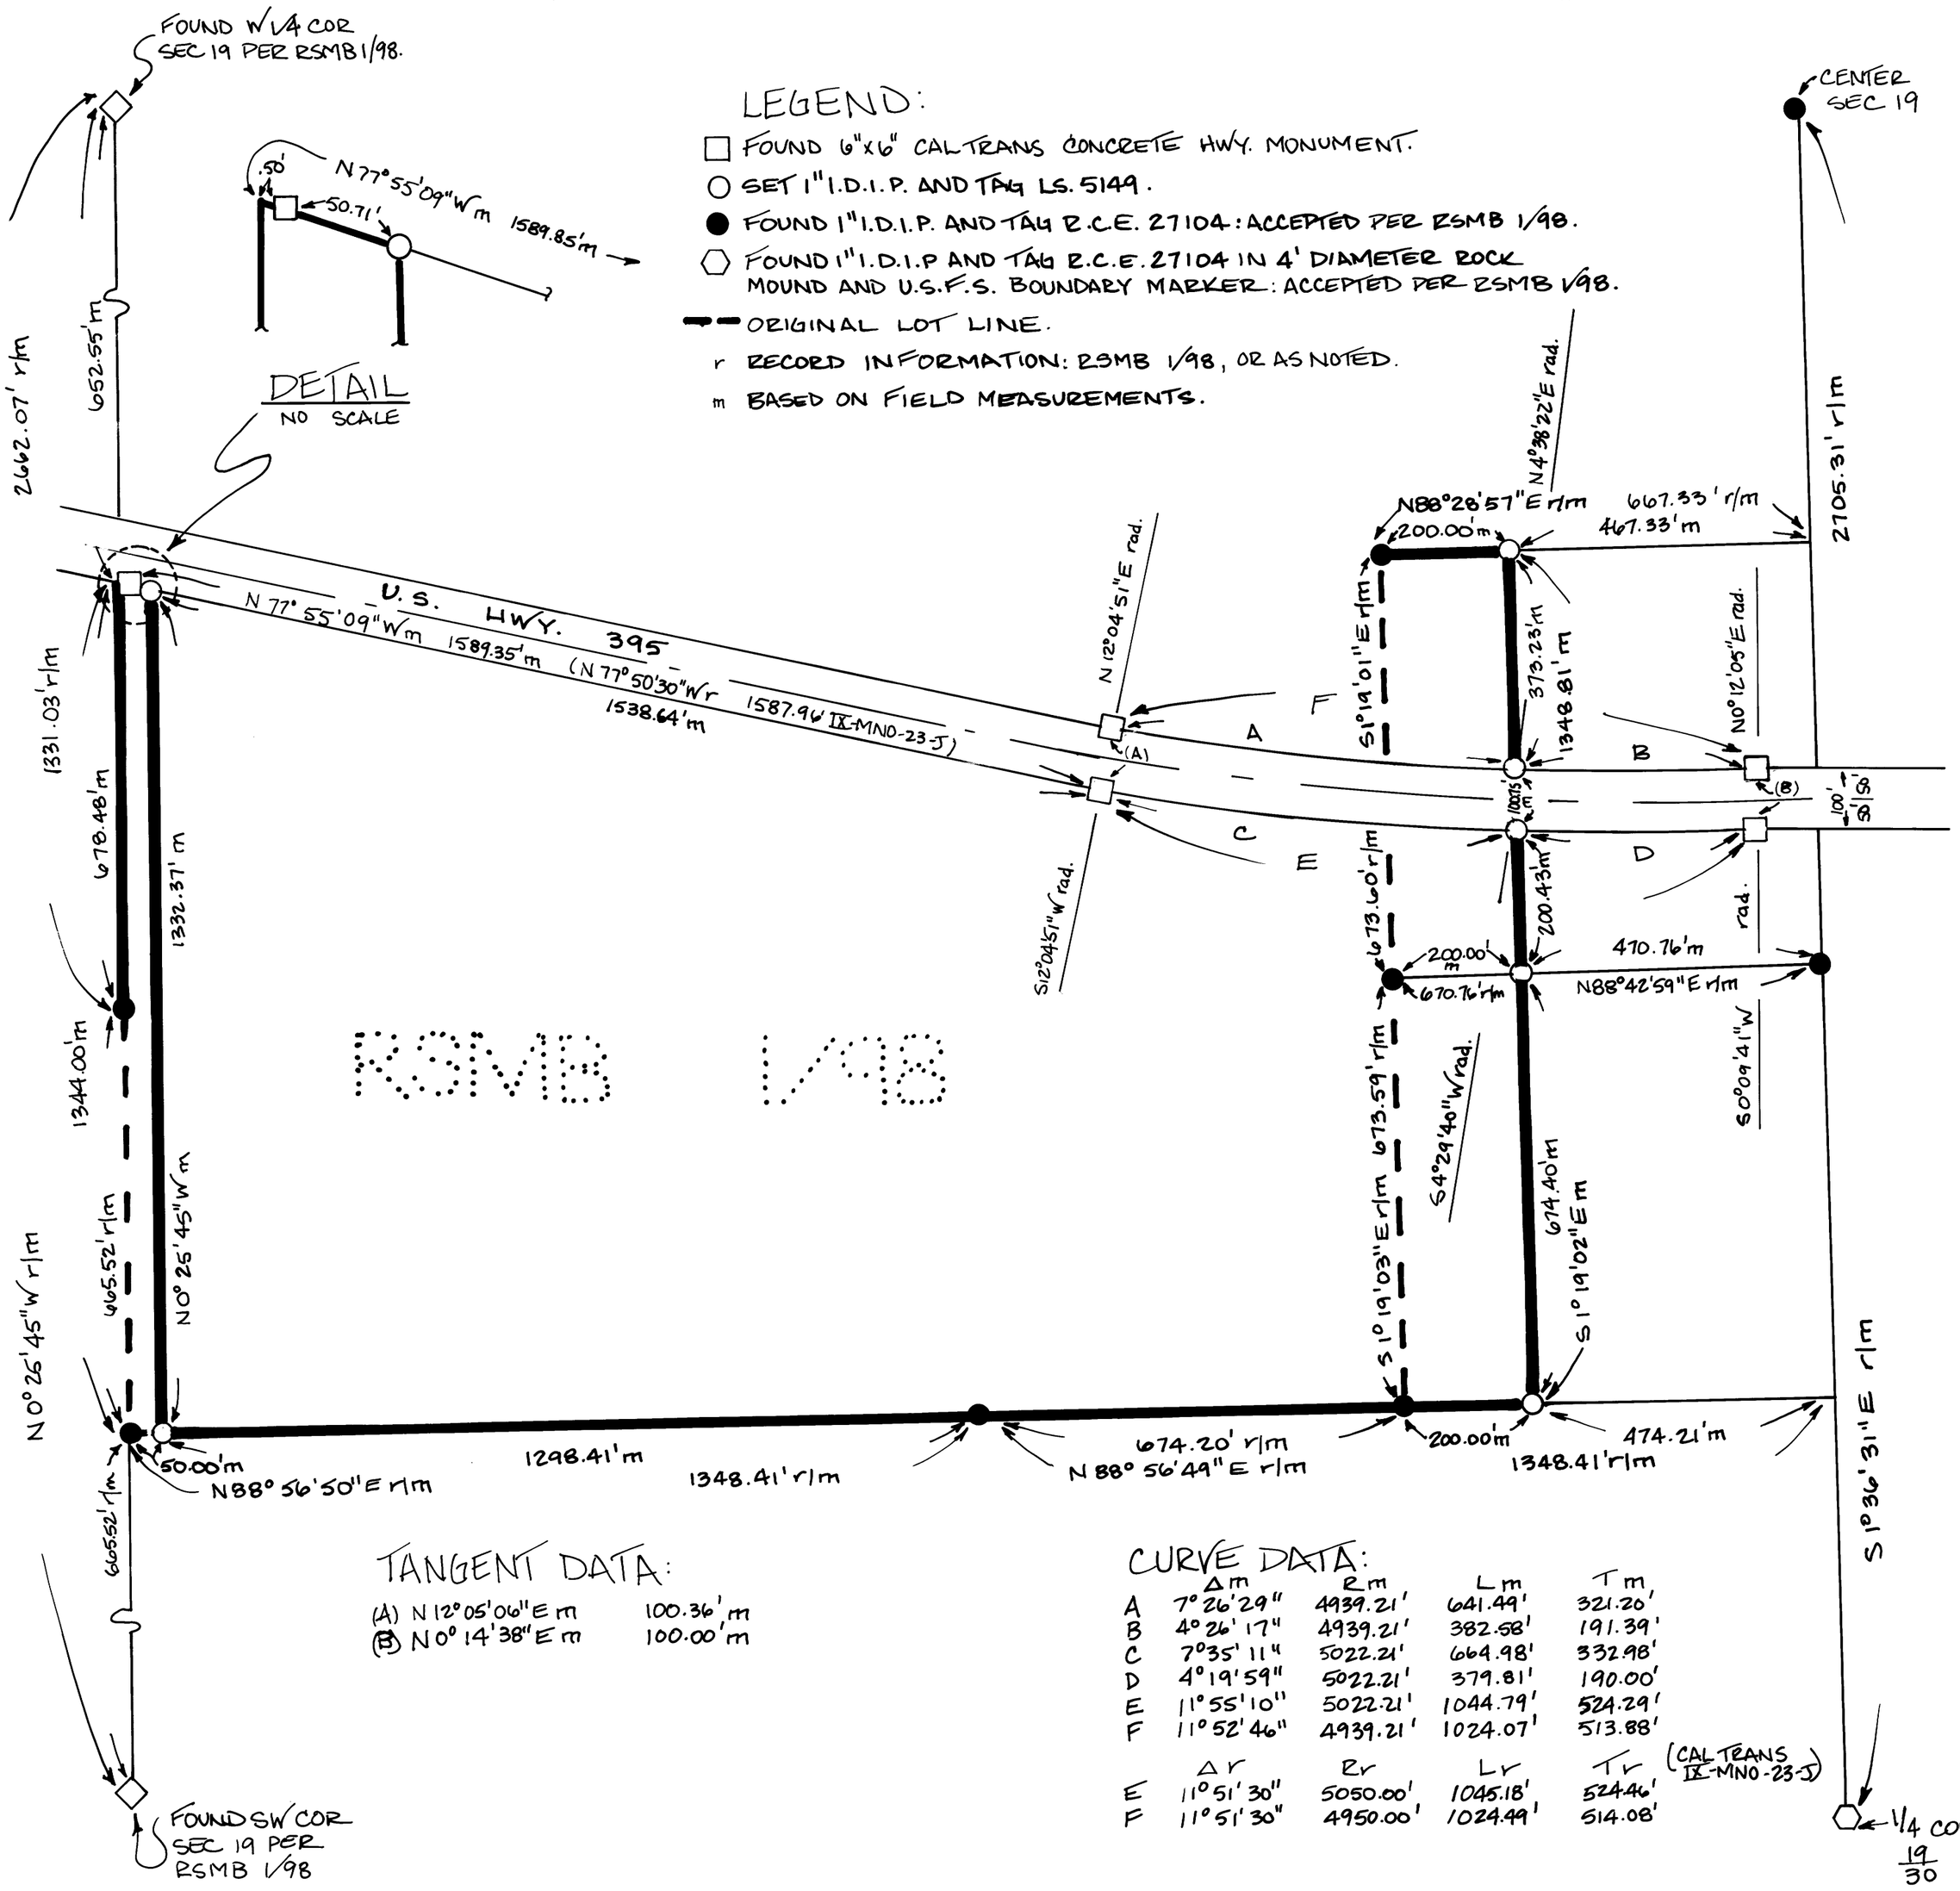

TANGENT DATA:

(A)	N 12°05'06"E m	100.36' m
(B)	N 0° 14'38" E m	100.00' m

CURVE DATA:

	Δm	Rm	Lm	Tm
A	7°26'29"	4939.21'	641.49'	321.20'
B	4°26'17"	4939.21'	382.58'	191.39'
C	7°35'11"	5022.21'	664.98'	332.98'
D	4°19'59"	5022.21'	379.81'	190.00'
E	11°55'10"	5022.21'	1044.79'	524.29'
F	11°52'46"	4939.21'	1024.07'	513.88'

	Δr	Rr	Lr	Tr
E	11°51'30"	5050.00'	1045.18'	524.46'
F	11°51'30"	4950.00'	1024.49'	514.08'

(CALTRANS IX-MNO-23-J)

BASIS OF BEARINGS: N 0° 25'45" W THE WEST LINE OF THE SW 1/4, SEC 19, T6N, R24E, MDB&M, AS SHOWN ON RSMB 1/98.

R/S Vol. 2, Page 3