SCALE: 1" = 600'

ONE SHEET ONLY

RECORD OF SURVEY № 37-27

IN THE UNINCORPORATED TERRITORY OF THE COUNTY OF MONO, STATE OF CALIFORNIA, BEING A SURVEY IN SECTIONS 31 AND 32 TOWNSHIP 4 SOUTH, RANGE 33 EAST, M.D.M.

Filed this 16th day of July, 1985, at 2:30 P.M. in Book 2 of Record of Survey at Pages 5, at the request of Mr. Newell Partch

Fee $5.00 Inst. No. 198

Renn Nolan
Mono County Recorder

Deputy Recorder

This map correctly represents a survey made by me or under my direction in conformance with the requirements of the Land Surveyor's Act in March, 1985, at the request of Mr. Newell Partch.

Gordon C. Holmes RCE 10467

This map has been examined in accordance with Section 8766 of the Land Surveyor's Act this [redacted] day of [redacted] 19[redacted]

[redacted]
Deputy County Surveyor

LICENSED LAND SURVEYOR RICHARD BOARDMAN LS 4636 STATE OF CALIFORNIA

NOTES:

- • Indicates a found point as noted
- ○ Indicates a 2" I.P. tagged RCE 10467 set unless otherwise noted
- p.f.r. Indicates prorated from record
- r_1 Indicates record per the G.L.O. notes of 1855
- r_2 Indicates record per the G.L.O. notes of 1923
- r_3 Indicates record per the G.L.O. notes of 1856

COUNTY SURVEYOR'S NOTE:

Using the distances and bearings shown on this map and based on the methods prescribed in the "U.S. Manual of Survey Instructions", I do not agree with the double proportionate location for the section corner common to Sections 29, 30, 31 & 32.

SURVEYOR'S NOTE:

The double proportionate location of the section corner common to sections 29, 30, 31, & 32 was calculated using a different basis of bearings than shown on this map (a rotation of 1°15'56" counterclockwise). This causes the true location of the section corner to be 0.28' North & 0.20' West from the location shown on this map. The correct proportionate location represents an error of approximately 1/15000. This error of closure is well within current acceptable accuracy limits.

BASIS OF BEARINGS:

The bearing of N0°20'E being the line between the E¼ corner and the Southeast Corner of Section 32, T.4S., R.33E., M.D.M. as described in the U.S.G.L.O. field notes of the resurvey of a portion of T.4S., R.33E., M.D.M. in 1923 was used as the basis of bearings shown on this map.

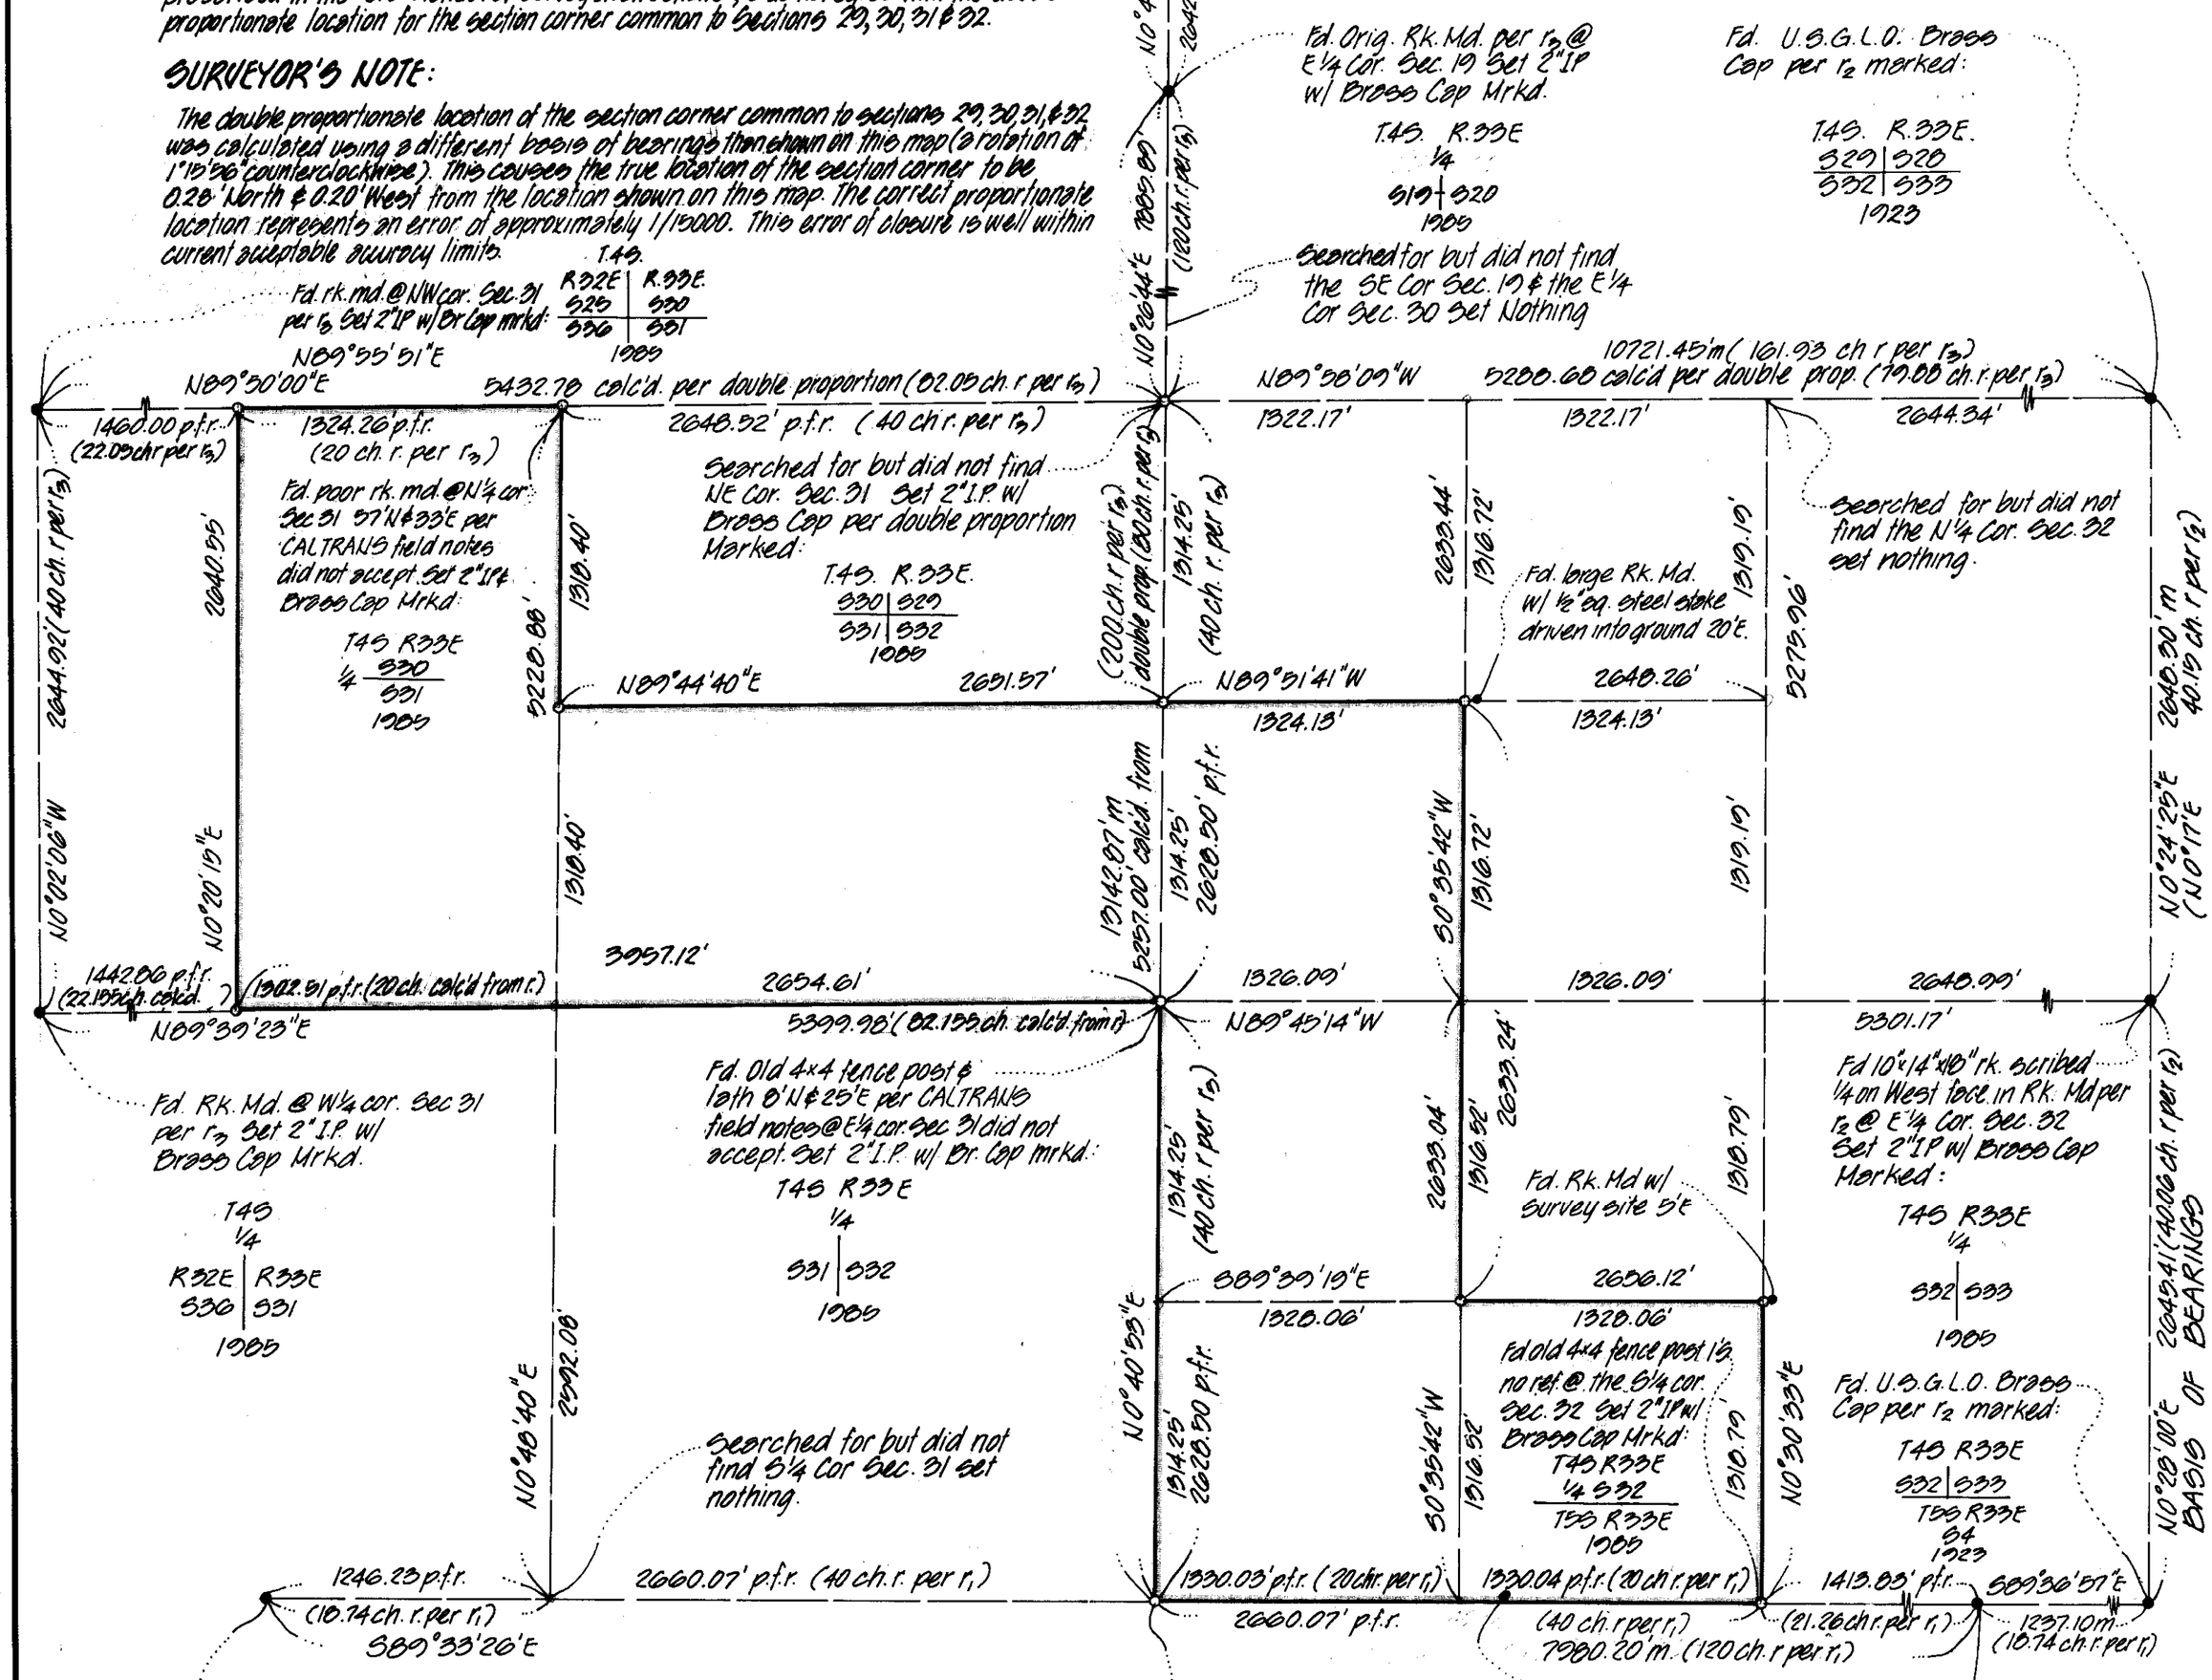

R/S Vol. 2 Page 5