MONUMENT NOTES:
① MONUMENT NOT SET. FALLS IN ROAD.

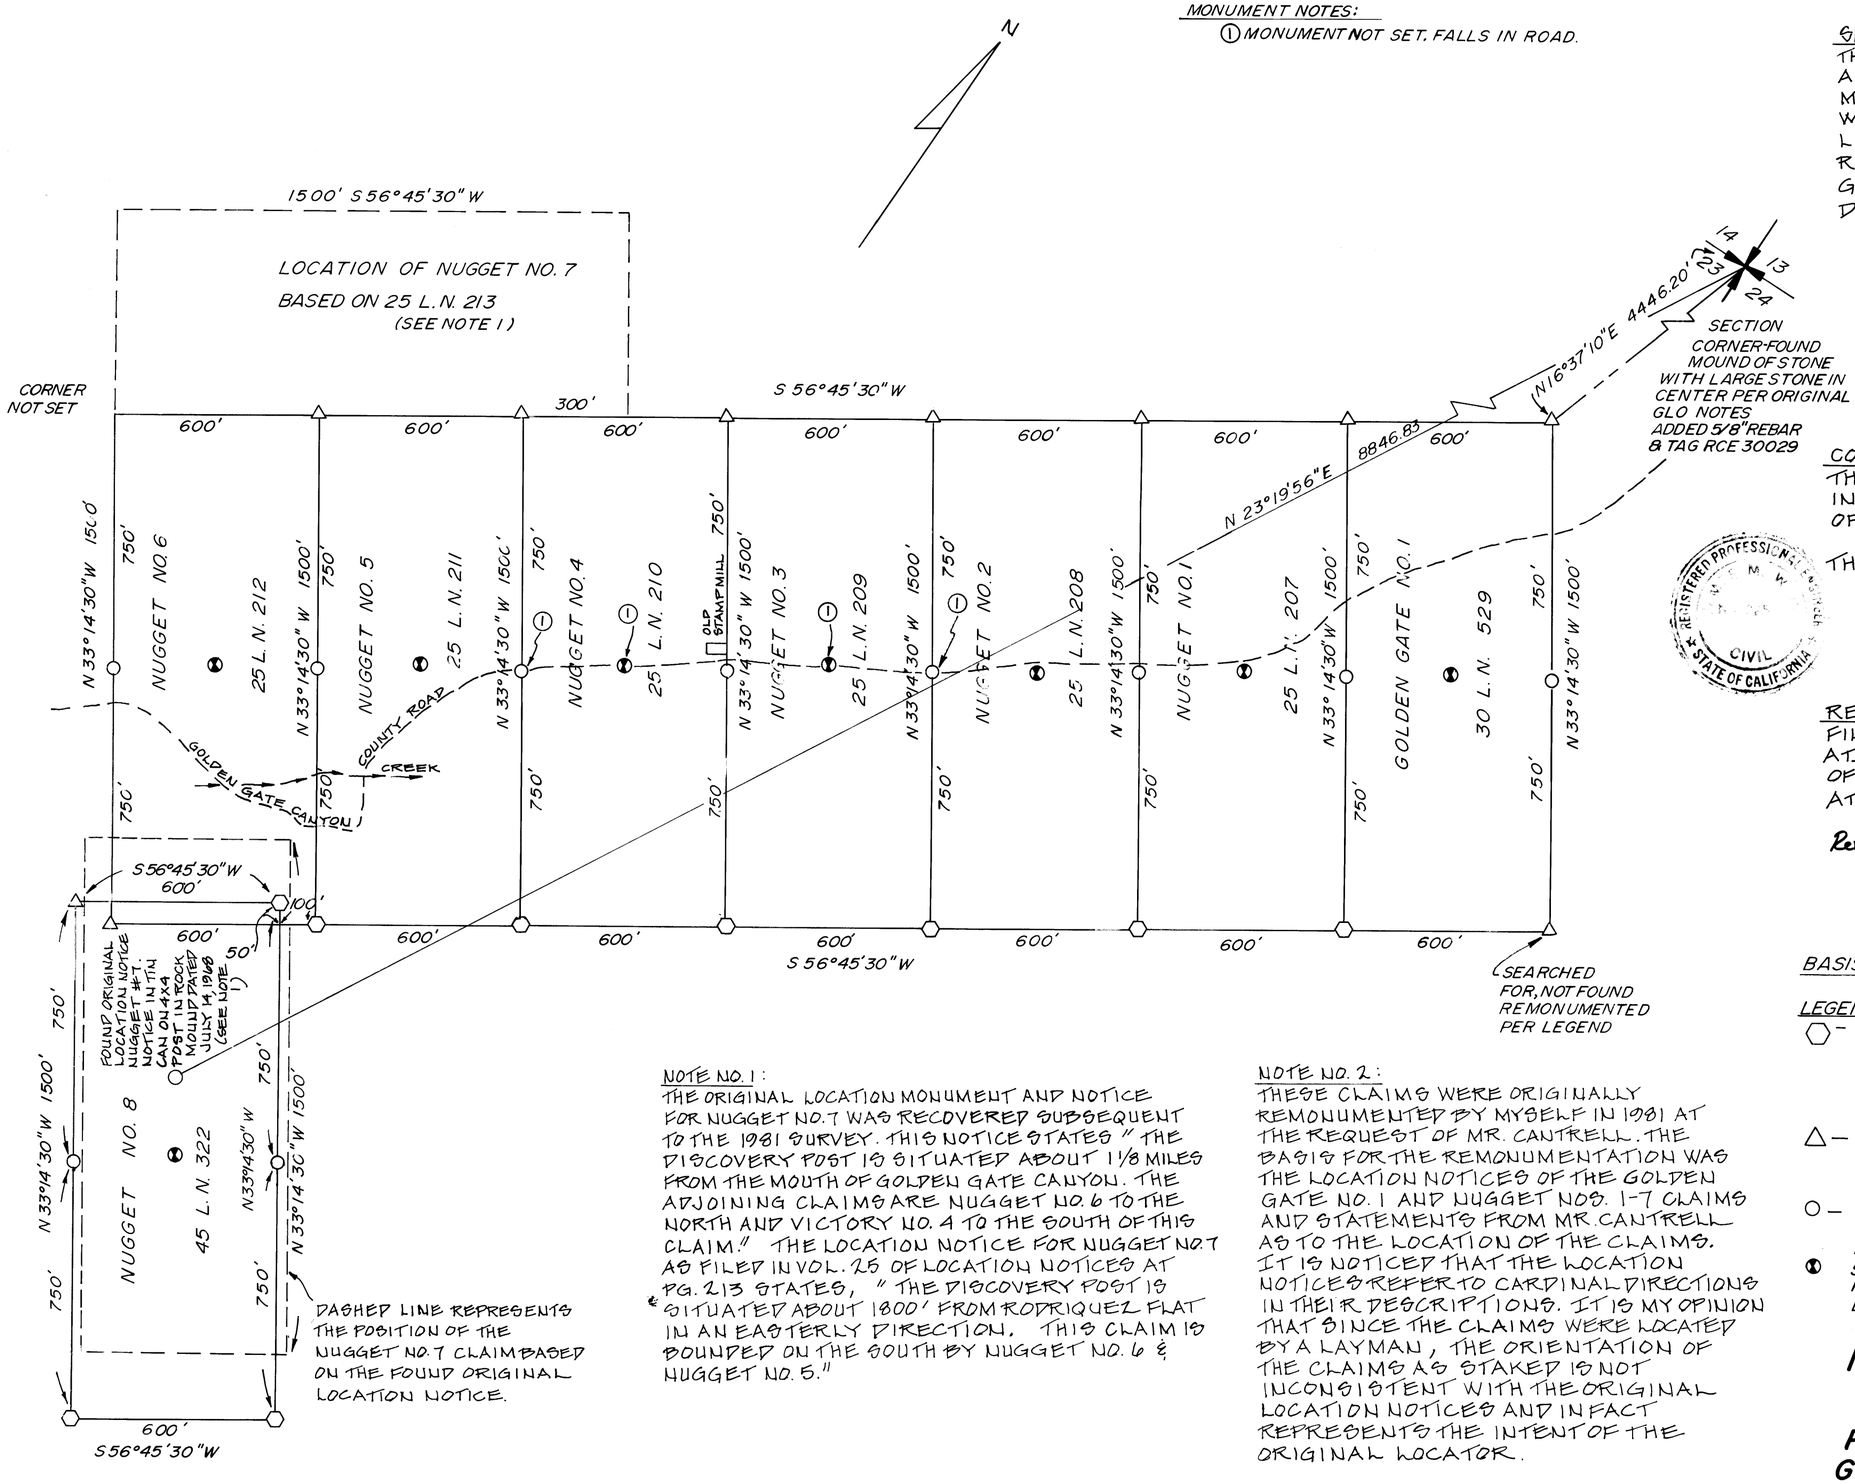

SURVEYORS STATEMENT
THIS MAP CORRECTLY REPRESENTS A SURVEY MADE BY ME OR UNDER MY DIRECTION IN CONFORMANCE WITH THE REQUIREMENTS OF THE LAND SURVEYORS ACT AT THE REQUEST OF LESTER CANTRELL, GOLDEN GATE CANYONS, INC. ON DECEMBER 16, 1981

REGISTERED PROFESSIONAL ENGINEER BRUCE L. RICE NO. 30029 CIVIL STATE OF CALIFORNIA

BRUCE L. RICE RCE 30029
EXPIRATION DATE SEPTEMBER 30TH, 1987

COUNTY SURVEYORS STATEMENT
THIS MAP HAS BEEN EXAMINED IN ACCORDANCE WITH SECTION 8766 OF THE LAND SURVEYORS ACT.

THIS 18 DAY OF MAY, 1987

James Ward
COUNTY SURVEYOR

REGISTERED PROFESSIONAL ENGINEER CIVIL STATE OF CALIFORNIA

RECORDERS CERTIFICATE
FILED THIS 19th DAY OF May, 1987
AT 3:00 PM IN BOOK 2 OF RECORDS
OF SURVEY AT PAGE 27 Inst. # 8144
AT THE REQUEST OF BRUCE L. RICE $5.00
Renn Nolan COUNTY RECORDER
Jolanne M. Roberts deputy

NOTE NO. 1:
THE ORIGINAL LOCATION MONUMENT AND NOTICE FOR NUGGET NO. 7 WAS RECOVERED SUBSEQUENT TO THE 1981 SURVEY. THIS NOTICE STATES " THE DISCOVERY POST IS SITUATED ABOUT 1 1/8 MILES FROM THE MOUTH OF GOLDEN GATE CANYON. THE ADJOINING CLAIMS ARE NUGGET NO. 6 TO THE NORTH AND VICTORY NO. 4 TO THE SOUTH OF THIS CLAIM." THE LOCATION NOTICE FOR NUGGET NO. 7 AS FILED IN VOL. 25 OF LOCATION NOTICES AT PG. 213 STATES, " THE DISCOVERY POST IS SITUATED ABOUT 1800' FROM RODRIQUEZ FLAT IN AN EASTERLY DIRECTION. THIS CLAIM IS BOUNDED ON THE SOUTH BY NUGGET NO. 6 & NUGGET NO. 5."

NOTE NO. 2:
THESE CLAIMS WERE ORIGINALLY REMONUMENTED BY MYSELF IN 1981 AT THE REQUEST OF MR. CANTRELL. THE BASIS FOR THE REMONUMENTATION WAS THE LOCATION NOTICES OF THE GOLDEN GATE NO. 1 AND NUGGET NOS. 1-7 CLAIMS AND STATEMENTS FROM MR. CANTRELL AS TO THE LOCATION OF THE CLAIMS. IT IS NOTICED THAT THE LOCATION NOTICES REFER TO CARDINAL DIRECTIONS IN THEIR DESCRIPTIONS. IT IS MY OPINION THAT SINCE THE CLAIMS WERE LOCATED BY A LAYMAN, THE ORIENTATION OF THE CLAIMS AS STAKED IS NOT INCONSISTENT WITH THE ORIGINAL LOCATION NOTICES AND IN FACT REPRESENTS THE INTENT OF THE ORIGINAL LOCATOR.

BASIS OF BEARING: SOLAR OBSERVATION

LEGEND:
⬡ – FOUND MOUND OF STONE, CLAIM CORNER SET BY BRUCE L. RICE 1981. ADDED 4" DIAM. BY 5' LONG PVC PIPE WITH ALUM. TAG DESCRIBING LOCATION AND BRASS TAG RCE 30029 ADDED.
△ – FOUND STEEL "T" POST - CLAIM CORNER SET BY BLR 1981. 4" DIAM. BY 5' LONG PVC PIPE WITH ALUM. TAG DESCRIBING LOCATION AND BRASS TAG RCE 30029
○ – SET 4" DIAM. X 5' PVC PIPE SIDE STAKE WITH ALUM. TAG DESCRIBING LOCATION AND BRASS TAG RCE 30029
① SET LOCATION MONUMENT - 4" DIAM. X 5' LONG PVC PIPE WITH ALUM. TAG DESCRIBING LOCATION & BRASS TAG RCE 30029.

RECORD OF SURVEY NO. 31-21

PLAT OF MINING CLAIMS GOLDEN GATE NO. 1 & NUGGET NO. 1-8, SECTION 22, 23, 26, 27, T. 8 N., R. 22, M.D.B.& M.