RECORD OF SURVEY NO. 36-46

BEING A LOT LINE ADJUSTMENT BETWEEN PARCEL 2 OF PARCEL MAP NO. 36-139 AS RECORDED IN PARCEL MAP BOOK 4 AT PAGES 20 & 20A AND THAT PARCEL DESCRIBED IN DEED RECORDED IN VOLUME 483 AT PAGE 275, IN THE OFFICE OF THE MONO COUNTY RECORDER. LOCATED IN THE NW 1/4, SE 1/4, SECTION 3, T4S, R27E, M.D.B. & M. IN THE TOWN OF MAMMOTH LAKES, MONO COUNTY, CALIFORNIA.

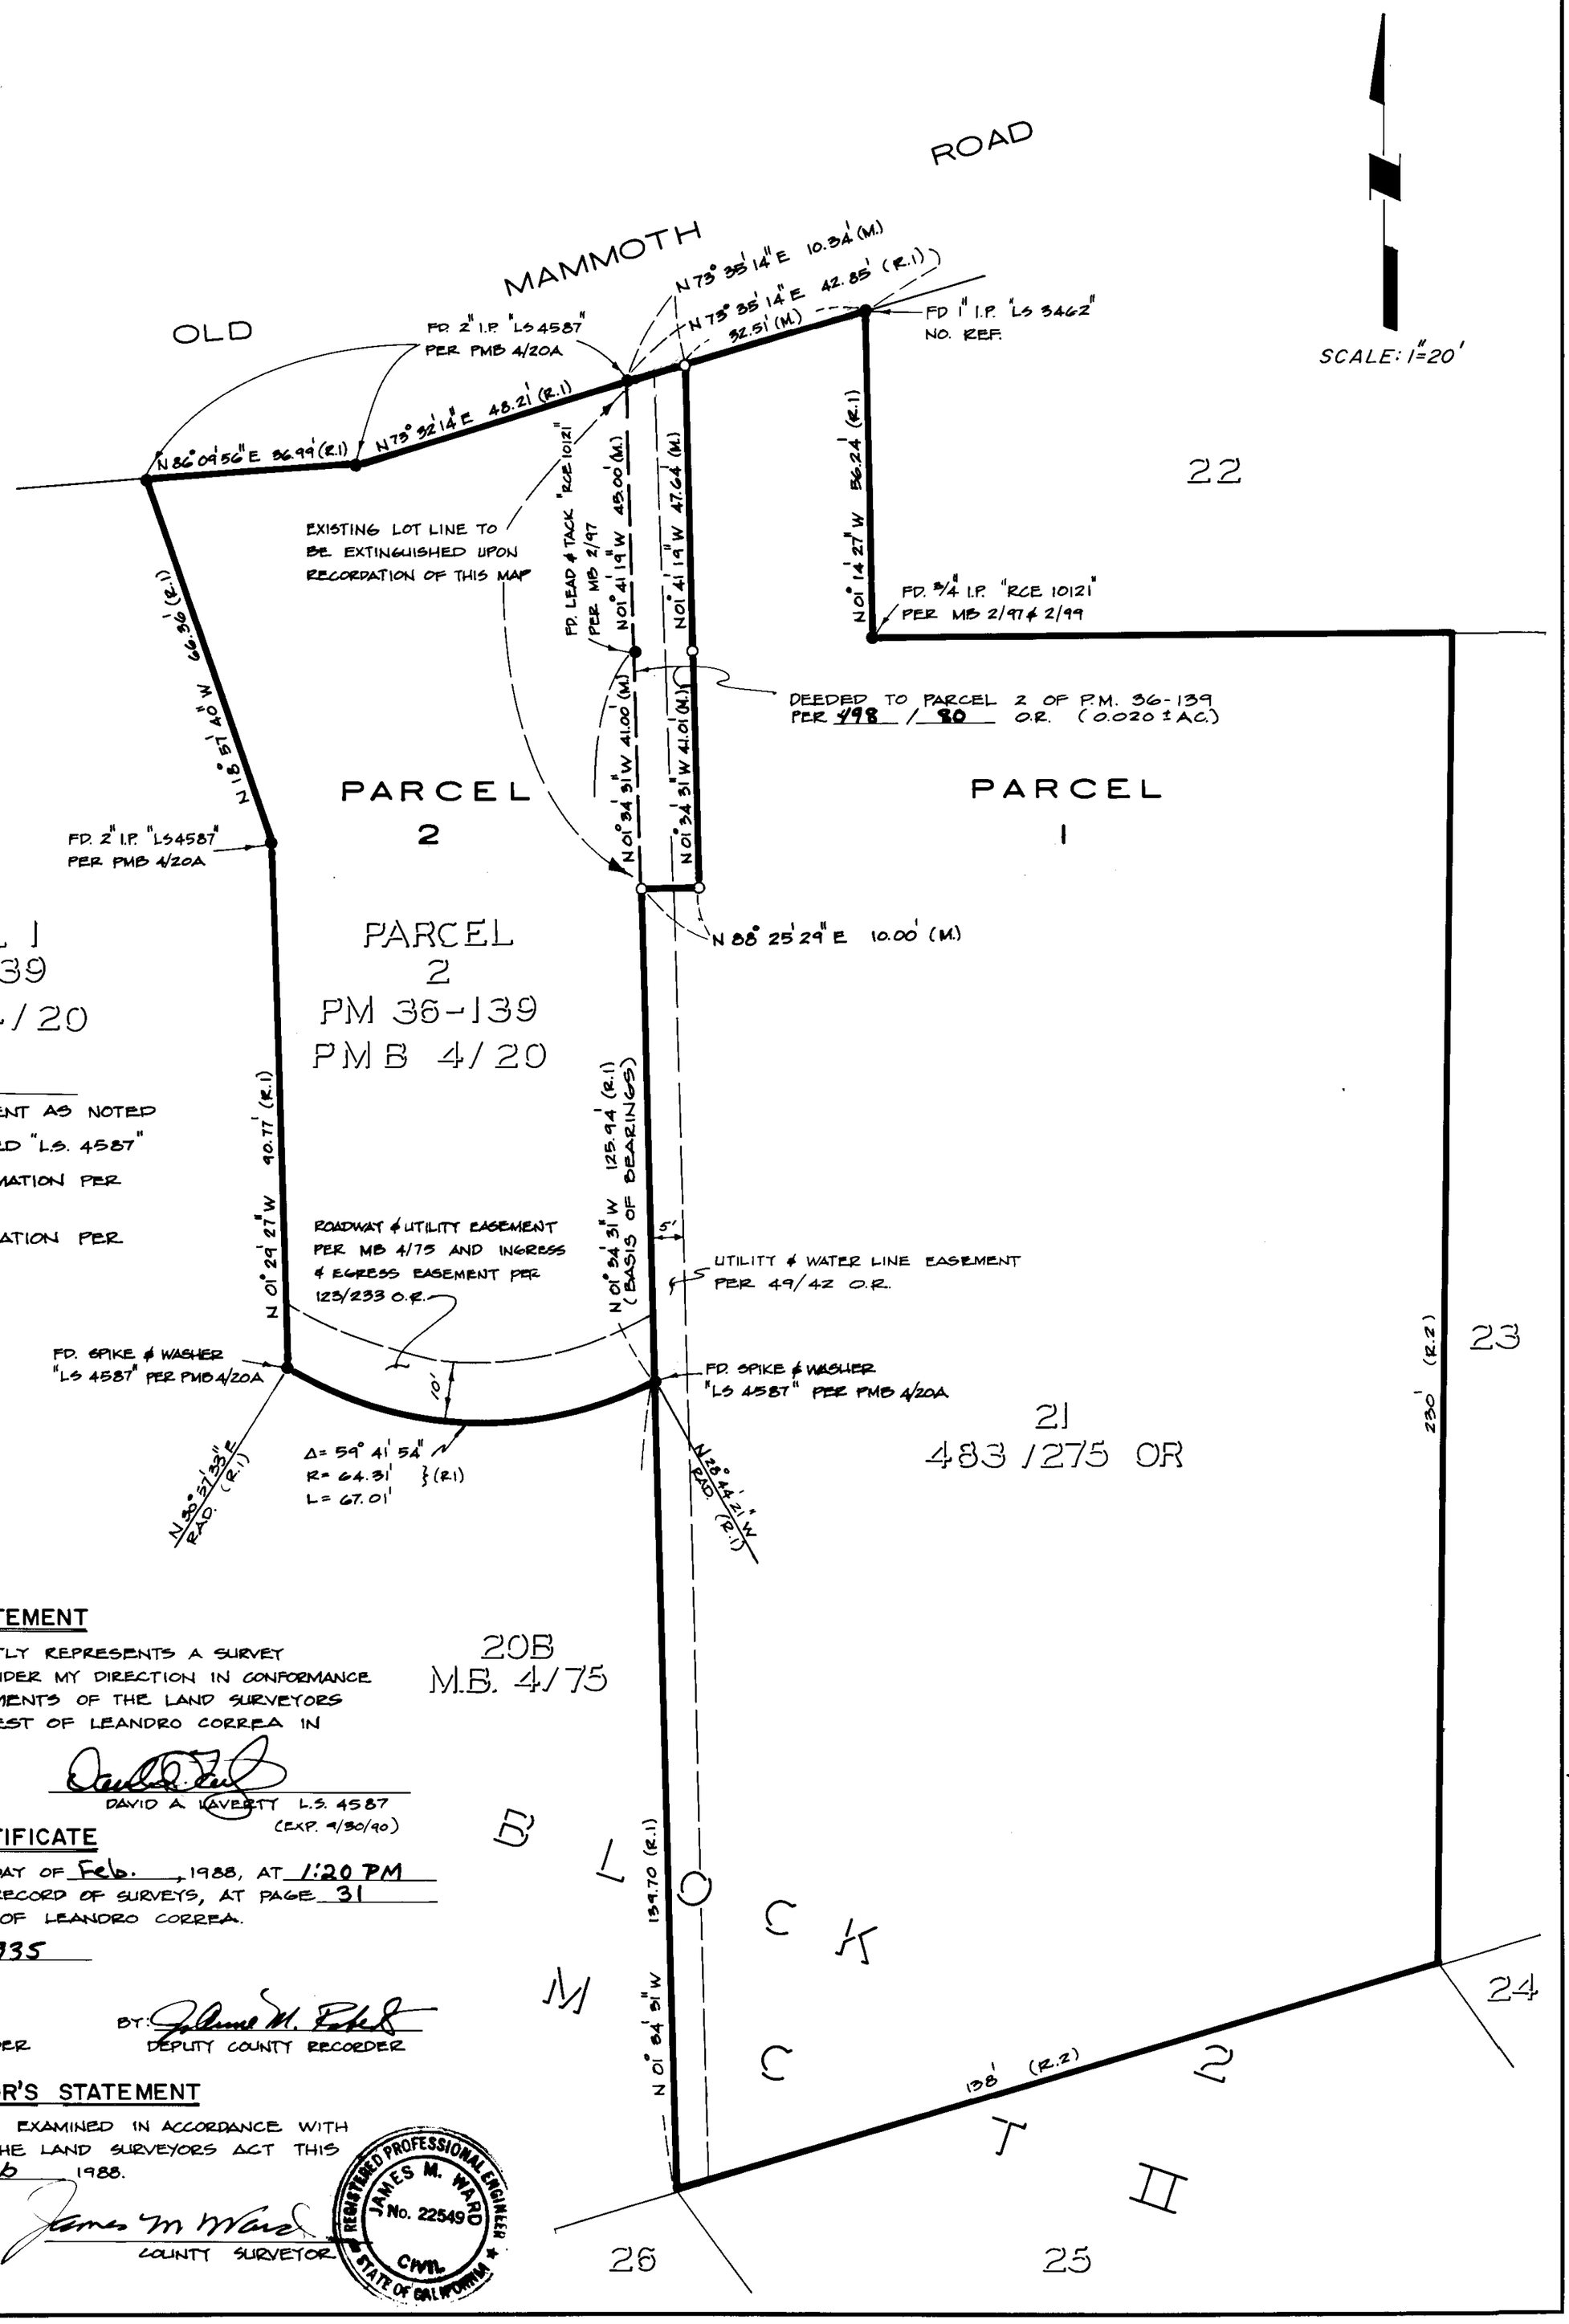

LEGEND

- ● FOUND MONUMENT AS NOTED
- ○ SET 2" I.P. TAGGED "L.S. 4587"
- (R.1) RECORD INFORMATION PER PMB 4, PG. 20
- (R.2) RECORD INFORMATION PER MB 1, PG. 5

SURVEYOR'S STATEMENT

THIS MAP CORRECTLY REPRESENTS A SURVEY MADE BY ME OR UNDER MY DIRECTION IN CONFORMANCE WITH THE REQUIREMENTS OF THE LAND SURVEYORS ACT AT THE REQUEST OF LEANDRO CORREA IN JUNE, 1987

DAVID A. LAVERTY L.S. 4587
(EXP. 4/30/90)

RECORDER'S CERTIFICATE

FILED THIS 11th DAY OF Feb., 1988, AT 1:20 PM IN BOOK 2 OF RECORD OF SURVEYS, AT PAGE 31 AT THE REQUEST OF LEANDRO CORREA.

INSTRUMENT NO. 4935

FEE: $5.00

RENN NOLAN
MONO COUNTY RECORDER

BY: DEPUTY COUNTY RECORDER

COUNTY SURVEYOR'S STATEMENT

THIS MAP HAS BEEN EXAMINED IN ACCORDANCE WITH SECTION 8766 OF THE LAND SURVEYORS ACT THIS 10 DAY OF Feb 1988.

COUNTY SURVEYOR

REGISTERED PROFESSIONAL ENGINEER JAMES M. WARD No. 22549 CIVIL STATE OF CALIFORNIA