BASIS OF BEARINGS

THE BEARING OF N 89° 44' 31" W, BEING THE MOST SOUTHERLY LINE OF THE MAMMOTH KNOLLS TRACT AS SHOWN ON MAP RECORDED IN M.B. 6, PAGE 84, IS THE BASIS OF BEARINGS FOR THIS MAP.

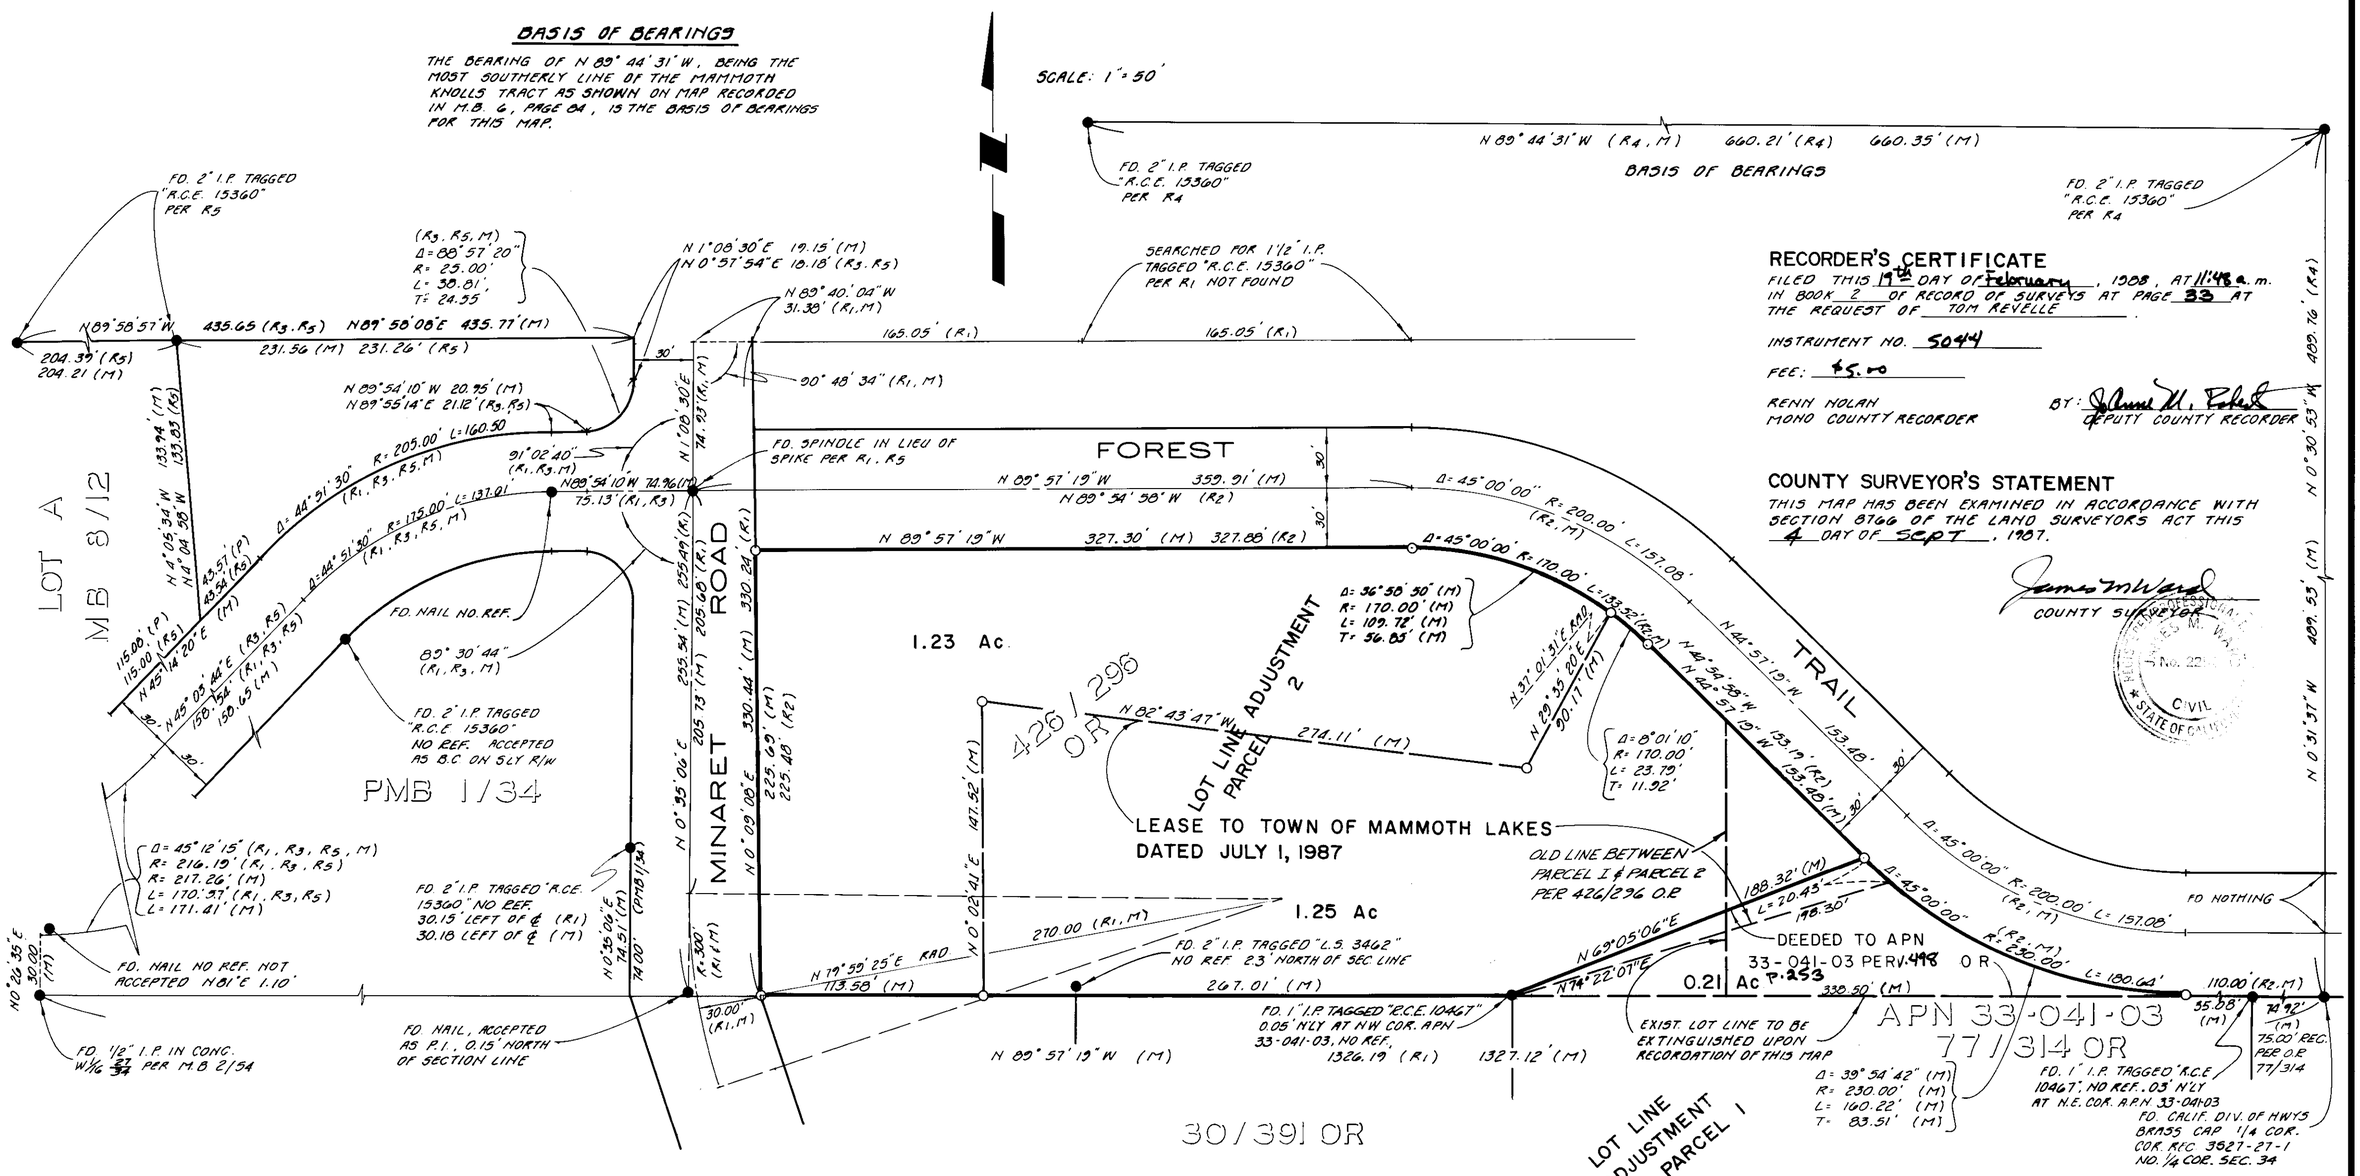

RECORDER'S CERTIFICATE

FILED THIS 19th DAY OF February, 1988, AT 11:48 a.m. IN BOOK 2 OF RECORD OF SURVEYS AT PAGE 33 AT THE REQUEST OF TOM REVELLE.

INSTRUMENT NO. 5044

FEE: $5.00

RENN NOLAN
MONO COUNTY RECORDER

BY: [signature]
DEPUTY COUNTY RECORDER

COUNTY SURVEYOR'S STATEMENT

THIS MAP HAS BEEN EXAMINED IN ACCORDANCE WITH SECTION 8766 OF THE LAND SURVEYORS ACT THIS 4 DAY OF SEPT, 1987.

[signature]
COUNTY SURVEYOR

MAP REFERENCES

R1	CALTRANS R/W MAP, DISTRICT 9 POST MILE 4.4/4.6, ROUTE 203
R2	VOLUME 426 PAGE 296 OFFICIAL RECORDS
R3	MAP BOOK 7, PAGE 46
R4	MAP BOOK 6, PAGE 84
R5	SUBDIVISION MAP BOOK 8, PAGE 12

LEGEND

M	MEASURED
P	PROPORTIONED
●	FOUND MONUMENT AS NOTED
○	SET 1/2" REBAR WITH PLASTIC CAP STAMPED "L.S. 4587"

SURVEYOR'S STATEMENT

THIS MAP CORRECTLY REPRESENTS A SURVEY MADE BY ME OR UNDER MY DIRECTION IN CONFORMANCE WITH THE REQUIREMENTS OF THE LAND SURVEYOR'S ACT AT THE REQUEST OF TOM REVELLE IN MAY, 1987.

[signature]
DAVID A. LAVERTY L.S. 4587, EXP 9/30/90

RECORD OF SURVEY NO. 36-45

BEING A SURVEY OF A LEASE OVER A PORTION OF THAT PROPERTY DESCRIBED AS PARCEL I AND PARCEL 2 IN DEED RECORDED IN VOLUME 426 AT PAGES 296 THROUGH 298 IN THE OFFICE OF THE MONO COUNTY RECORDER, AND A LOT LINE ADJUSTMENT BETWEEN SAID PARCEL I AND PARCEL 2 AND THAT PROPERTY DESCRIBED IN RECORDED DEED IN VOLUME 77, AT PAGE 314 OF OFFICIAL RECORDS OF SAID COUNTY, LOCATED IN THE SW 1/4 OF SEC. 27 AND THE NW 1/4 OF SEC. 34 T. 3S., R. 27 E., M.D.B.&M. IN THE TOWN OF MAMMOTH LAKES COUNTY OF MONO, CALIFORNIA.