SCALE: 1" = 500'

SHEET 1 OF 1 SHEETS

RECORD OF SURVEY NO. 37-31

BENTON CROSSING LANDFILL SITE

IN THE UNINCORPORATED TERRITORY OF MONO COUNTY, STATE OF CALIFORNIA

BEING A SURVEY OF A PORTION OF SECTION 16, TOWNSHIP 3 SOUTH, RANGE 29 EAST, M.D.B. & M.

COUNTY SURVEYOR'S STATEMENT:
THIS MAP HAS BEEN EXAMINED IN ACCORDANCE WITH SECTION 8766 OF THE LAND SURVEYORS ACT THIS 1ST DAY OF NOV. 1988

James M. Ward
COUNTY SURVEYOR
JAMES M WARD R.C.E. 22543
LIC. EXP. 12/31/89

REGISTERED PROFESSIONAL ENGINEER JAMES M. WARD No. 22543 CIVIL STATE OF CALIFORNIA

RECORDER'S CERTIFICATE:
FILED THIS 9 DAY OF NOVEMBER 1988, AT 9:13 A.M. IN BOOK 2 OF RECORD OF SURVEYS AT PAGE 42 AT THE REQUEST OF MONO COUNTY PUBLIC WORKS DEPARTMENT

INSTRUMENT No. 4178
FEE -0-

RENN NOLAN
MONO COUNTY RECORDER

BY: Vera M. Miller
DEPUTY COUNTY RECORDER

SURVEYOR'S STATEMENT:
THIS MAP CORRECTLY REPRESENTS A SURVEY MADE BY ME OR UNDER MY DIRECTION IN CONFORMANCE WITH THE REQUIREMENTS OF THE LAND SURVEYORS ACT AT THE REQUEST OF MONO COUNTY PUBLIC WORKS DEPARTMENT IN MARCH 1987

DAVID LAVERTY L.S. 4587
LIC. EXP. 9/30/90

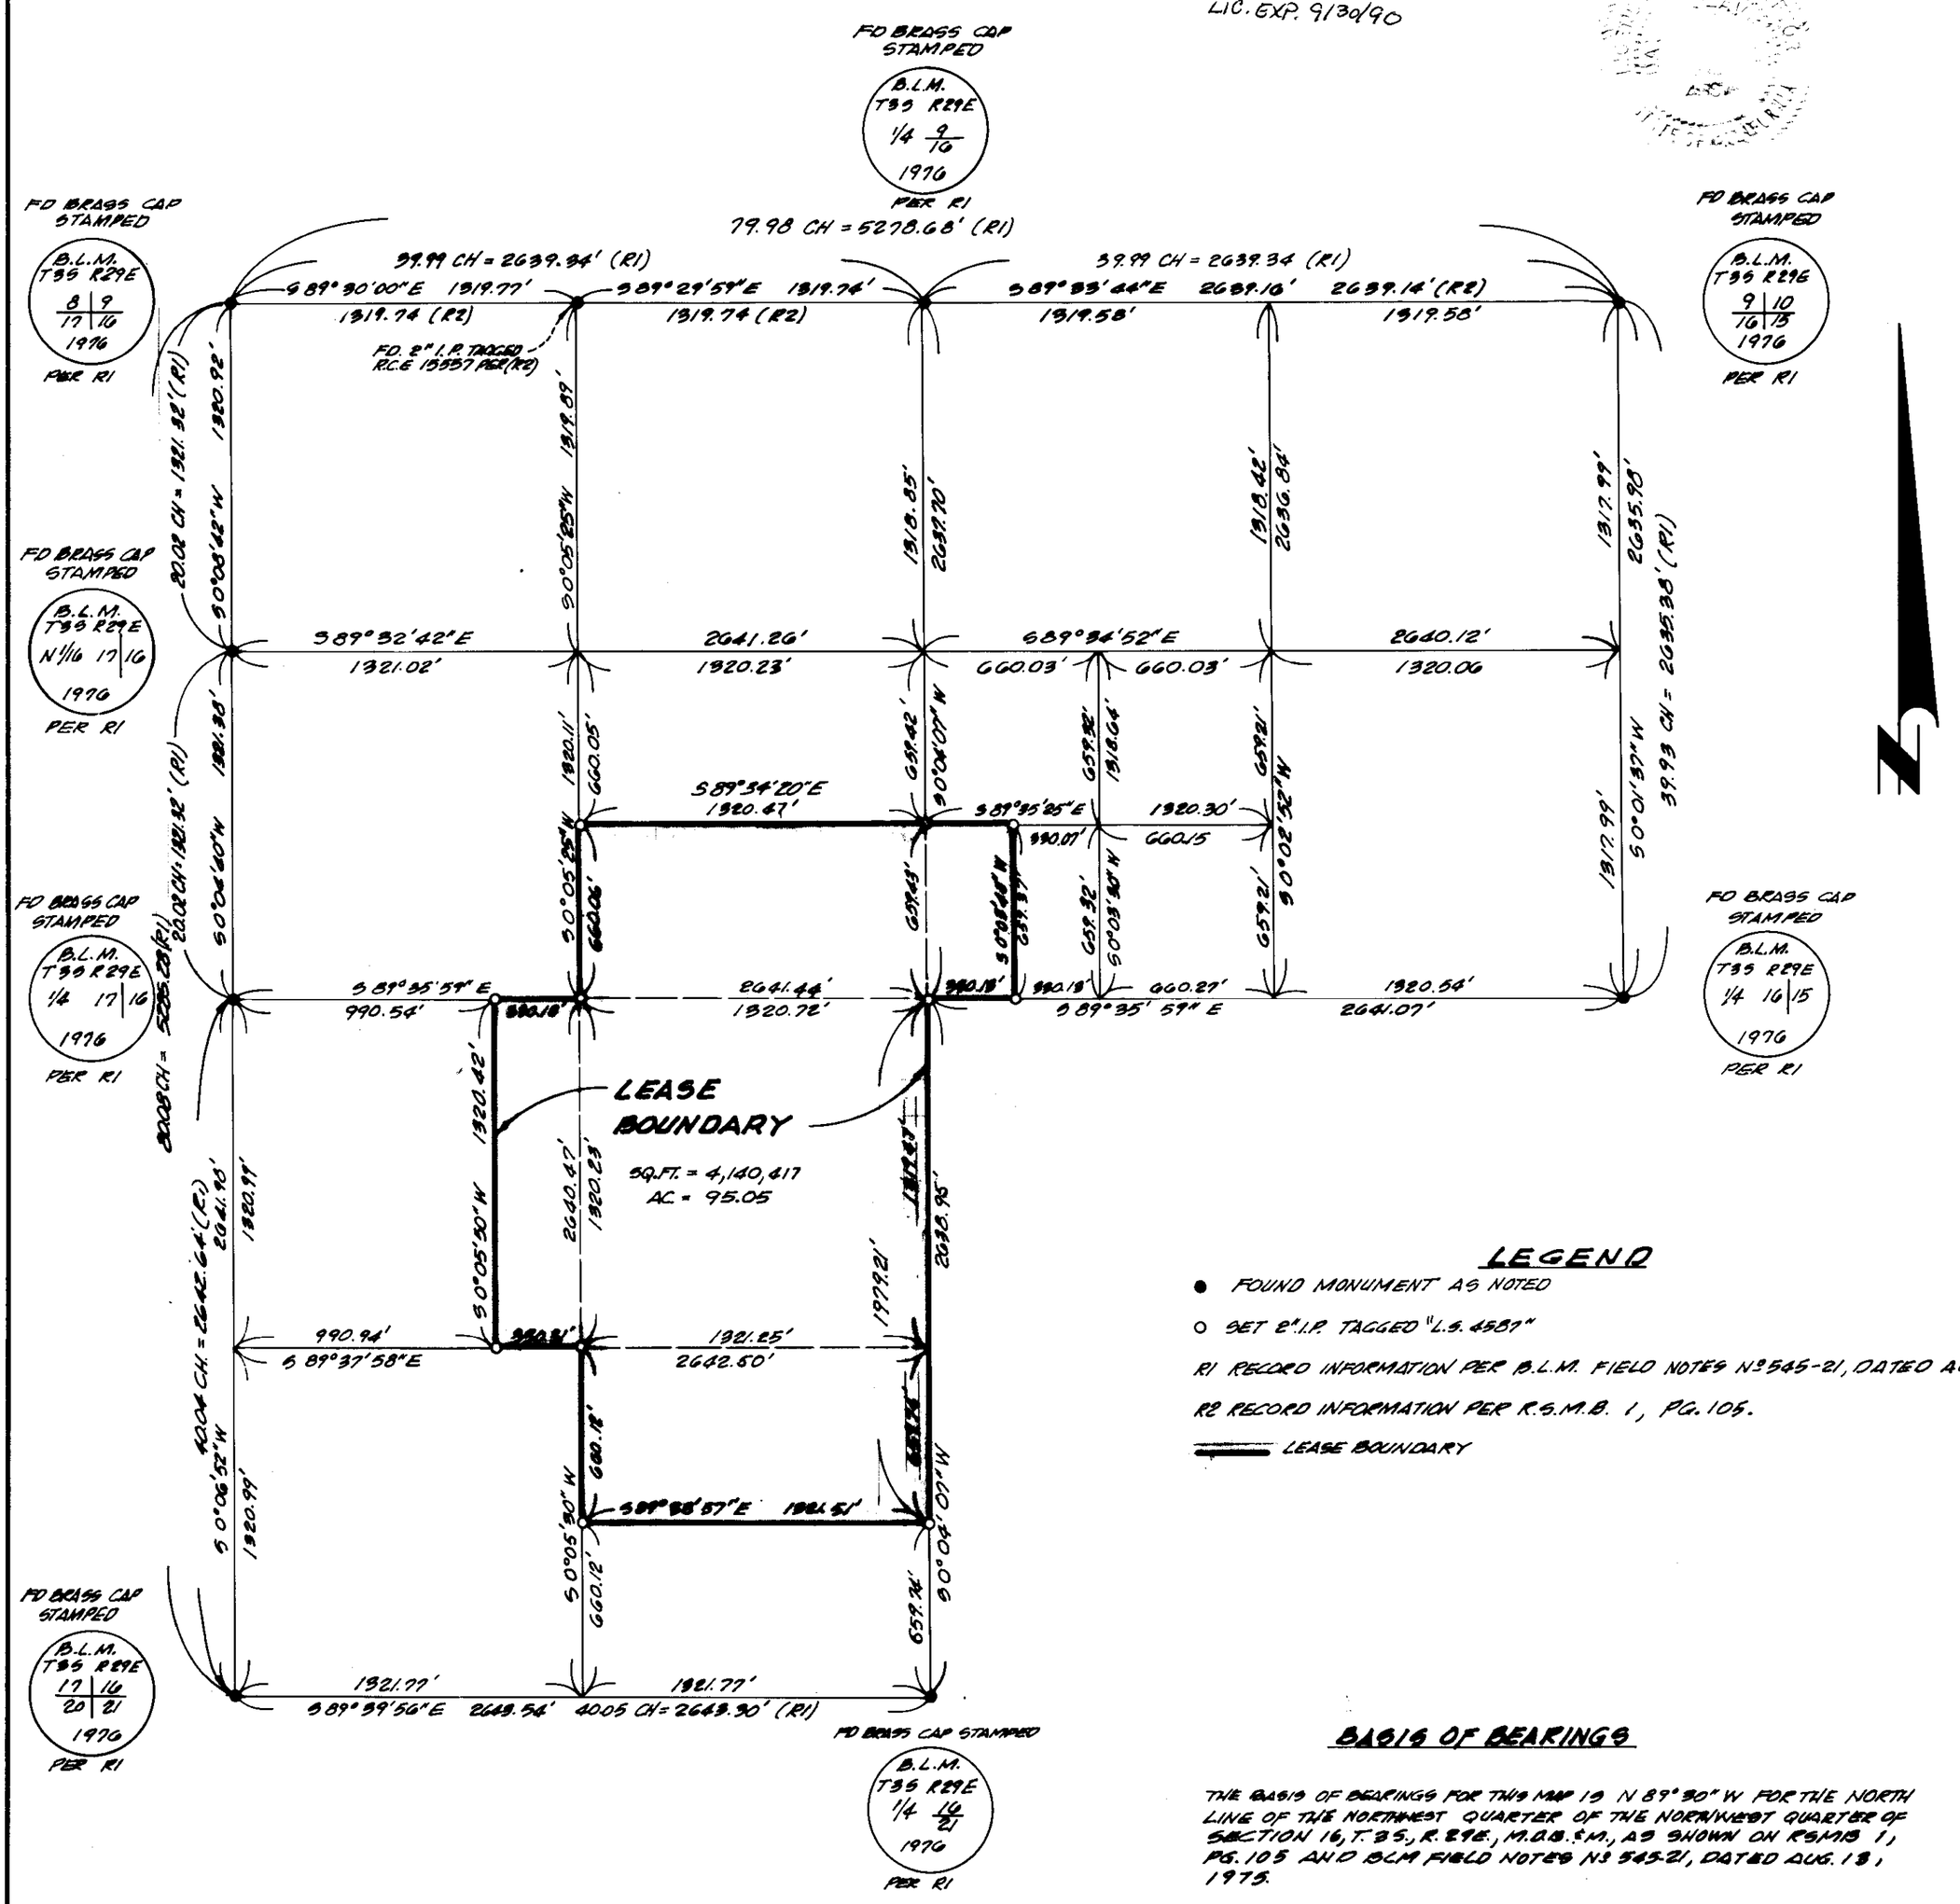

LEGEND

- ● FOUND MONUMENT AS NOTED
- ○ SET 2" I.P. TAGGED "L.S. 4587"

R1 RECORD INFORMATION PER B.L.M. FIELD NOTES No 545-21, DATED AUG. 13, 1975.

R2 RECORD INFORMATION PER R.S.M.B. 1, PG. 105.

LEASE BOUNDARY

BASIS OF BEARINGS

THE BASIS OF BEARINGS FOR THIS MAP IS N 89°30" W FOR THE NORTH LINE OF THE NORTHWEST QUARTER OF THE NORTHWEST QUARTER OF SECTION 16, T. 3S., R. 29E., M.D.B.&M., AS SHOWN ON RSMB 1, PG. 105 AND BLM FIELD NOTES No 545-21, DATED AUG. 13, 1975.

LEGAL DESCRIPTION

THE FOLLOWING PORTIONS OF SECTION 16, TOWNSHIP 3 SOUTH, RANGE 29 EAST, M.D.B.&M:

S 1/2 SE 1/4 NW 1/4
W 1/2 SW 1/4 SW 1/4 NE 1/4
NE 1/4 SW 1/4
E 1/2 E 1/2 NW 1/4 SW 1/4
N 1/2 SE 1/4 SW 1/4

Vol. 2 Page 42