RECORD OF SURVEY NO. 34-28

IN THE UNINCORPORATED TERRITORY OF THE COUNTY OF MONO, STATE OF CALIFORNIA

BEING PORTIONS OF SECTIONS 4, 5, 8 AND 9, TOWNSHIP 1 NORTH, RANGE 26 EAST M.D.B. & M.

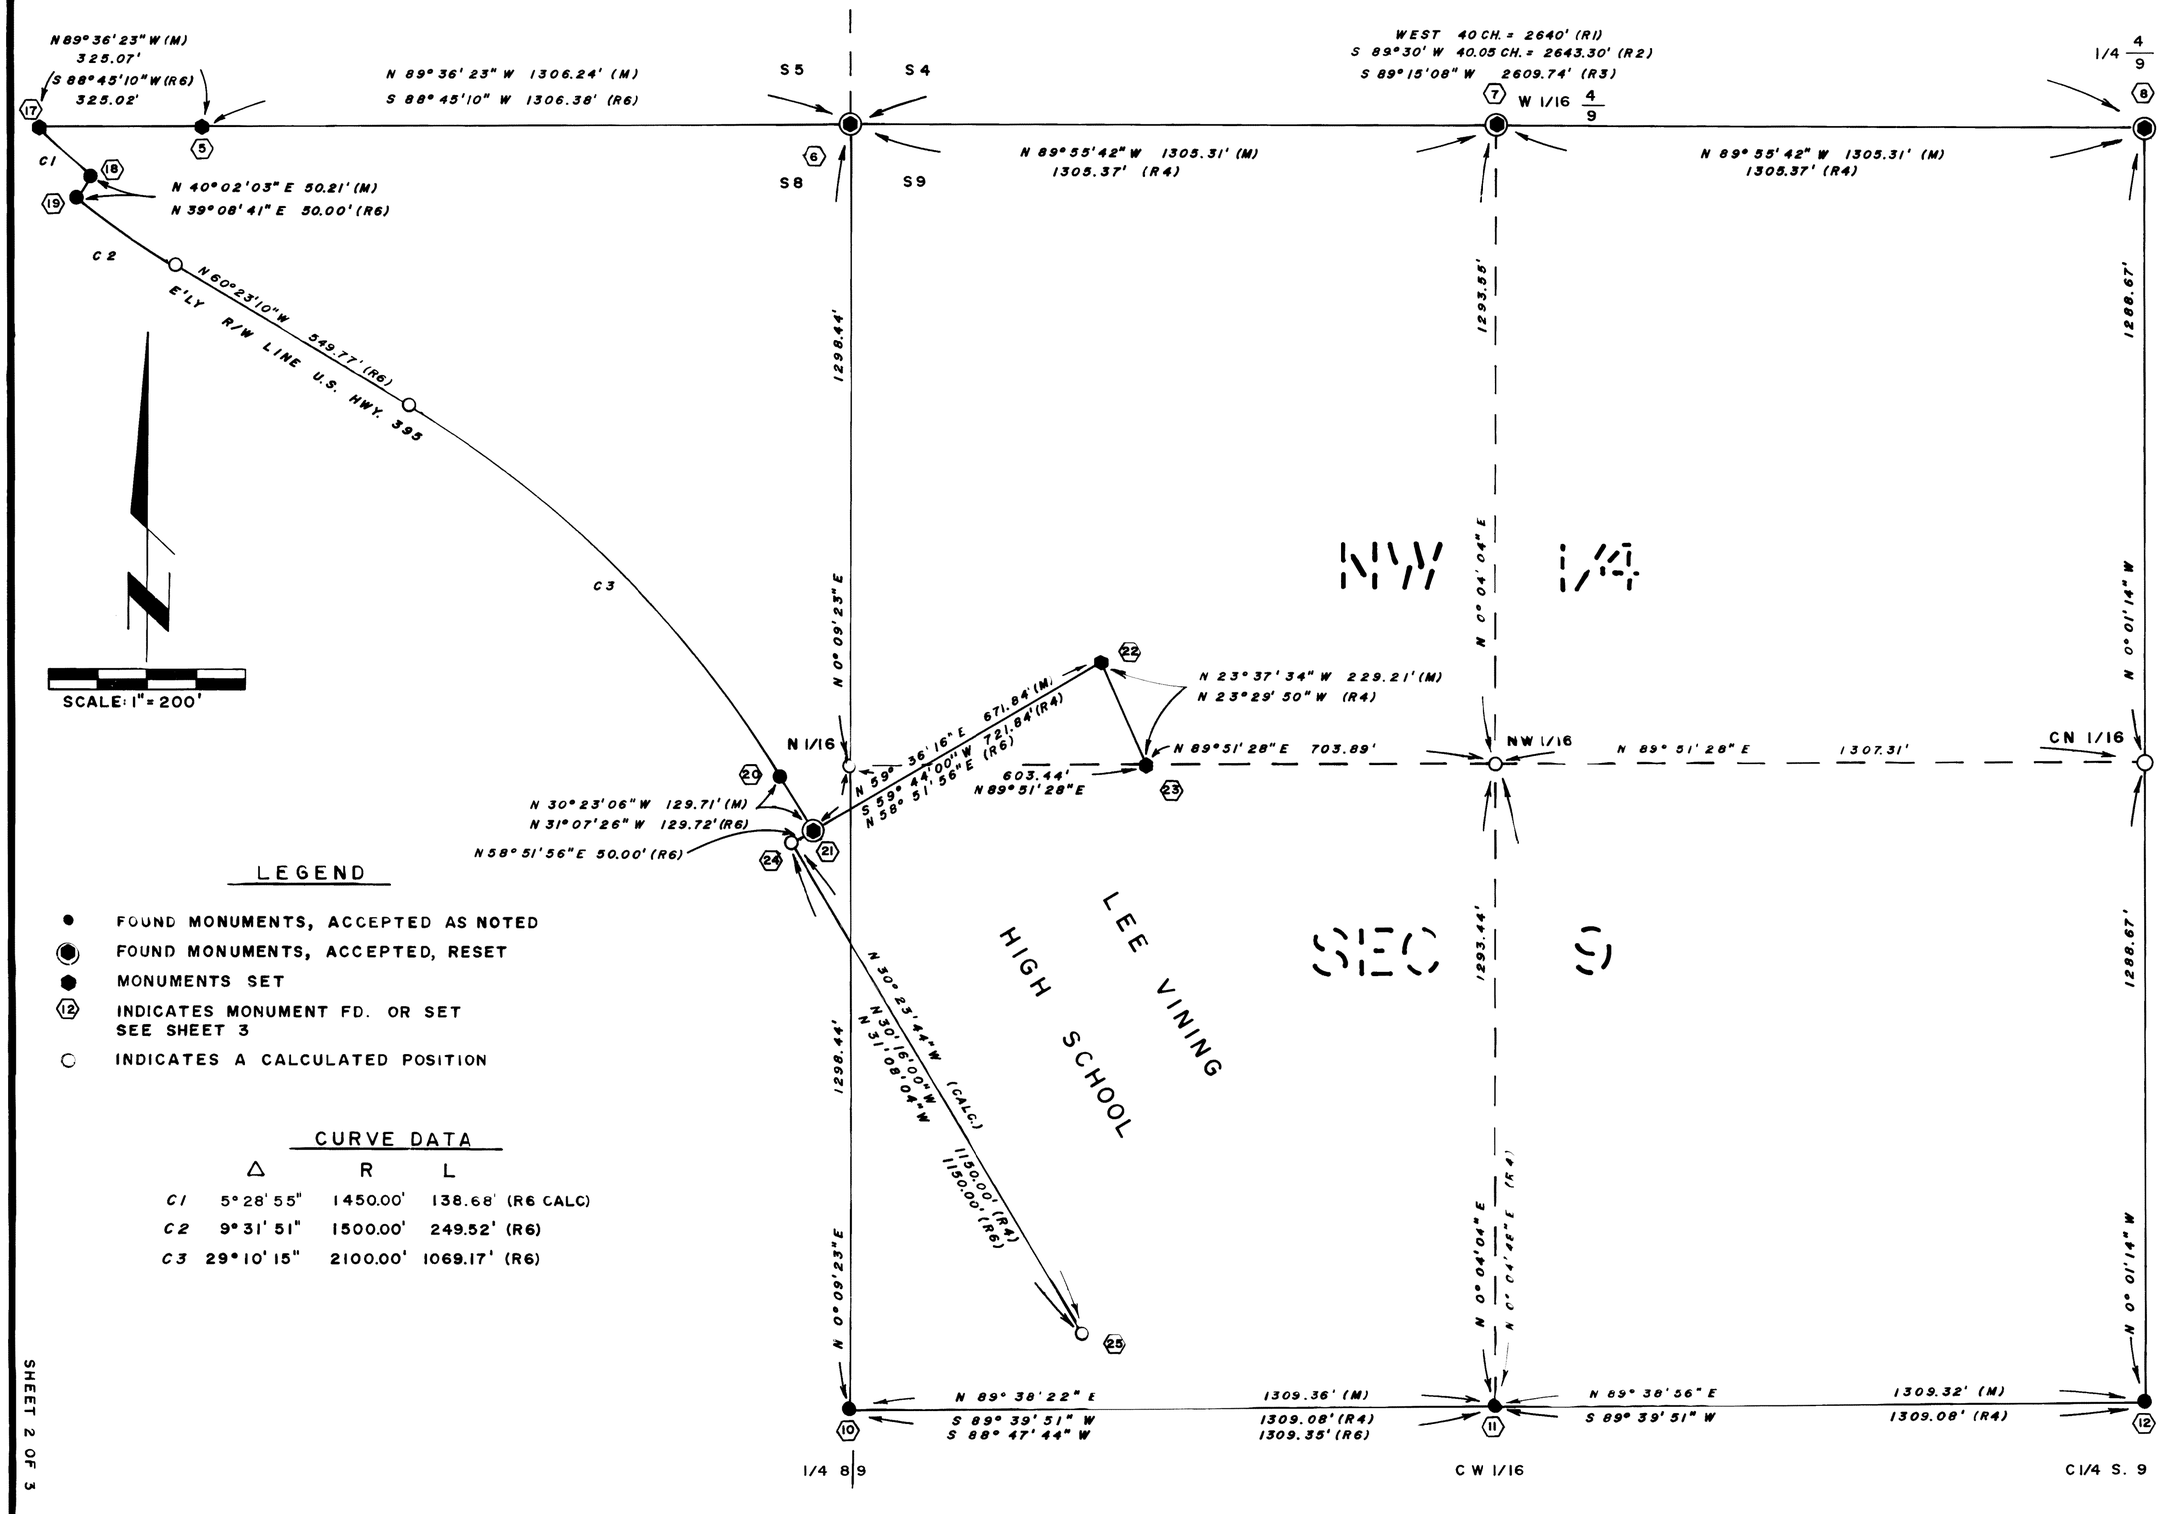

LEGEND

- ● FOUND MONUMENTS, ACCEPTED AS NOTED
- ◉ FOUND MONUMENTS, ACCEPTED, RESET
- ⬢ MONUMENTS SET
- (12) INDICATES MONUMENT FD. OR SET SEE SHEET 3
- ○ INDICATES A CALCULATED POSITION

CURVE DATA

	Δ	R	L
C1	5° 28' 55"	1450.00'	138.68' (R6 CALC)
C2	9° 31' 51"	1500.00'	249.52' (R6)
C3	29° 10' 15"	2100.00'	1069.17' (R6)

SHEET 2 OF 3

RECORD OF SURVEY VOL. 2 PAGE 46A

Vol. 2 Page 46 A