SCALE 1" = 40'

SHEET 1 of 1

RECORD OF SURVEY 36-47

IN THE INCORPORATED TOWN OF MAMMOTH LAKES, COUNTY OF MONO, STATE OF CALIFORNIA BEING A LOT LINE ADJUSTMENT BETWEEN LOT 9, BLOCK 4 OF MAMMOTH CAMP TRACT NO. 2 RECORDED AS MB 1/5 AND LOT 11, BLOCK 8 MAMMOTH CAMP TRACT NO. 1 RECORDED AS MB 1/1 AND AS AMENDED IN MB 1/16 IN THE OFFICE OF THE MONO COUNTY RECORDER

Document No. 7015 filed this 22nd day of February, 1989 at 11:36 A.M. in Book 2 of Record of Survey Maps at Page 48 at the request of Frank Wright

Renn Nolan
Mono Co. Recorder

By Vera M. Mills
Deputy

The Basis of Bearings is the S'ly R/W line of Sierra St. per MB 3/22A

- ● indicates found monument as noted
- ○ indicates set " I.P. W/ tag RCE 10467
- m. measured
- ( ) record information
- r refers to MB 1/16
- r_1 refers to MB 1/5
- r_2 refers to PMB 3/22A
- r_3 refers to MB 3/59
- ptr proportioned from record

SURVEY NOTE:

There has always existed a substantial shortage of property where Mammoth Camp Tract No. 1 abuts Mammoth Camp Tract No. 2. In the area of this survey, this shortage exists on the easterly side of Tamarack St. C.H. Jackson's survey done in January of 1963 recorded in Book 3, Page 59 (r_3 of this survey) also reveals this shortage. It is likely that Tamarack Street is approximately in its original location. The bearing of Tamarack Street shown on this survey of N52°57'06"W compares favorably with the original bearing of N52°42'W

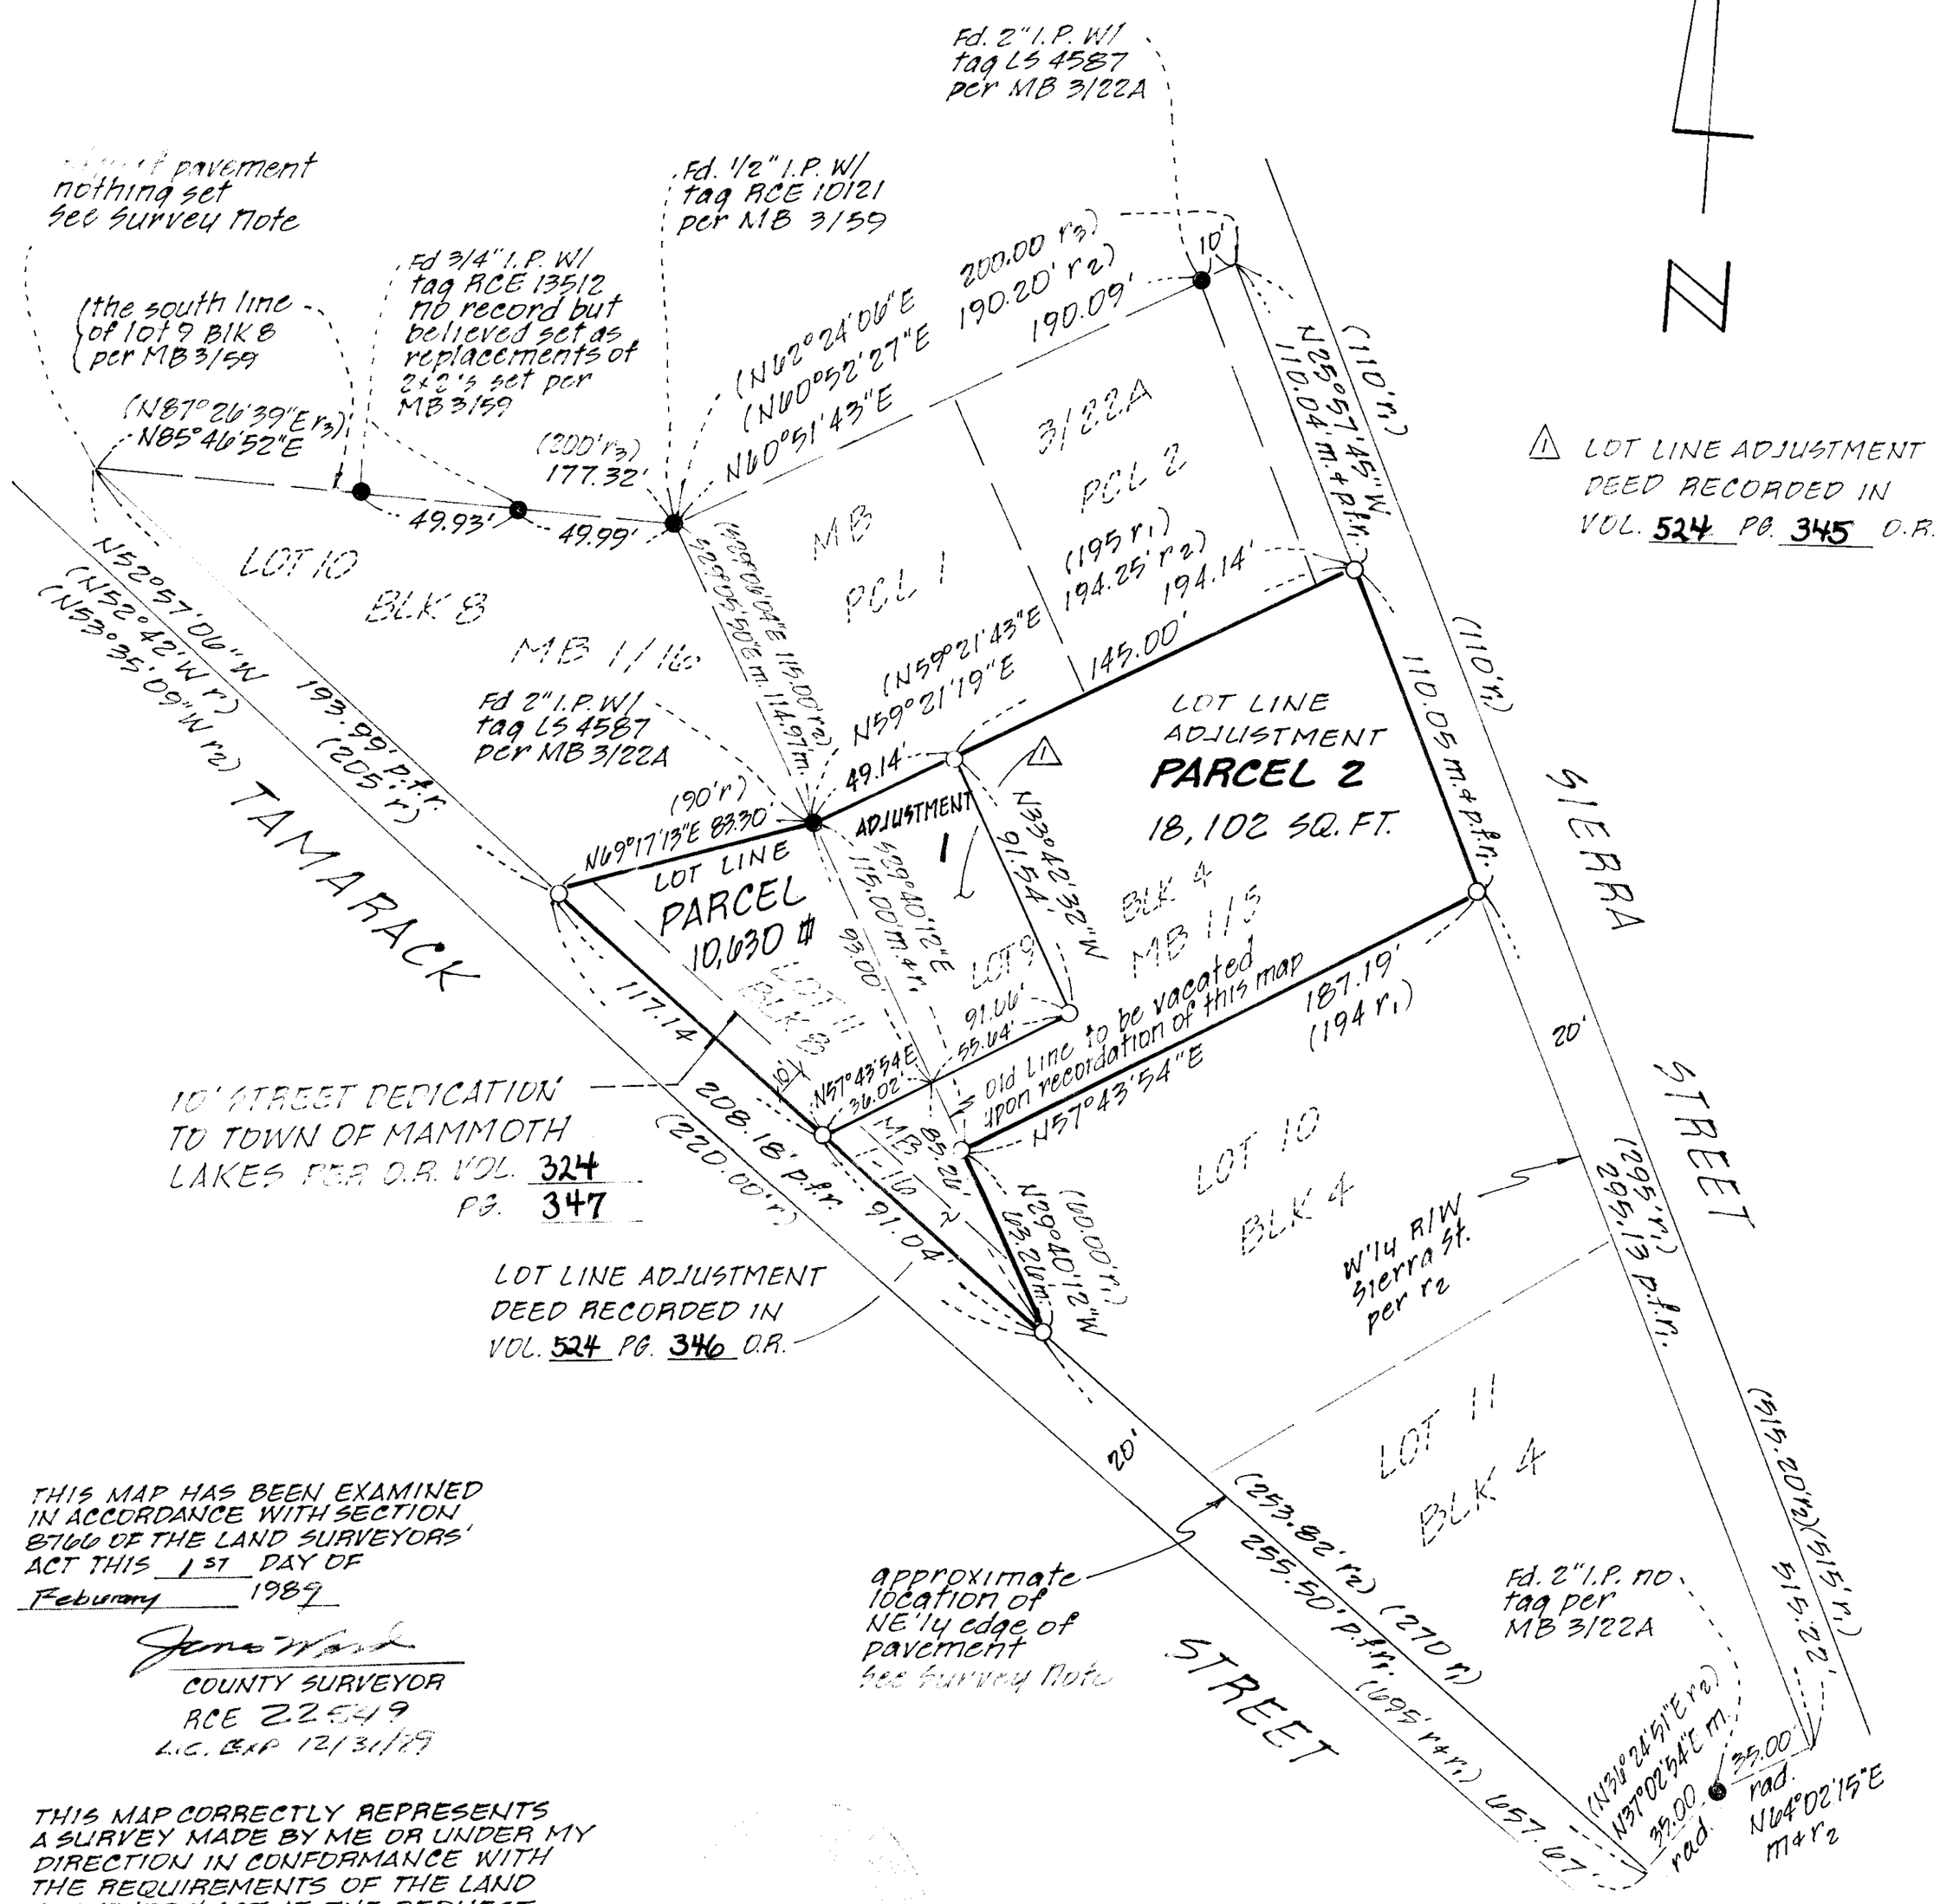

THIS MAP HAS BEEN EXAMINED IN ACCORDANCE WITH SECTION 8766 OF THE LAND SURVEYORS' ACT THIS 1ST DAY OF Feburary 1989

COUNTY SURVEYOR
RCE 22549
L.C. EXP 12/31/89

THIS MAP CORRECTLY REPRESENTS A SURVEY MADE BY ME OR UNDER MY DIRECTION IN CONFORMANCE WITH THE REQUIREMENTS OF THE LAND SURVEYORS' ACT AT THE REQUEST OF FRANK WRIGHT ON 9-10-1987

GORDON C. HOLMES
RCE 10467 EXPS 12-31-88

R.S. Vol. 2 Pg. 48