RECORD OF SURVEY Nº 32-34

LOCATED IN THE W1/2, NE1/4 OF SEC. 33, T5N, R25E, MDB&M, MONO COUNTY, CALIFORNIA

SURVEYOR'S STATEMENT

THIS MAP CORRECTLY REPRESENTS A SURVEY MADE BY ME OR UNDER MY DIRECTION IN CONFORMANCE WITH THE REQUIREMENTS OF THE LAND SURVEYOR'S ACT AT THE REQUEST OF MONO COUNTY IN NOVEMBER OF 1988.

LICENSED LAND SURVEYOR — JOHN RICHARD LANGFORD — NO. 5149 — STATE OF CALIFORNIA

John R. Langford
U.S. Nº 5149

COUNTY SURVEYOR'S STATEMENT

THIS MAP HAS BEEN EXAMINED IN ACCORDANCE WITH SECTION 8766 OF THE LAND SURVEYOR'S ACT THIS 27 DAY MARCH, 1989.

REGISTERED PROFESSIONAL ENGINEER — JAMES M. WARD — No. 22849 — CIVIL — STATE OF CALIFORNIA

James M. Ward
COUNTY SURVEYOR
RCE 22849 Exp. Dec 31, 1989

COUNTY RECORDER'S CERTIFICATE

FILED THIS 5 DAY OF April, 1989, AT 2:00 P.M. IN BOOK 2 OF RECORD OF SURVEYS AT PAGE 51, 51A AT THE REQUEST OF MONO COUNTY.

INSTRUMENT Nº: # 2871
FEE: # No-Fee
RENN NOLAN
MONO COUNTY
RECORDER BY: Vera M. Miller
DEPUTY COUNTY RECORDER

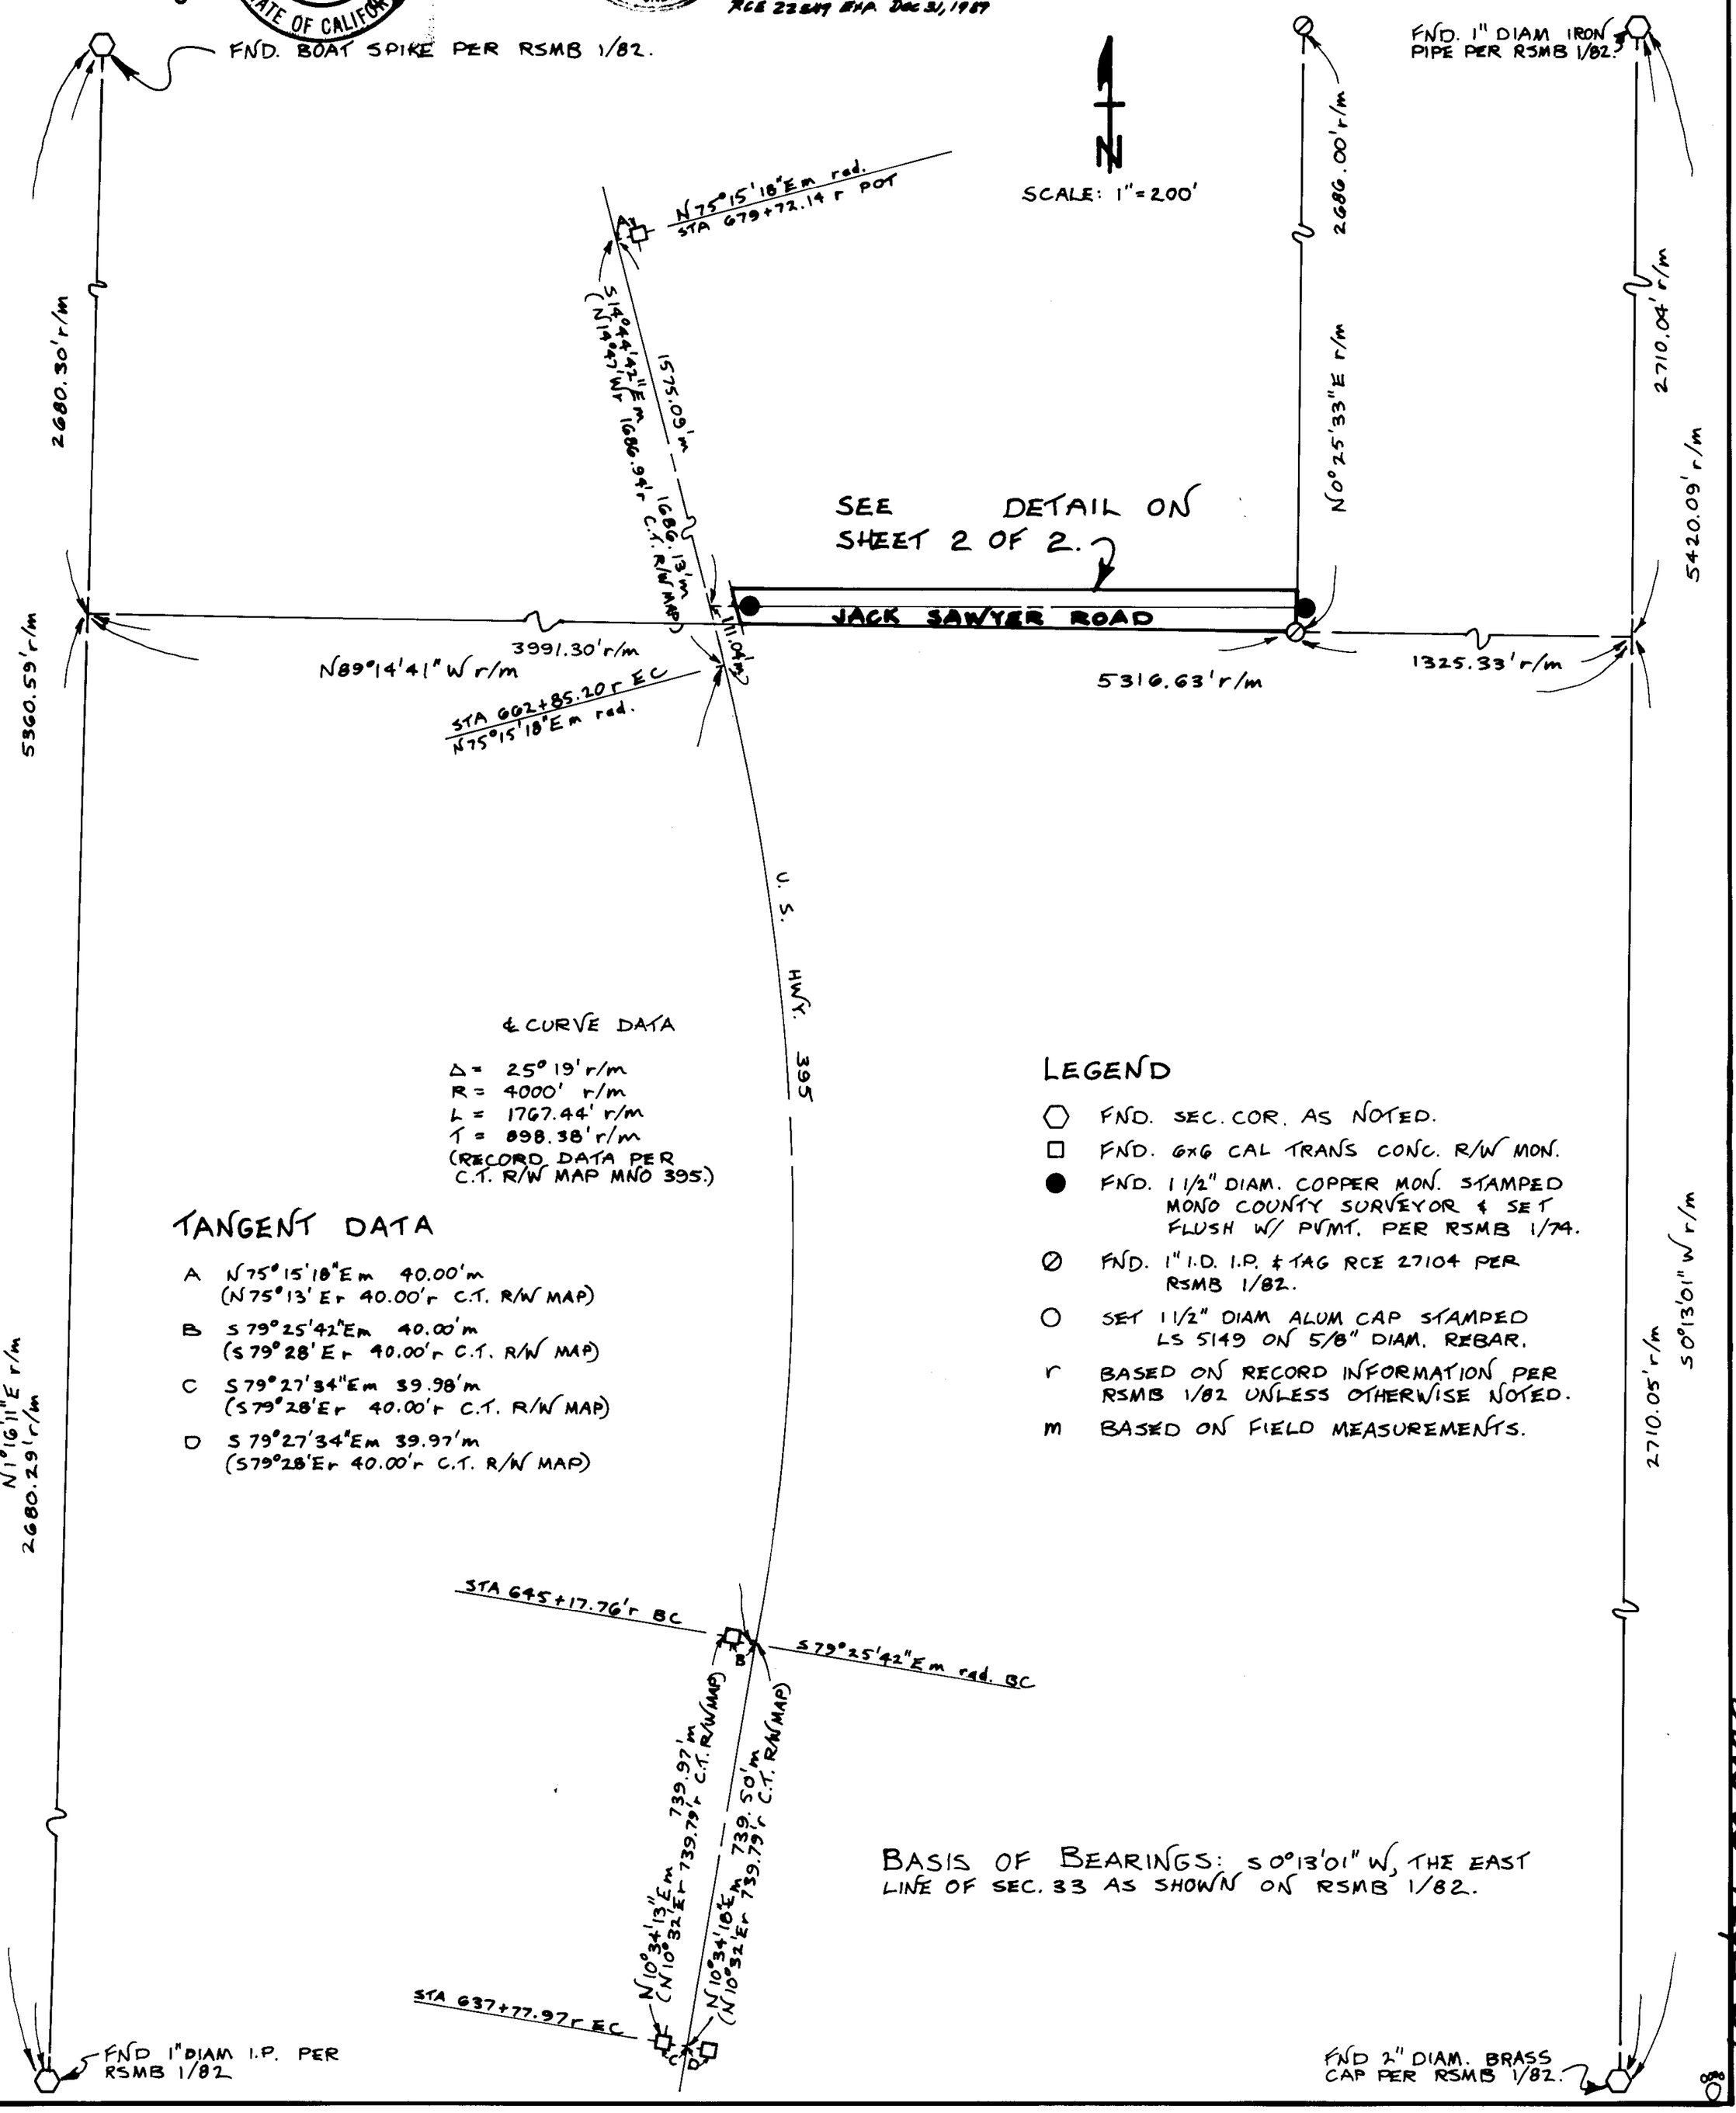

& CURVE DATA

Δ = 25° 19' r/m
R = 4000' r/m
L = 1767.44' r/m
T = 898.38' r/m
(RECORD DATA PER C.T. R/W MAP MNO 395.)

TANGENT DATA

A N75°15'18"E m 40.00' m
(N75°13' E r 40.00' r C.T. R/W MAP)

B S79°25'42"E m 40.00' m
(S79°28' E r 40.00' r C.T. R/W MAP)

C S79°27'34"E m 39.98' m
(S79°28' E r 40.00' r C.T. R/W MAP)

D S79°27'34"E m 39.97' m
(S79°28' E r 40.00' r C.T. R/W MAP)

LEGEND

- ⬡ FND. SEC. COR. AS NOTED.
- □ FND. 6x6 CAL TRANS CONC. R/W MON.
- ● FND. 1 1/2" DIAM. COPPER MON. STAMPED MONO COUNTY SURVEYOR & SET FLUSH W/ PVMT. PER RSMB 1/74.
- ⊘ FND. 1" I.D. I.P. & TAG RCE 27104 PER RSMB 1/82.
- ○ SET 1 1/2" DIAM ALUM CAP STAMPED LS 5149 ON 5/8" DIAM. REBAR.
- r BASED ON RECORD INFORMATION PER RSMB 1/82 UNLESS OTHERWISE NOTED.
- m BASED ON FIELD MEASUREMENTS.

BASIS OF BEARINGS: S0°13'01" W, THE EAST LINE OF SEC. 33 AS SHOWN ON RSMB 1/82.

Vol. 2 Page 51