TRIAD ENGINEERING CORP, MAMMOTH LAKES, CA.

RECORD OF SURVEY 36-49

IN THE TOWN OF MAMMOTH LAKES, MONO COUNTY, CALIF.

BEING THE WEST HALF OF LOT 10 IN BLOCK 1 OF MAMMOTH CAMP TRACT 2, AS PER DEED RECORDED IN VOLUME 485 PAGE 342 OF MONO COUNTY OFFICIAL RECORDS AND LOCATED IN SEC. 3 T. 4 S., R. 27 E., M.D.B. & M.

RECORDERS CERTIFICATE
FILED THIS 8th DAY OF August, 1989, AT 9:20 A.M.
IN BOOK 2 OF RECORD OF SURVEYS AT PAGE 56
AT THE REQUEST OF DON MAAS.
INSTRUMENT NO. # 0738
FEE $5.00
RENN HOLAN
MONO COUNTY RECORDER
BY: Vera M. Miller
DEPUTY COUNTY RECORDER

SURVEYORS STATEMENT
THIS MAP CORRECTLY REPRESENTS A SURVEY MADE BY ME OR UNDER MY DIRECTION, IN CONFORMANCE WITH THE REQUIREMENTS OF THE LAND SURVEYORS ACT AT THE REQUEST OF DON MAAS IN NOVEMBER, 1987.
DAVID A LAVERTY
L.S. 4587 LIC. EXP. 9/30/90

LEGEND

- ● FOUND MONUMENT AS NOTED
- ○ SET 2" I.P. TAGGED "L.S. 4587"
- R_1 RECORD INFORMATION PER M.B. 1/5
- R_2 RECORD INFORMATION PER M.B. 10/4
- R_3 RECORD INFORMATION PER M.B. 3/112

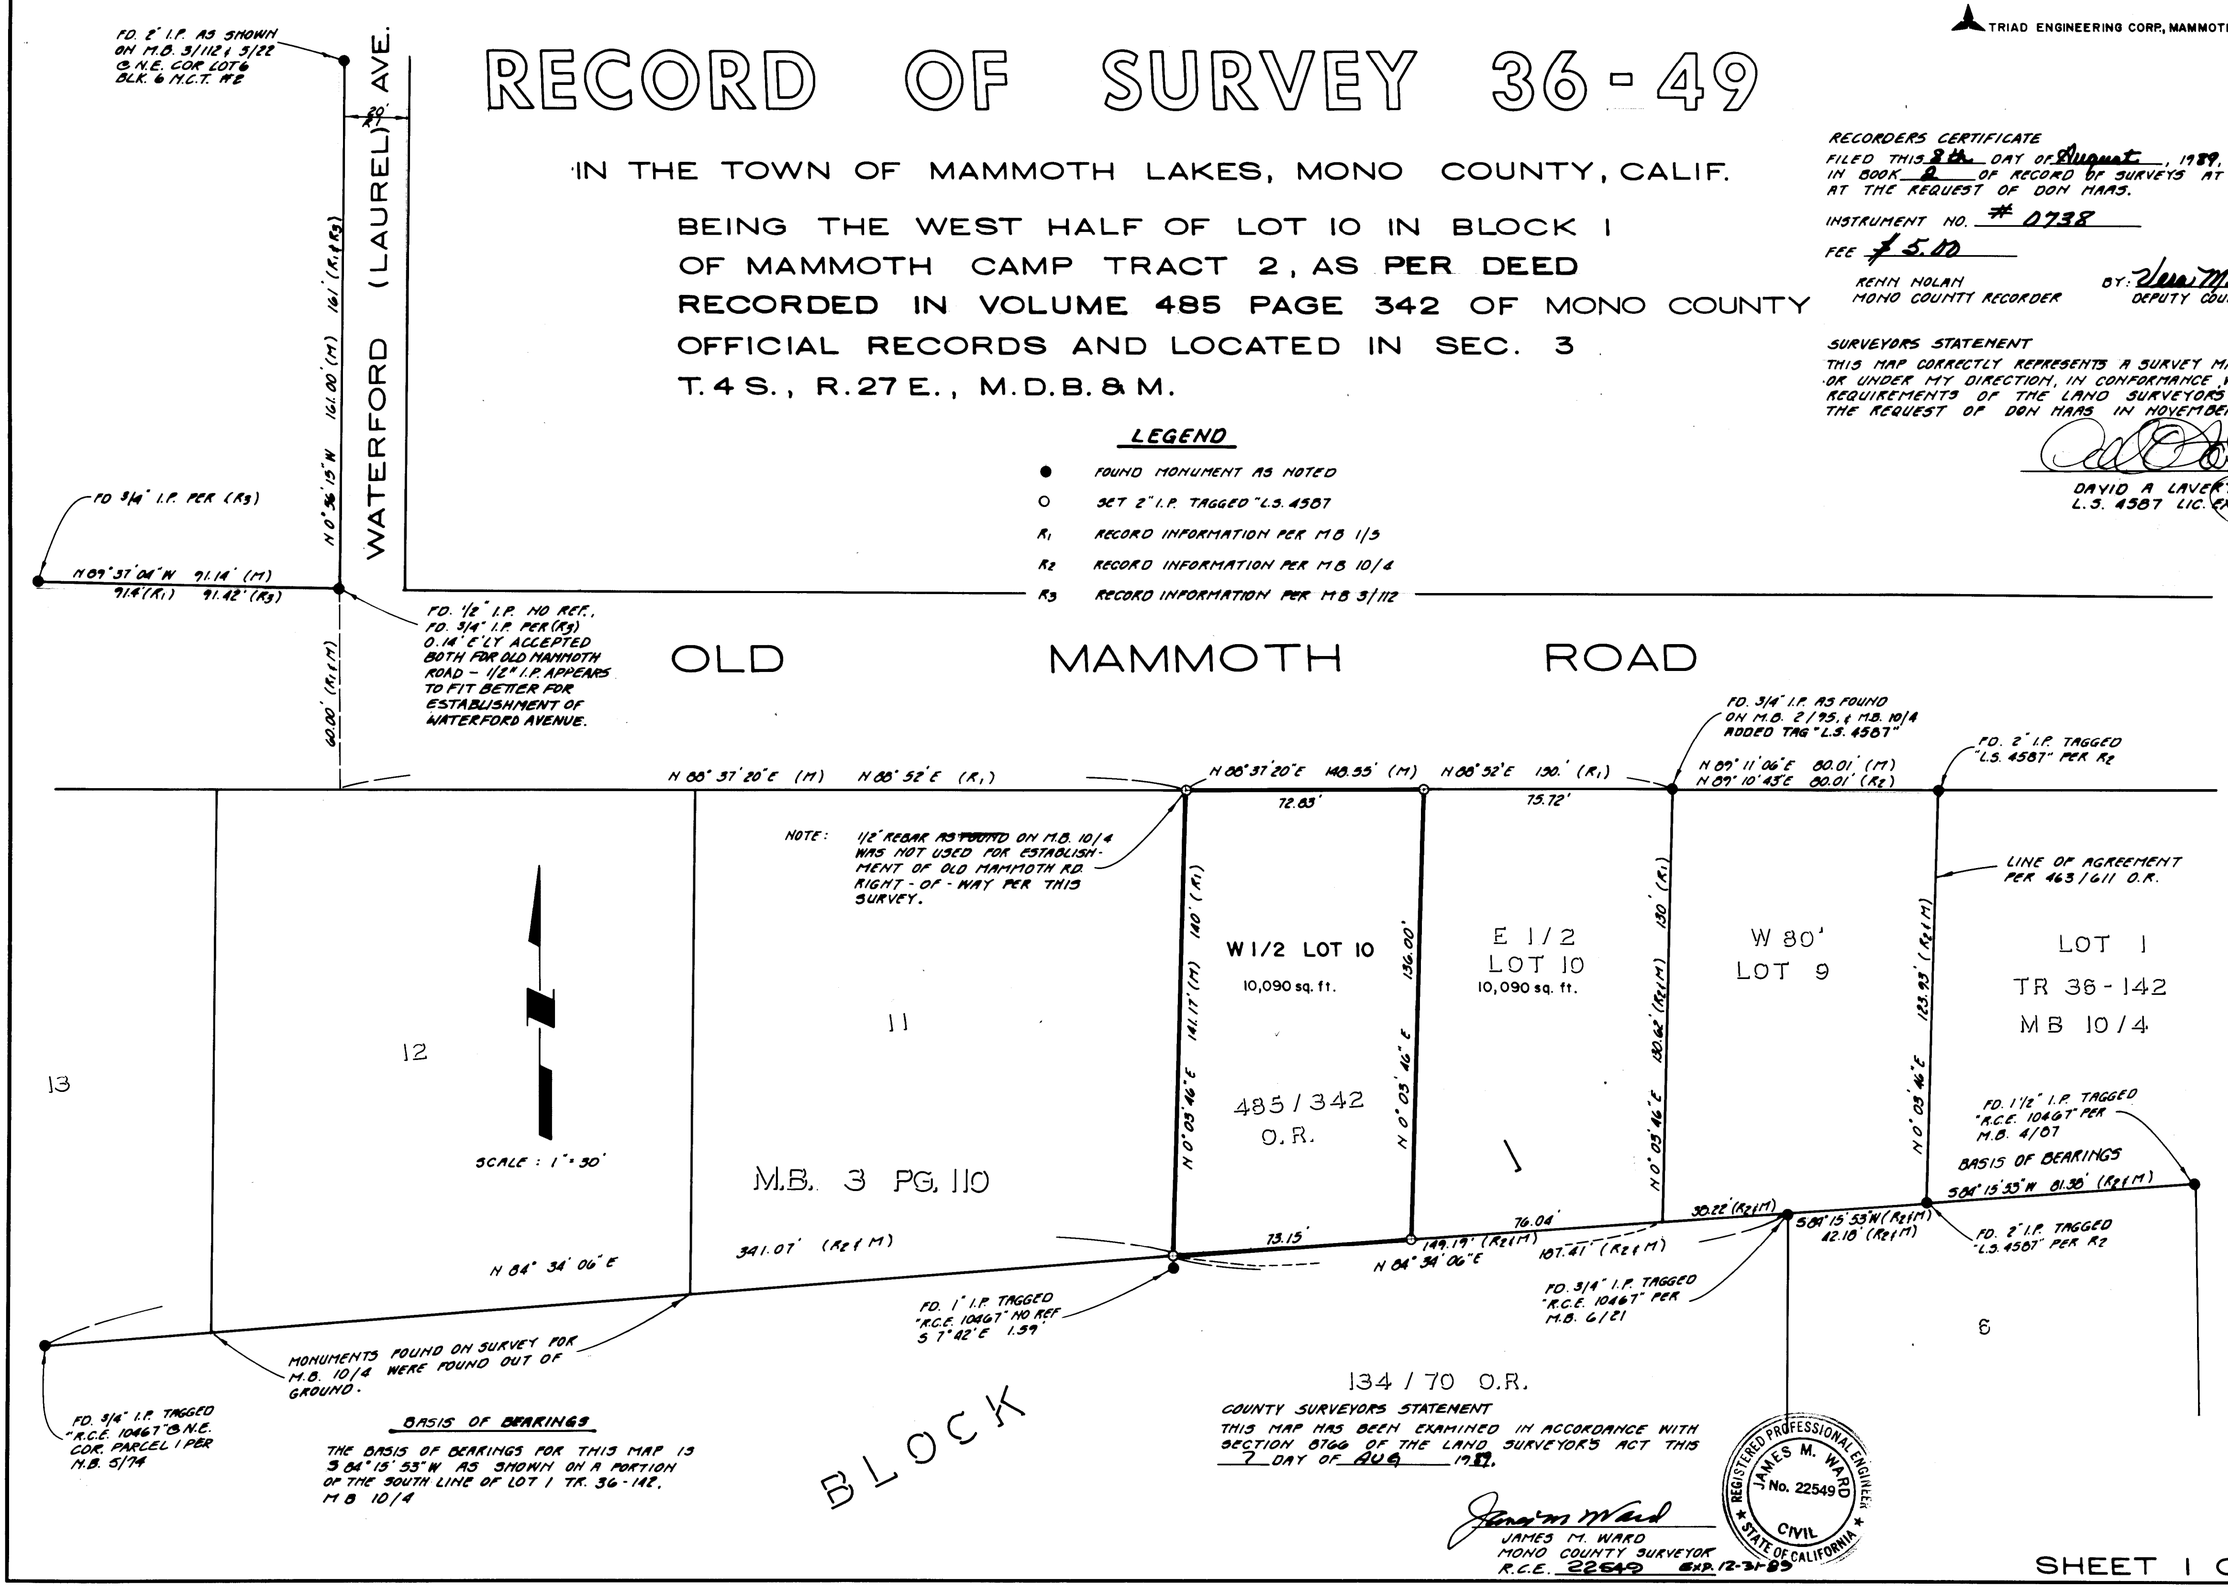

BASIS OF BEARINGS

THE BASIS OF BEARINGS FOR THIS MAP IS S 84°15'53" W AS SHOWN ON A PORTION OF THE SOUTH LINE OF LOT 1 TR. 36-142, M.B. 10/4

COUNTY SURVEYORS STATEMENT
THIS MAP HAS BEEN EXAMINED IN ACCORDANCE WITH SECTION 8766 OF THE LAND SURVEYOR'S ACT THIS 7 DAY OF AUG 1989.
JAMES M. WARD
MONO COUNTY SURVEYOR
R.C.E. 22549 EXP. 12-31-89

REGISTERED PROFESSIONAL ENGINEER JAMES M. WARD No. 22549 CIVIL STATE OF CALIFORNIA