SCALE: 1" = 40'

SHEET 1 OF 1 SHEETS

RECORD OF SURVEY NO. 37-35

IN THE UNINCORPORATED TERRITORY OF MONO COUNTY, STATE OF CALIFORNIA

BEING A RESURVEY OF THOSE PARCELS DESCRIBED OR DEEDS RECORDED IN VOLUME 44, PAGE 191, AND VOLUME 78, PAGE 58 OF OFFICIAL RECORDS OF MONO COUNTY.

COUNTY SURVEYOR'S STATEMENT

THIS MAP HAS BEEN EXAMINED IN ACCORDANCE WITH SECTION 8766 OF THE LAND SURVEYORS ACT THIS 30th DAY OF October 1989.

James M. Ward
COUNTY SURVEYOR
JAMES M. WARD
RCE 22549 EXP 12/31/89

REGISTERED PROFESSIONAL ENGINEER
JAMES M. WARD
No. 22549
CIVIL
STATE OF CALIFORNIA

RECORDER'S CERTIFICATE

FILED THIS 8th DAY OF Nov, 1989, AT 2:47 P.M., IN BOOK R.S. 2 OF RECORD OF SURVEYS AT PAGE 61 AT THE REQUEST OF DR. J. LORENZ JONES.

INSTRUMENT NO: #3085
FEE: $5.00

RENN NOLAN
MONO COUNTY RECORDER
BY: Vera M. Miller
DEPUTY COUNTY RECORDER

SURVEYOR'S STATEMENT

THIS MAP CORRECTLY REPRESENTS A SURVEY MADE BY ME OR UNDER MY DIRECTION IN CONFORMANCE WITH THE REQUIREMENTS OF THE LAND SURVEYORS ACT AT THE REQUEST OF DR. J. LORENZ JONES IN JANUARY 1989.

DAVID A. LAVERTY LS 4587
LIC. EXP. 9/30/90

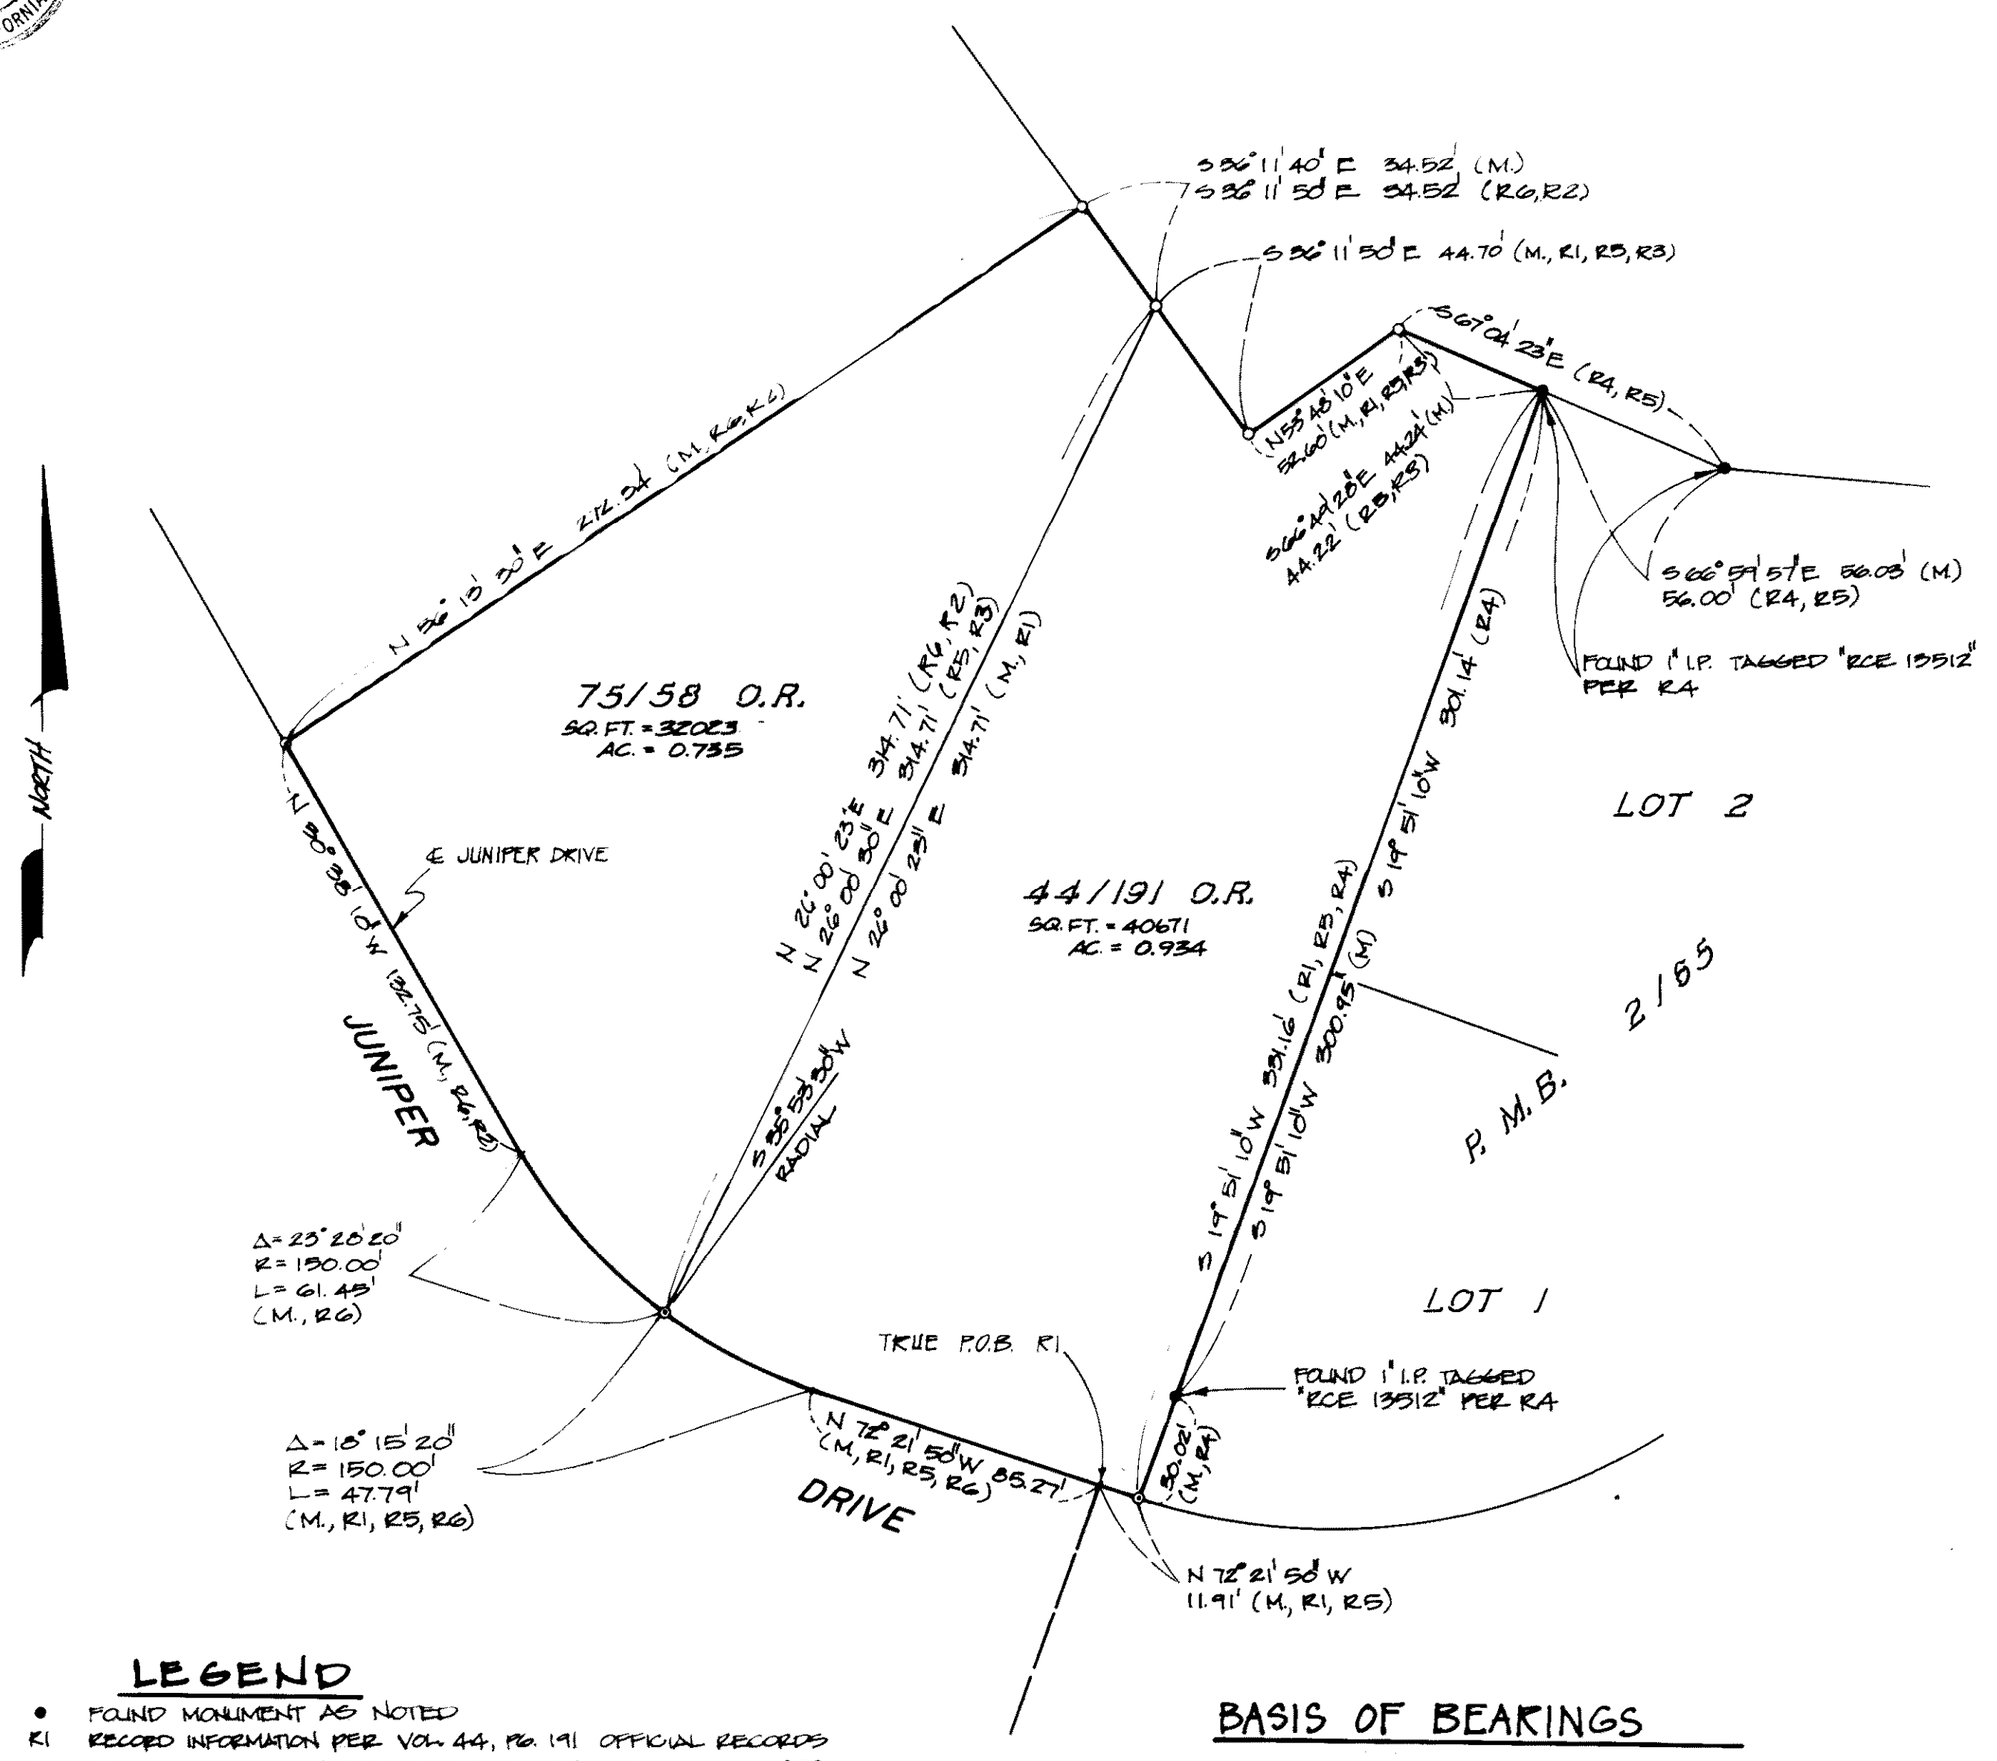

LEGEND

- • FOUND MONUMENT AS NOTED
- R1 RECORD INFORMATION PER VOL. 44, PG. 191 OFFICIAL RECORDS
- R2 RECORD INFORMATION PER VOL. 75, PG. 58 OFFICIAL RECORDS
- R3 RECORD INFORMATION PER VOL. 51, PG. 286 OFFICIAL RECORDS
- R4 RECORD INFORMATION PER P.M.B. 2, PG. 65
- R5 RECORD INFORMATION PER M.B. 5, PG. 63
- R6 RECORD INFORMATION PER M.B. 4, PG. 10
- M. MEASURED INFORMATION
- ⊙ SET PUNCHED SPIKE & WASHER STAMPED "LS. 4587"
- ○ SET REBAR AND CAP STAMPED "LS. 4587"

BASIS OF BEARINGS

THE BASIS OF BEARINGS FOR THIS MAP IS THE WESTERLY LINE OF LOT 1 AND 2 OF PARCEL MAP 37-87 AS RECORDED BOOK 2 OF PARCEL MAPS AT PAGE 65 IN THE OFFICE OF THE MONO COUNTY RECORDER, SHOWN HEREON AS S 19° 51' 10" W

BOOK R.S. 2 OF RECORD OF SURVEYS AT PAGE 61

TRIAD ENGINEERING CORP., MAMMOTH LAKES, CA.