# RECORD OF SURVEY NO. 32-36

## A PORTION OF TRACT 37, SEC 5, T3N, R24E, MDB&M
## MONO COUNTY, CALIFORNIA.

### SURVEYOR'S STATEMENT

THIS MAP CORRECTLY REPRESENTS A SURVEY MADE BY ME OR UNDER MY DIRECTION IN CONFORMANCE WITH THE REQUIREMENTS OF THE LAND SURVEYOR'S ACT AT THE REQUEST OF DR. TREVAR WINDSOR IN JULY OF 1989.

John R. Langford

LICENSED LAND SURVEYOR — JOHN RICHARD LANGFORD — No. 5149 — STATE OF CALIFORNIA

### COUNTY SURVEYOR'S STATEMENT

THIS MAP HAS BEEN EXAMINED IN ACCORDANCE WITH SECTION 8766 OF THE LAND SURVEYOR'S ACT THIS DAY OF OCTOBER, 1989.

James M. Ward

COUNTY SURVEYOR
RCE NO. 22549
EXP 12/31/89

REGISTERED PROFESSIONAL ENGINEER — JAMES M. WARD — No. 22549 — CIVIL — STATE OF CALIFORNIA

### COUNTY RECORDER'S CERTIFICATE

FILED THIS 20th DAY OF November, 1989, AT 1:00 p. M. IN BOOK 2 OF RECORD OF SURVEYS AT PAGE 63 AT THE REQUEST OF DR. TREVAR WINDSOR.
INSTRUMENT NO. 3441
FEE $5.00
RENN NOLAN, MONO COUNTY RECORDER
BY: Sherrie L Cranney
DEPUTY COUNTY RECORDER

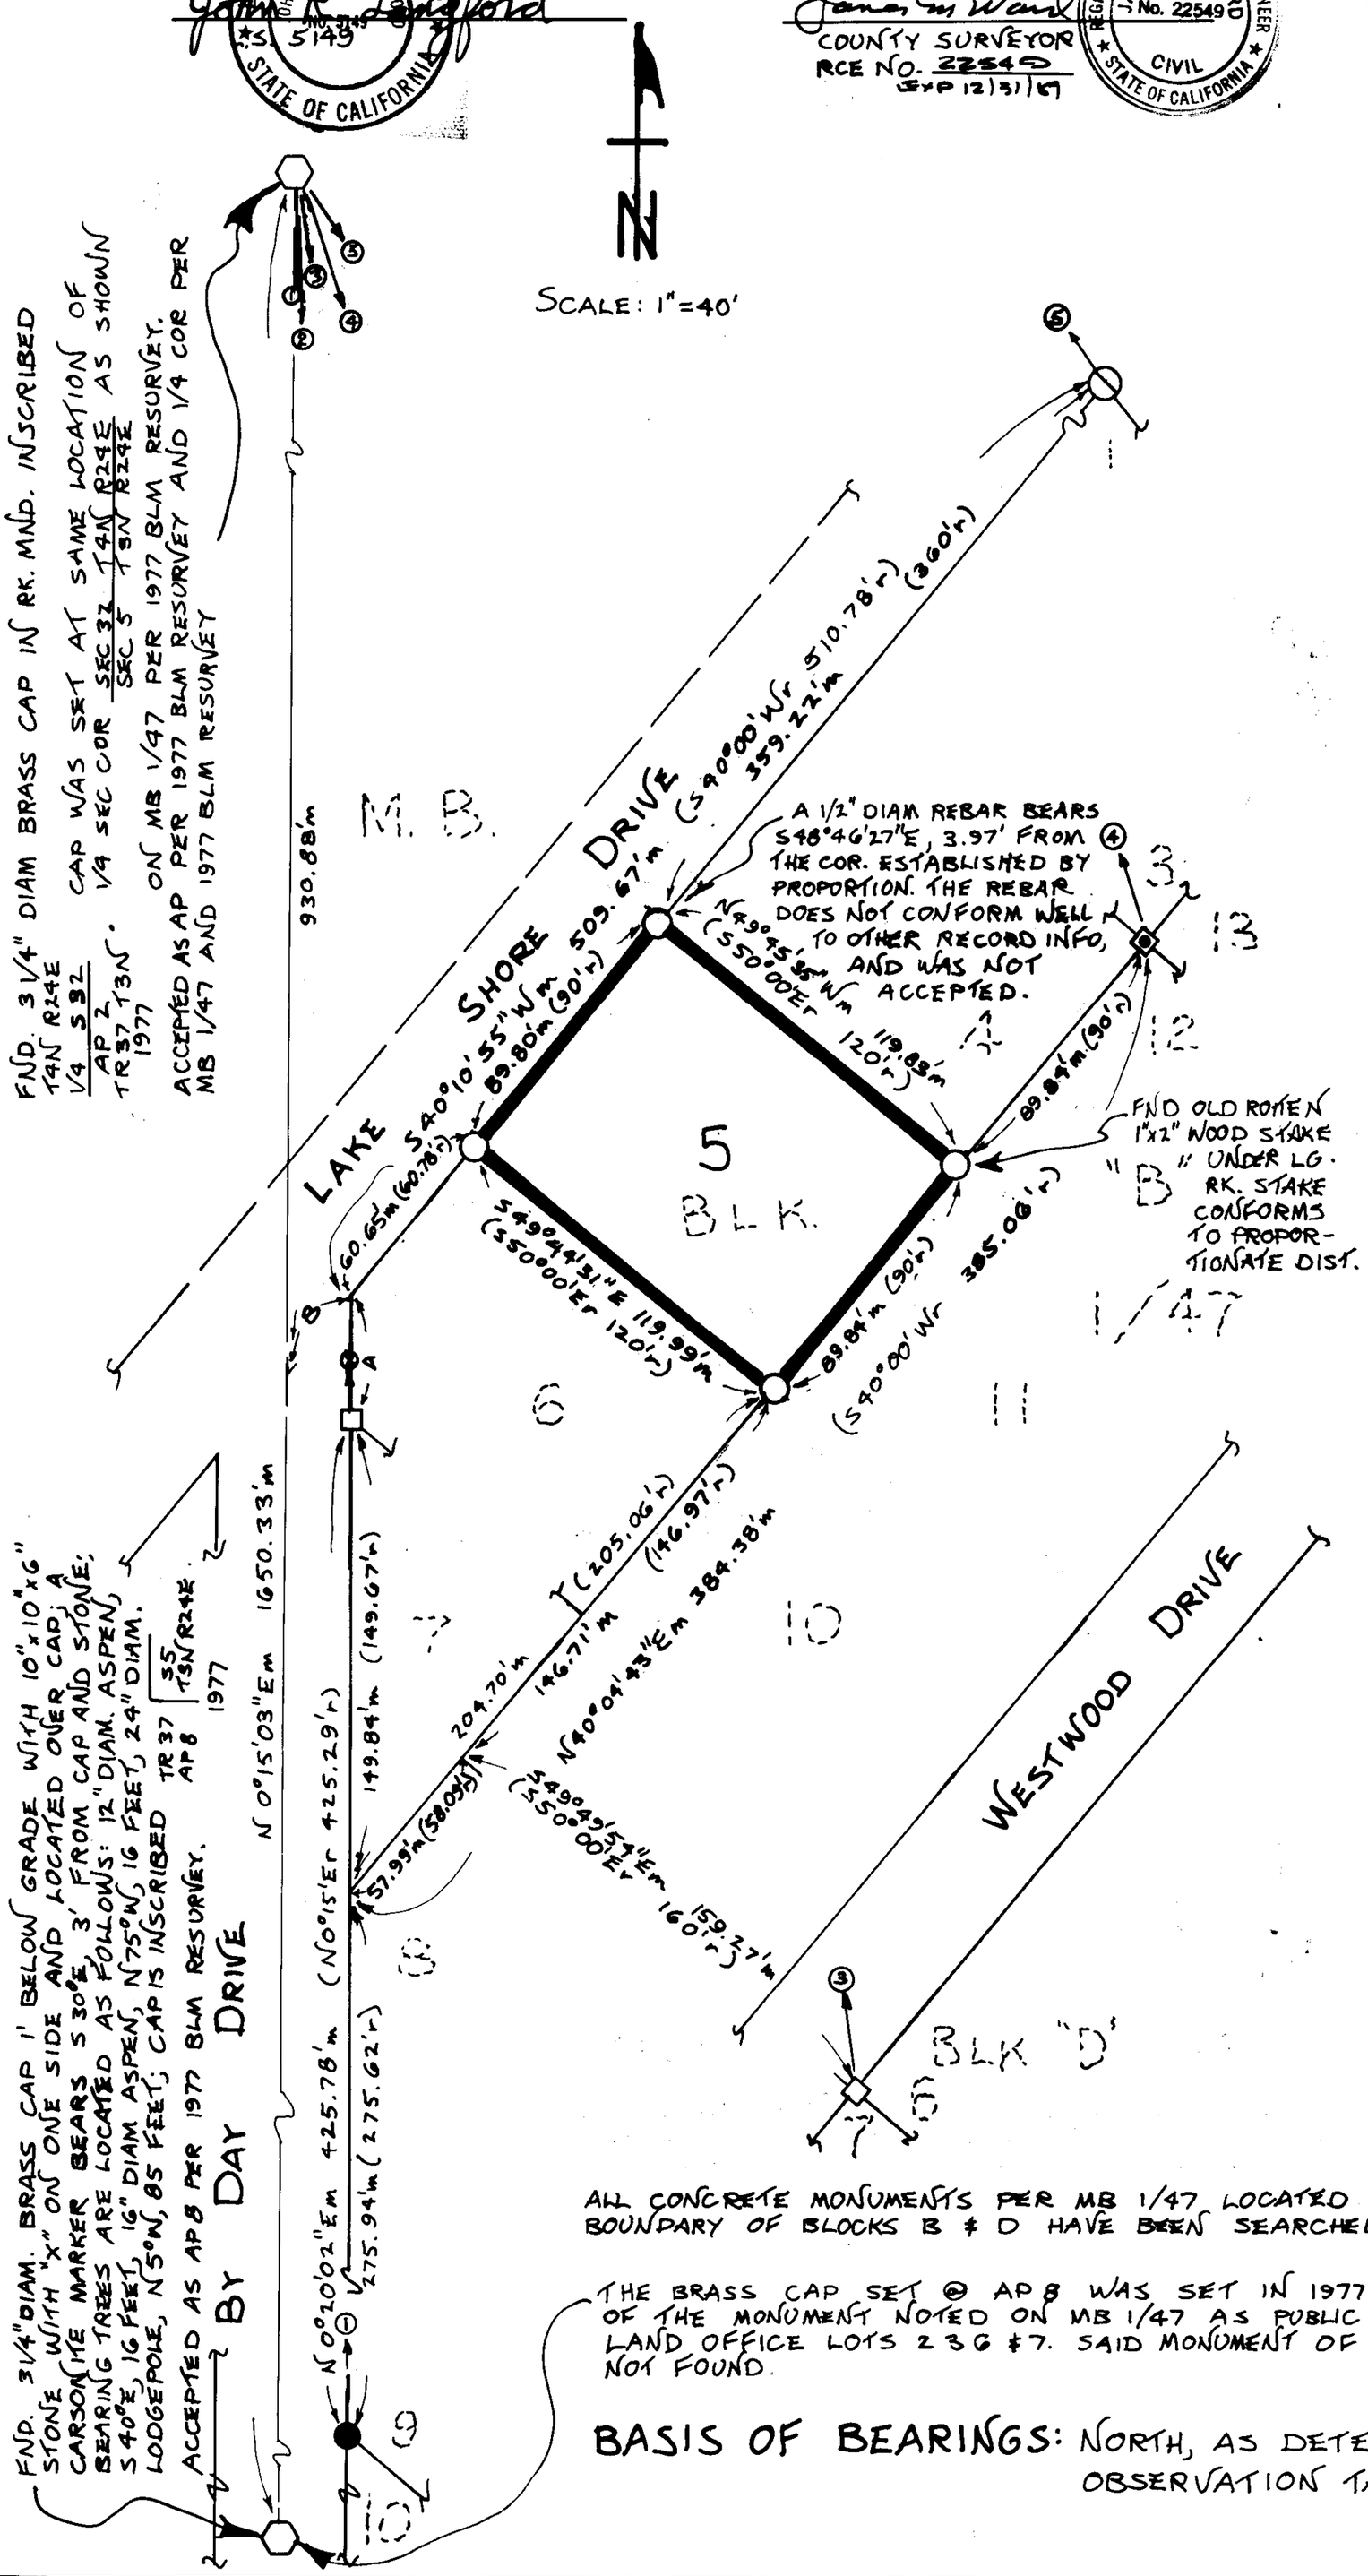


## TANGENT DATA:

| | m | | r | |
|---|---|---|---|---|
| 1 | S 0°31'33"E | 1371.76' | S0°35'05"E | 1372.81' |
| 2 | S 0°54'47"E | 946.05' | S 0°57'53"E | 947.59' |
| 3 | S 8°32'18"E | 1167.06' | S 8°37'05"E | 1168.67' |
| 4 | S18°04'41"E | 843.28' | S18°08'07"E | 844.07' |
| 5 | S33°34'15"E | 622.35' | S33°36'24"E | 622.16' |
| A | N 0°20'02"E | 38.00' | N 0°15' E | 38.00' |
| B | S40°10'55"W | 30.02' | | |

## LEGEND:

- ● FND 3/8" DIAM ORANGE REBAR IN RK. MND.
- □ FND OLD ROTTEN 1x2 WOOD STAKE. MON IS COMMON TO THOSE SET BY WALTER REID. ACCEPTED AS LOT COR PER MB 1/47.
- ▣ FND OLD 1"x2" STAKE & TACK IN RK. MND. ADJ. TO 2"x2" ANGLE IRON. MON. IS COMMON TO THOSE SET BY WALTER REID. ACCEPTED AS LOT COR. PER MB 1/47.
- ⊘ FND 1/2" DIAM REBAR IN 1" I.D. I.P. IN LIEU OF 6"x6" CONC MON PER MB 1/47. MON SUBSTANTIALLY CONFORMS TO RECORD. ACCEPTED AS LOT COR. PER MB 1/47.
- ○ SET 1 1/2" DIAM ALUM CAP STAMPED LS 5149 ON 5/8" DIAM REBAR.
- r BASED ON RECORD INFORMATION PER MB 1/47.
- m BASED ON FIELD MEASUREMENTS.

ALL CONCRETE MONUMENTS PER MB 1/47 LOCATED ON THE NORTHWESTERLY BOUNDARY OF BLOCKS B & D HAVE BEEN SEARCHED FOR AND NOT FOUND.

THE BRASS CAP SET @ AP 8 WAS SET IN 1977 AND IS NOT A PERPETUATION OF THE MONUMENT NOTED ON MB 1/47 AS PUBLIC LAND SURVEY CORNER, COR. TO LAND OFFICE LOTS 2 3 6 & 7. SAID MONUMENT OF MB 1/47 WAS SEARCHED FOR, BUT NOT FOUND.

**BASIS OF BEARINGS:** NORTH, AS DETERMINED BY A SOLAR OBSERVATION TAKEN ON SEPTEMBER 13, 1989.

Vol. 2, Pg 63