SCALE: 1" = 100'

RECORD OF SURVEY NO. 36-66

BEING A SURVEY OF A LOT LINE ADJUSTMENT BETWEEN LOT 3 OF TRACT MAP NO. 36-134 PER MAP BOOK 9, AT PAGE 56 AND LOT 1 OF TRACT MAP NO. 36-127 PER MAP BOOK 9 AT PAGE 42 AND BEING SITUATED IN THE SOUTHWEST QUARTER OF THE NORTHEAST QUARTER OF SECTION 3, T.4S., R.27E., M.D.B. & M., IN THE COUNTY OF MONO, STATE OF CALIFORNIA.

RECORD INFORMATION

- R_1 RECORD INFORMATION, MAP BOOK 1, PAGE 5
- R_2 RECORD INFORMATION, MAP BOOK 3, PAGE 112
- R_3 RECORD INFORMATION, MAP BOOK 5, PAGE 3
- R_4 RECORD INFORMATION, RECORD OF SURVEY BOOK 2, PAGE 8
- R_5 RECORD INFORMATION, RECORD OF SURVEY BOOK 2, PAGE 29
- R_6 M.B. 9, PG. 56
- R_7 M.B. 9, PG. 42

LEGEND

- ○ SET 2" I.P. WITH TAG "L.S. 4587"
- ● FOUND MONUMENT AS NOTED
- C CALCULATED

BASIS OF BEARINGS

THE BASIS OF BEARINGS FOR THIS SURVEY IS N 88°11'51"W ON THE NORTH LINE OF THE NORTHEAST QUARTER OF THE NORTHEAST QUARTER OF SECTION 3, T.4S., R.27E., M.D.M. AS SHOWN ON TRACT MAP NO. 36-163.

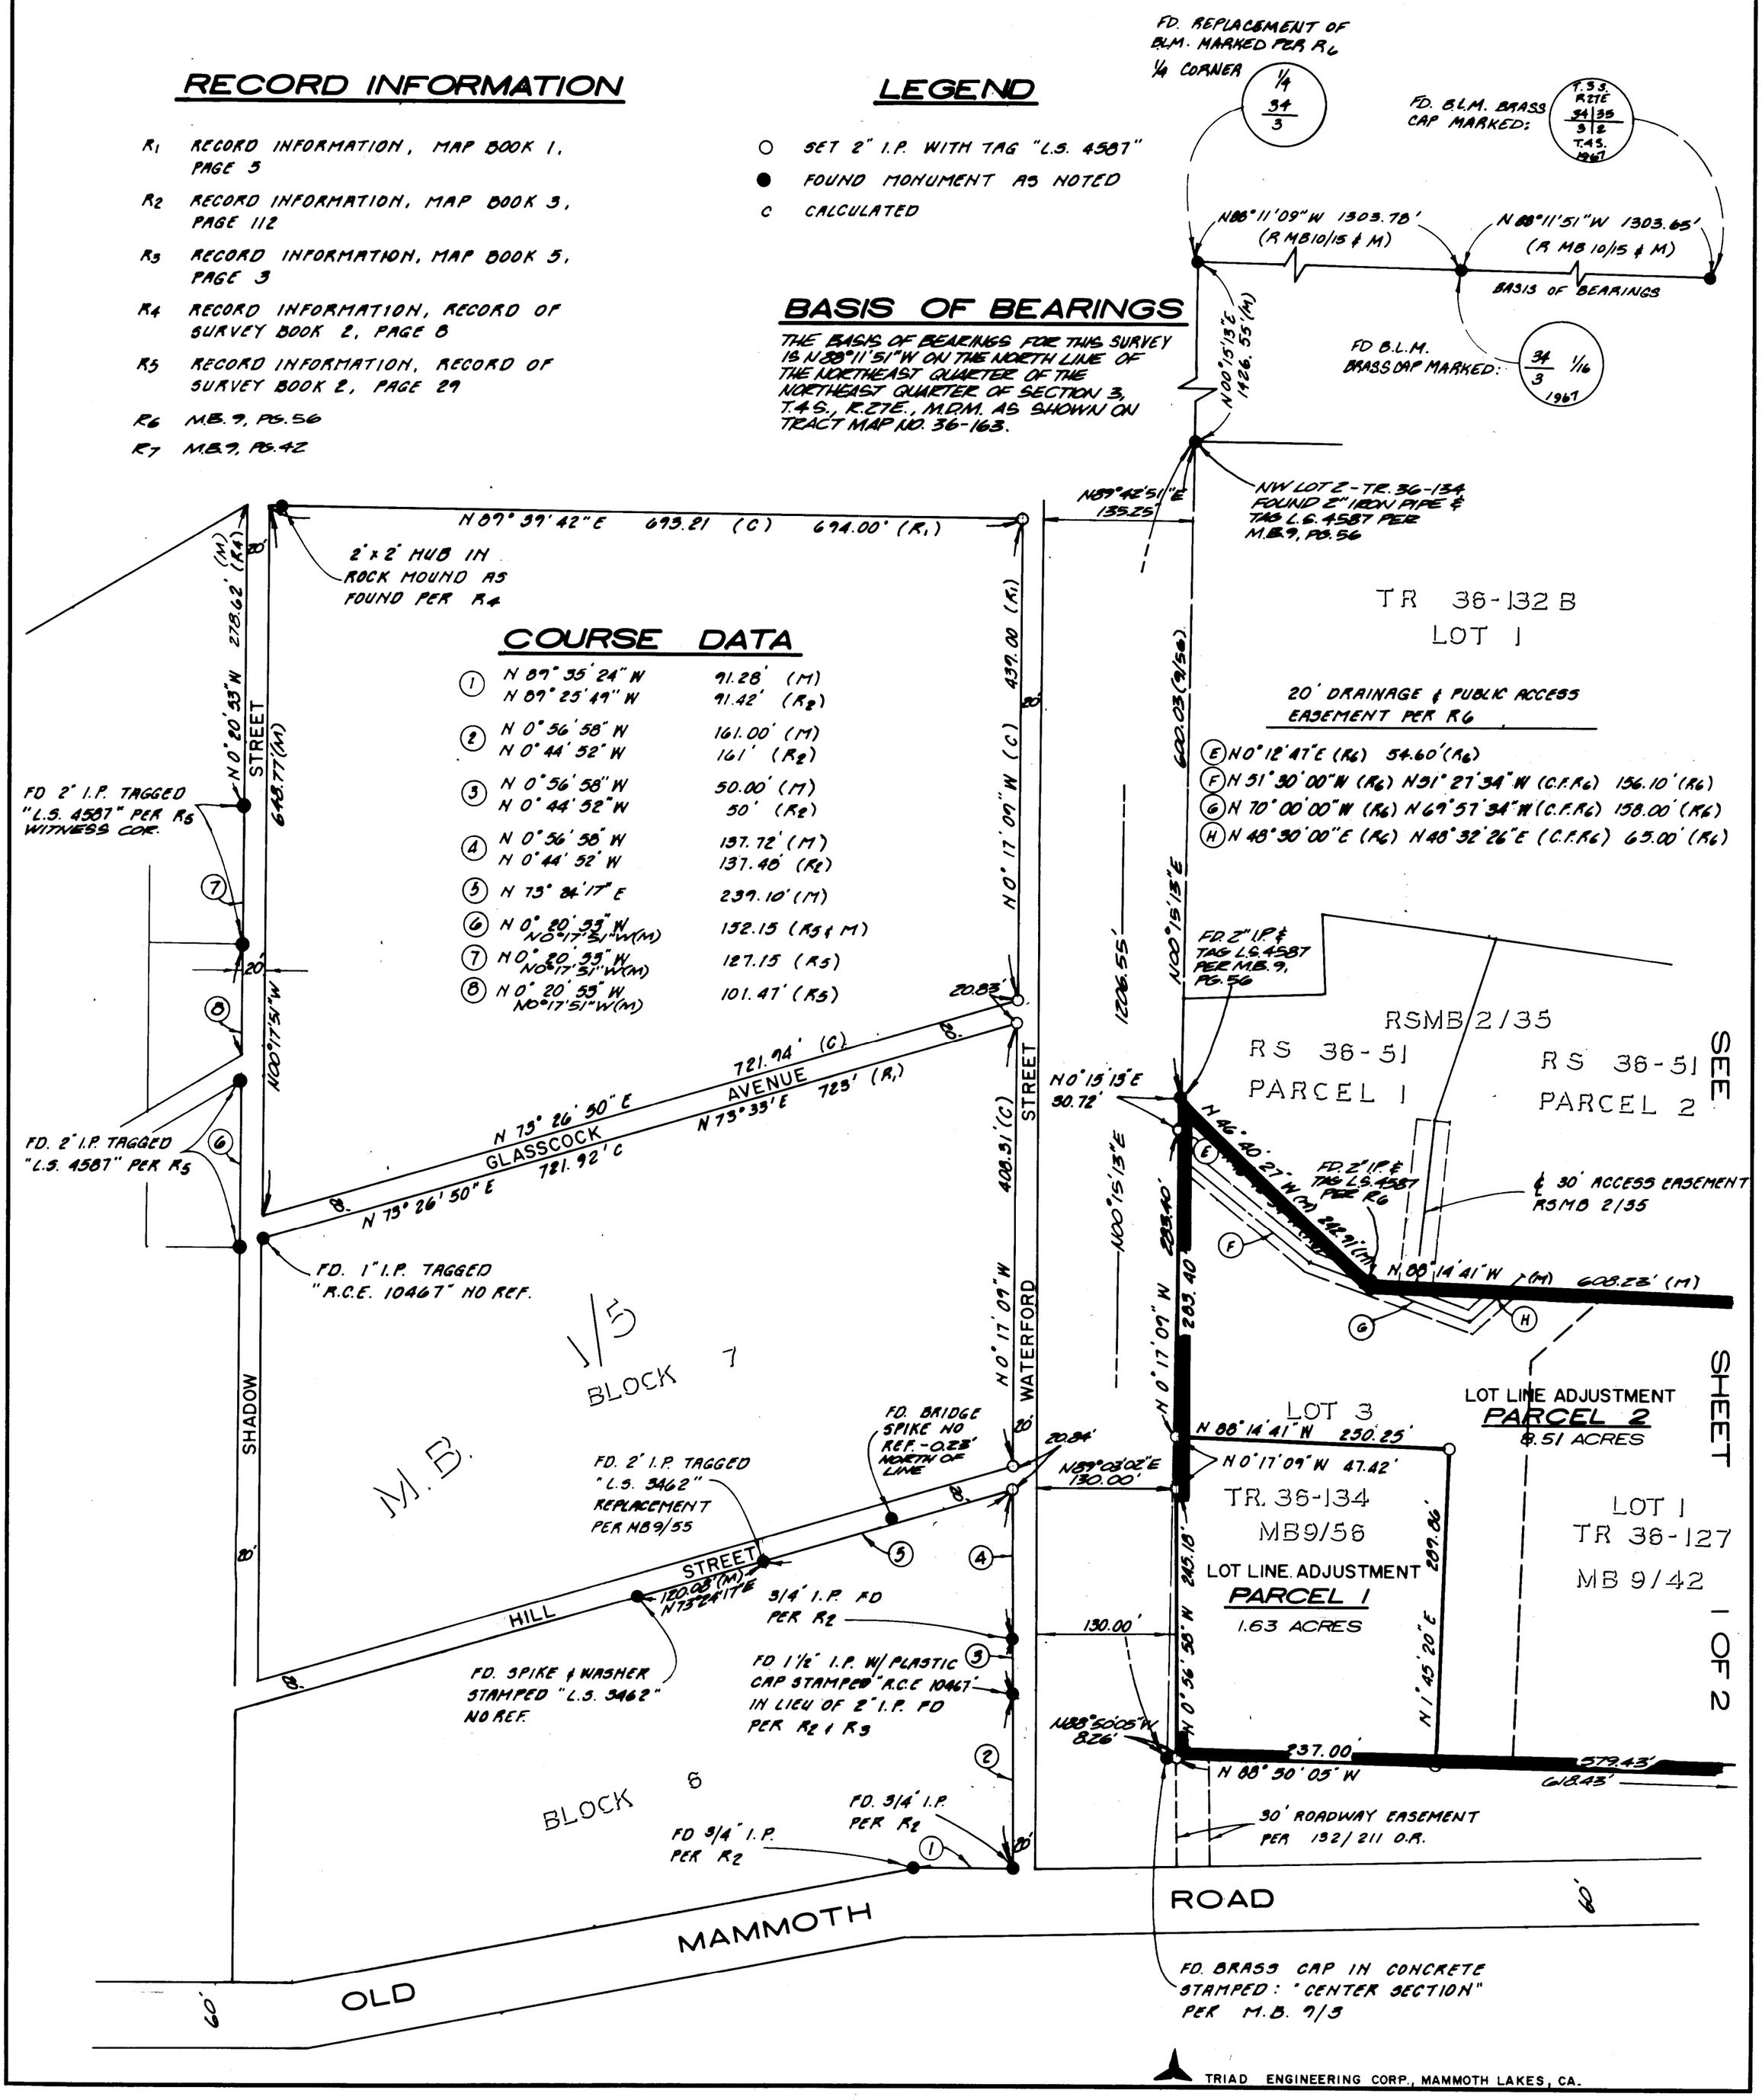

TRIAD ENGINEERING CORP., MAMMOTH LAKES, CA.