RECORD OF SURVEY NO 37-38

BEING A SURVEY OF THE BOUNDARY OF PARCELS 1 AND 2 OF LAND DESCRIBED BY DEED IN VOLUME 29, PAGE 439 OF OFFICIAL RECORDS IN THE OFFICE OF THE MONO COUNTY RECORDER, LOCATED IN SECTION 35, T.4 S., R.29 E., M.D.B.&M., IN THE COUNTY OF MONO, STATE OF CALIFORNIA.

SURVEYOR'S STATEMENT

THIS MAP CORRECTLY REPRESENTS A SURVEY MADE BY ME OR UNDER MY DIRECTION IN CONFORMANCE WITH THE REQUIREMENTS OF THE LAND SURVEYOR'S ACT AT THE REQUEST OF DAVE MCCOY IN OCTOBER, 1989.

DAVID A. LAVERTY L.S. 4587
LIC. EXP. 9/30/90

COUNTY SURVEYOR'S STATEMENT

THIS MAP HAS BEEN EXAMINED IN ACCORDANCE WITH SECTION 8766 OF THE LAND SURVEYOR'S ACT THIS 14th DAY OF MARCH 1990.

JAMES M. WARD RCE 22549
MONO COUNTY SURVEYOR

REGISTERED PROFESSIONAL ENGINEER JAMES M. WARD No. 22549 CIVIL STATE OF CALIFORNIA

RECORDER'S CERTIFICATE

FILED THIS 15th DAY OF March 1990, AT 2:26 P.M. IN BOOK 2 OF RECORDS OF SURVEYS AT PAGE 74 AT THE REQUEST OF DAVE MCCOY.

INSTRUMENT NO.: #1650
FEE: $ 5.00

RENN NOLAN
MONO COUNTY RECORDER

BY: Vera M. Mills
DEPUTY COUNTY RECORDER

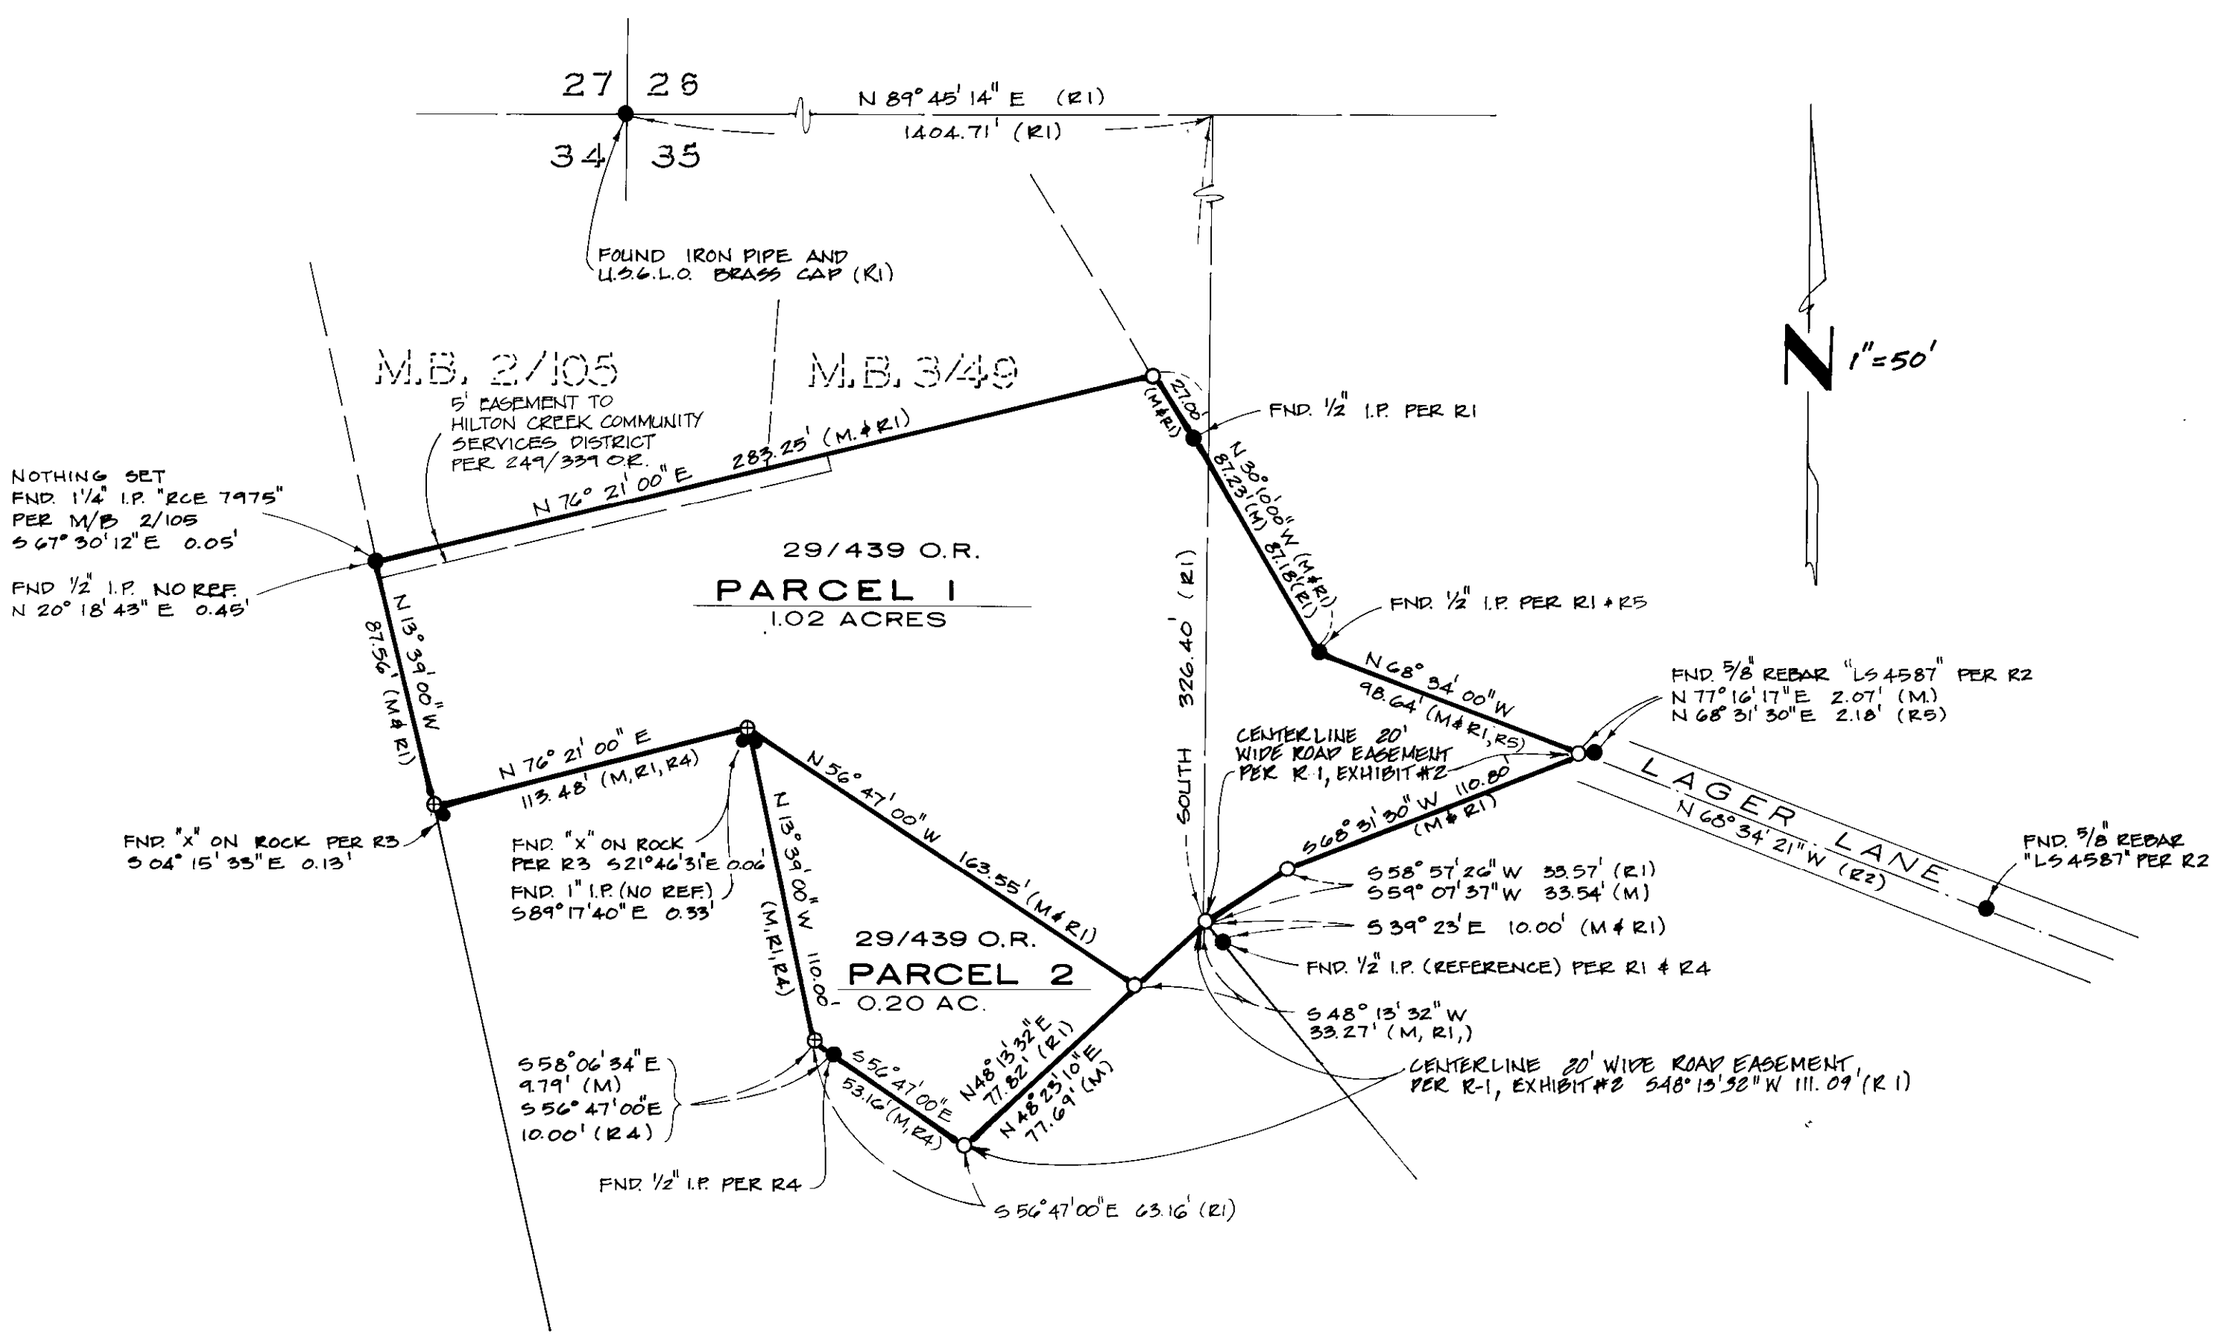

BASIS OF BEARINGS

THE BASIS OF BEARINGS FOR THIS SURVEY IS THE LINE ON THE EASTERLY BOUNDARY OF PARCEL 1, SHOWN HEREON AS N 30° 10' 00" W PER DEED RECORDED IN VOLUME 29, PG. 439 O.R.

LEGEND

●	FOUND MONUMENT AS NOTED
○	SET 5/8" REBAR AND CAP STAMPED "LS 4587"
⊕	SET LEAD & TACK W/ TAG STAMPED "LS 4587" IN ROCK
R1	RECORD INFORMATION PER DEED, VOL. 29, PG. 439 O.R.
R2	RECORD INFORMATION PER RSMB 2/62
R3	RECORD INFORMATION PER MB 2/71
R4	RECORD INFORMATION PER DEED, VOL. 89, PG. 556 O.R.
R5	RECORD INFORMATION PER DEED, VOL. 139, PG. 239 O.R.
M	MEASURED INFORMATION

R.S. 2 Page 74

TRIAD ENGINEERING CORP., MAMMOTH LAKES, CA