SCALE: 1" = 600'

SHEET 1 OF 1 SHEETS

# RECORD OF SURVEY NO. 37-39

## CHALFANT LANDFILL SITE

## IN THE UNINCORPORATED TERRITORY OF MONO COUNTY, STATE OF CALIFORNIA

BEING A SURVEY OF A PORTION OF SECTION 9, TOWNSHIP 5 SOUTH, RANGE 33 EAST, M.D.B. & M.

### COUNTY SURVEYOR'S STATEMENT

THIS MAP HAS BEEN EXAMINED IN ACCORDANCE WITH SECTION 8766 OF THE LAND SURVEYORS ACT THIS 29 DAY OF OCT 1990.

REGISTERED PROFESSIONAL ENGINEER JAMES M. WARD No. 22549 CIVIL STATE OF CALIFORNIA

COUNTY SURVEYOR
JAMES M. WARD
R.C.E. 22549 EXP. 12/31/93

### RECORDER'S CERTIFICATE

FILED THIS 1st DAY OF Nov 1990 AT 3:00 P.M., IN BOOK 2 OF RECORD OF SURVEYS AT PAGE 86 AT THE REQUEST OF MONO COUNTY PUBLIC WORKS DEPARTMENT.

INSTRUMENT NO.: #7617
FEE: No Fee

RENN NOLAN
MONO COUNTY RECORDER
BY: Vera M. Mills
DEPUTY COUNTY RECORDER

### SURVEYOR'S STATEMENT

THIS MAP CORRECTLY REPRESENTS A SURVEY MADE BY ME OR UNDER MY DIRECTION IN CONFORMANCE WITH THE REQUIREMENTS OF THE LAND SURVEYORS ACT AT THE REQUEST OF MONO COUNTY PUBLIC WORKS DEPARTMENT IN JUNE 1988.

DAVID A. LAVERTY L.S. 4587
LIC. EXP. 9/30/90




### BASIS OF BEARINGS

THE BASIS OF BEARINGS FOR THIS MAP IS S00°24'00"W ON THE EAST LINE OF THE NORTHEAST QUARTER OF SECTION 9 PER G.L.O. FIELD NOTES DATED 7/31/1913 AND EXECUTED BY GUY REDWINE, U.S. SURVEYOR.

### LEGAL DESCRIPTION

NW 1/4, SW 1/4, NE 1/4, SECTION 9, T.5S., R.33E., M.D.B.&M.

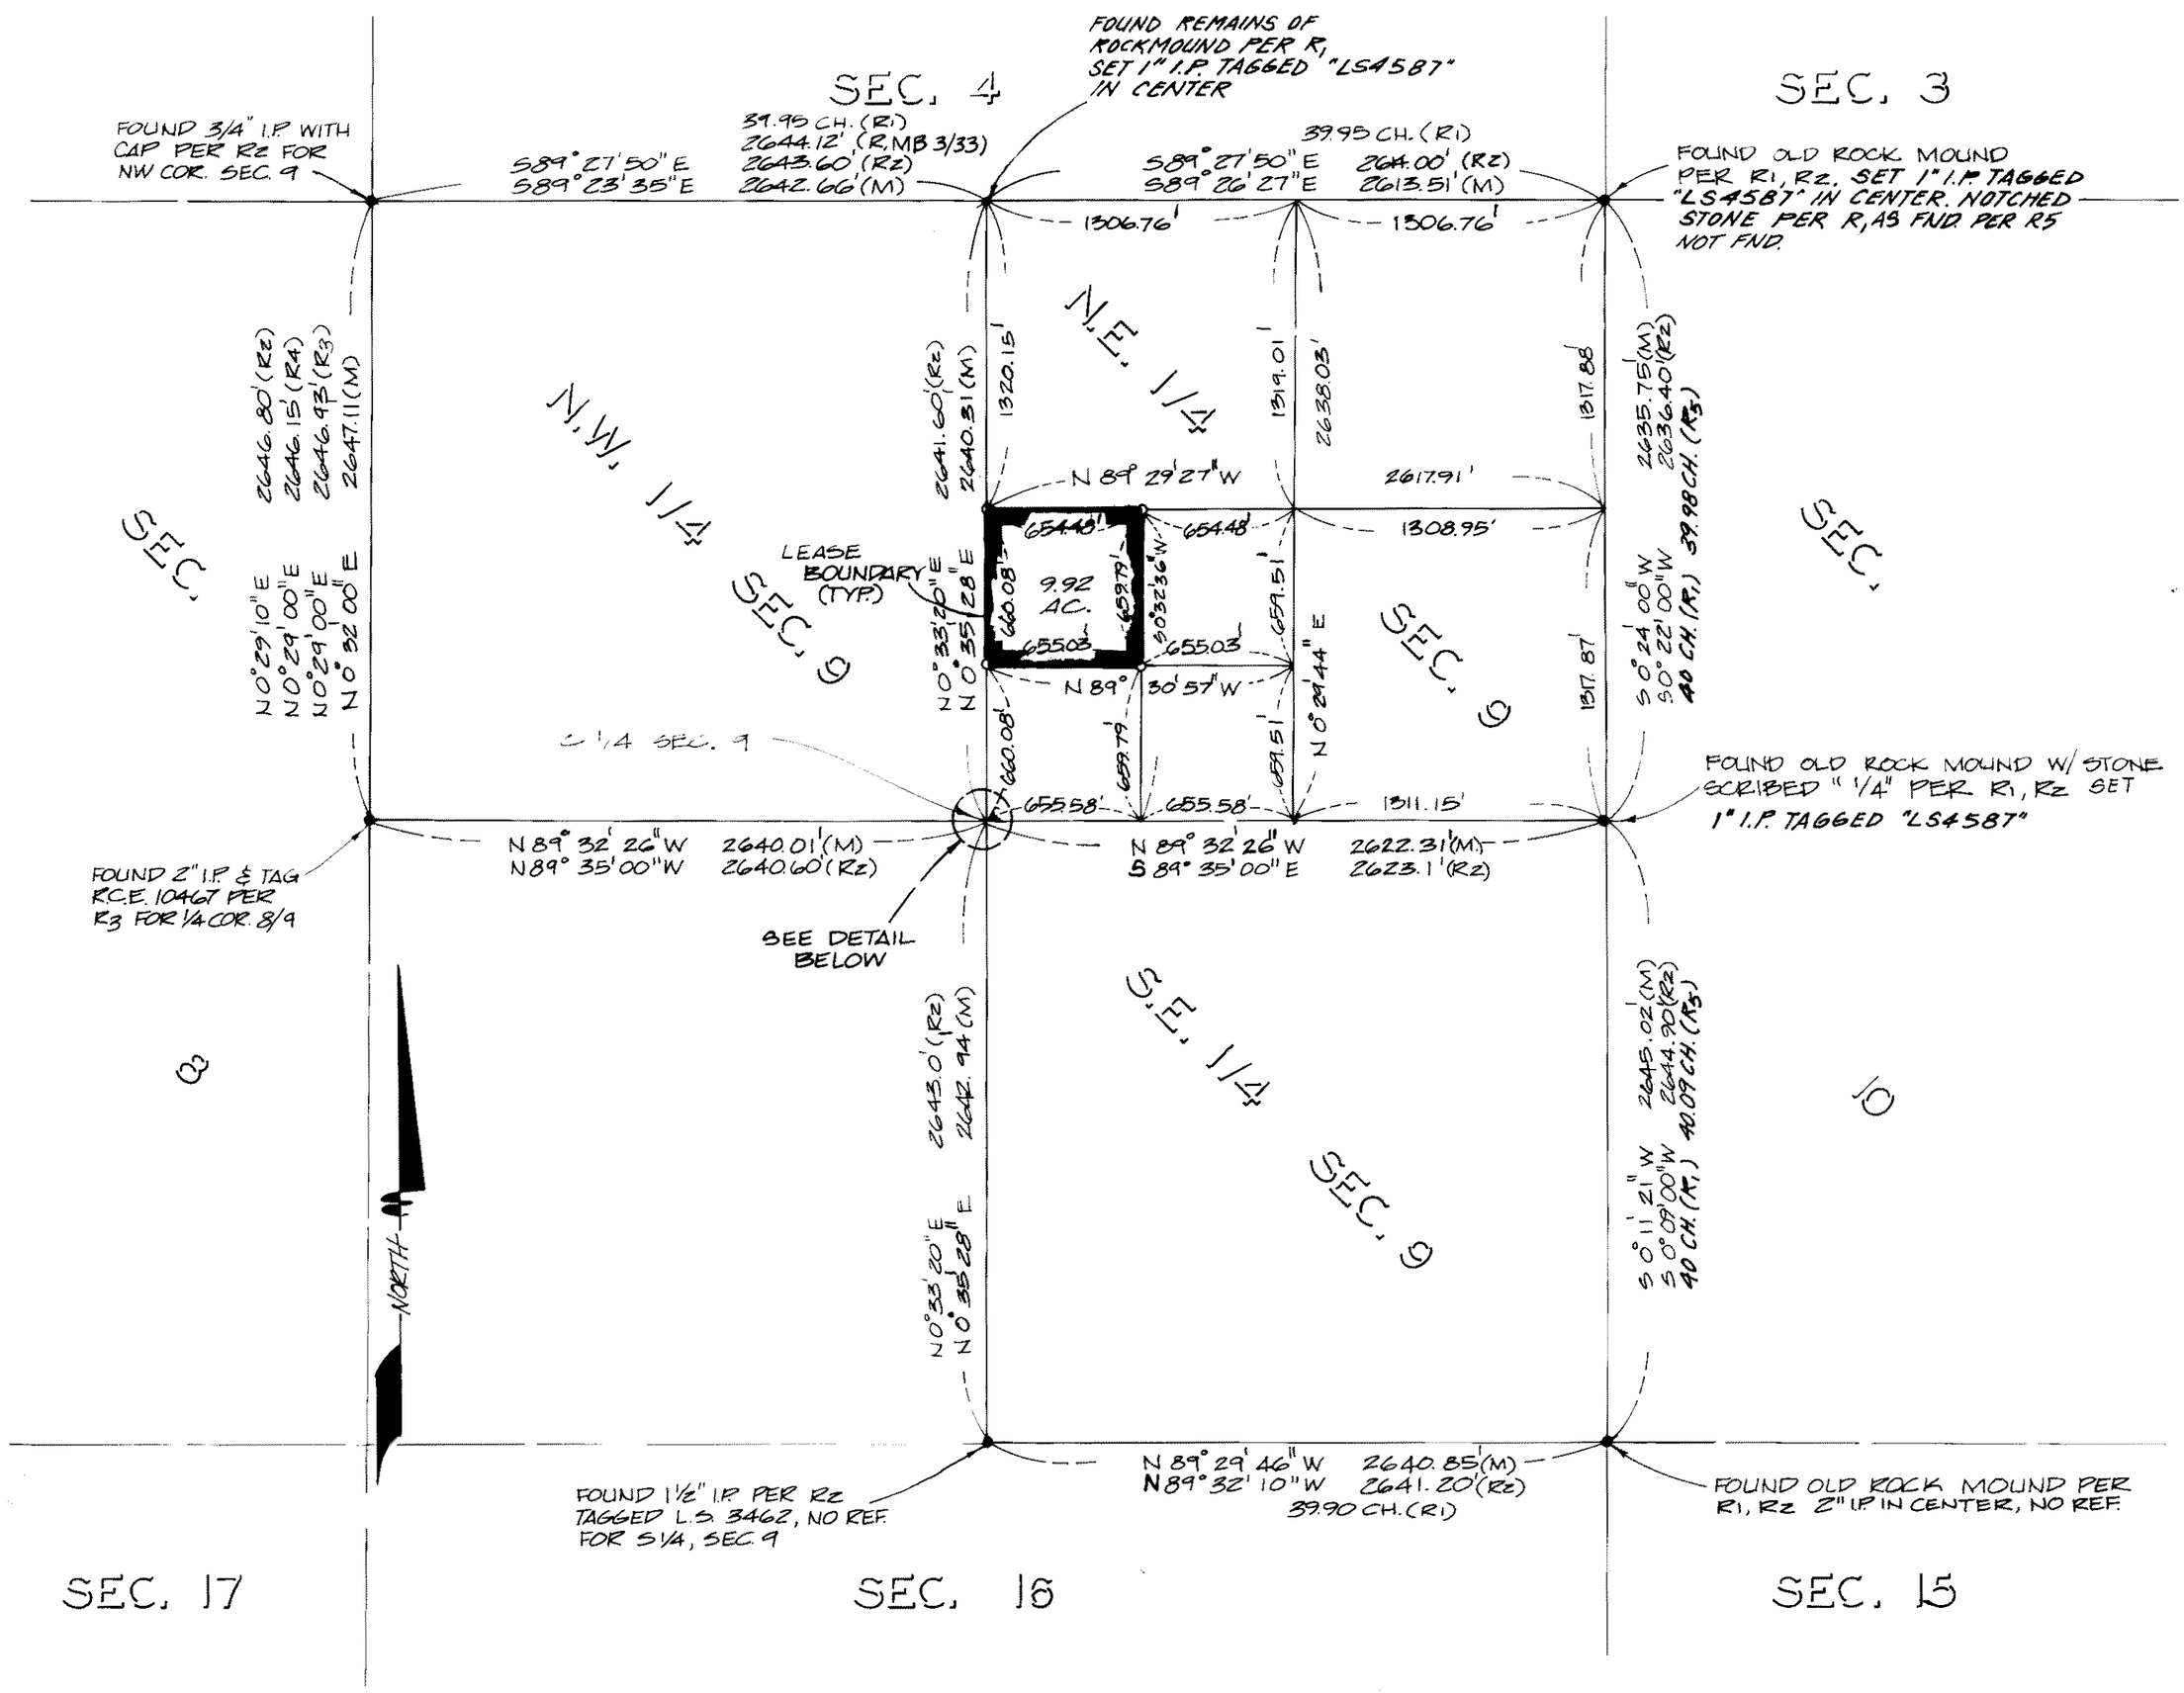


DETAIL
N.T.S.

### LEGEND

- ● FOUND MONUMENT AS NOTED
- ○ SET 2" I.P. TAGGED "LS 4587"
- LEASE BOUNDARY
- R1 RECORD INFORMATION PER G.L.O. NOTES BY A.W. VON SCHMIDT DATED 5/30/1855
- R2 RECORD INFORMATION PER M.B. 1, PG. 40
- R3 RECORD INFORMATION PER P.M.B. 1, PG. 55
- R4 RECORD INFORMATION PER M.B. 3, PG. 82
- R5 RECORD INFORMATION PER G.L.O. NOTES BY GUY REDWINE DATED 7/31/1913

R.S. Vol 2 Page 86

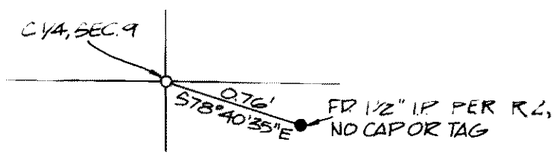TRIAD ENGINEERING CORP., MAMMOTH LAKES, CALIF.