SCALE: 1"=40'

1 SHEET ONLY

RECORD OF SURVEY NO. 36 - 87

BEING A LOT LINE ADJUSTMENT OF LOT 1B, BLOCK 3A, MAMMOTH CAMP TRACT 2 AS RECORDED IN MAP BOOK 1 PAGE 5, PARCEL 2 OF RECORD OF SURVEY NO. 36-52 AS RECORDED IN RECORD OF SURVEY MAP BOOK 2 PAGE 36 AND LOT 2 OF THE RANCH SUBDIVISION, TRACT NO. 36-155 AS RECORDED IN MAP BOOK 10 PAGE 2, IN THE OFFICE OF THE MONO COUNTY RECORDER. BEING LOCATED IN A PORTION OF THE S 1/2 OF THE S 1/2 OF SEC. 3, T.4S., R.27E., M.D.B.& M. IN THE TOWN OF MAMMOTH LAKES, COUNTY OF MONO, STATE OF CALIFORNIA.

SURVEYOR'S STATEMENT:

THIS MAP CORRECTLY REPRESENTS A SURVEY MADE BY ME OR UNDER MY DIRECTION IN CONFORMANCE WITH THE REQUIREMENTS OF THE LAND SURVEYOR'S ACT AT THE REQUEST OF LLOYD MOKLER IN JUNE, 1990.

April 16 1991

DAVID LAVERTY — DATE
L.S. 4587 — LIC. EXP. 9-30-94

COUNTY SURVEYOR'S STATEMENT:

THIS MAP HAS BEEN EXAMINED IN ACCORDANCE WITH SECTION 8766 OF THE LAND SURVEYOR'S ACT THIS 28 DAY OF May 1991.

COUNTY SURVEYOR

JAMES WARD — DATE
R.C.E. 22549 — LIC. EXP. 12-31-93

REGISTERED PROFESSIONAL ENGINEER JAMES M. WARD No. 22549 CIVIL STATE OF CALIFORNIA

RECORDER'S STATEMENT:

FILED THIS 10th DAY OF June 1991, AT 2:19 P .M. IN BOOK 2 OF RECORD OF SURVEY MAPS AT PAGE 105 AT THE REQUEST OF LLOYD MOKLER

INSTRUMENT NO. : #3077
FEE : $5.00

RENN NOLAN
MONO COUNTY RECORDER

BY : Vera M. Miller
DEPUTY COUNTY RECORDER

BASIS OF BEARINGS

THE BASIS OF BEARINGS FOR THIS SURVEY IS THE WESTERLY LINE OF LOTS 2 & 3 OF TRACT 36-155, SHOWN HEREON AS N 00°12'08" E, AS SHOWN ON MAP RECORDED IN TRACT MAP BOOK 10 AT PAGE 2 IN THE OFFICE OF MONO COUNTY RECORDER.

LEGEND

- ● = FND. MONUMENT AS NOTED
- ⊗ = FND. 2" I.P.,"L.S. 4587", AS SET PER R1
- ◉ = FND. 2" I.P.,"L.S. 4587", AS SET PER R5
- ○ = SET 5/8" RB W/CAP, "L.S. 4587"
- R1 = RECORD DATA PER MB 10/2
- R2 = RECORD DATA PER MB 1/5
- R3 = RECORD DATA PER PMB 3/22
- R4 = RECORD DATA PER RSMB 2/36
- R5 = RECORD DATA PER MB 9/56
- R6 = RECORD DATA PER MB 4/60
- R7 = RECORD DATA PER RSMB 2/99

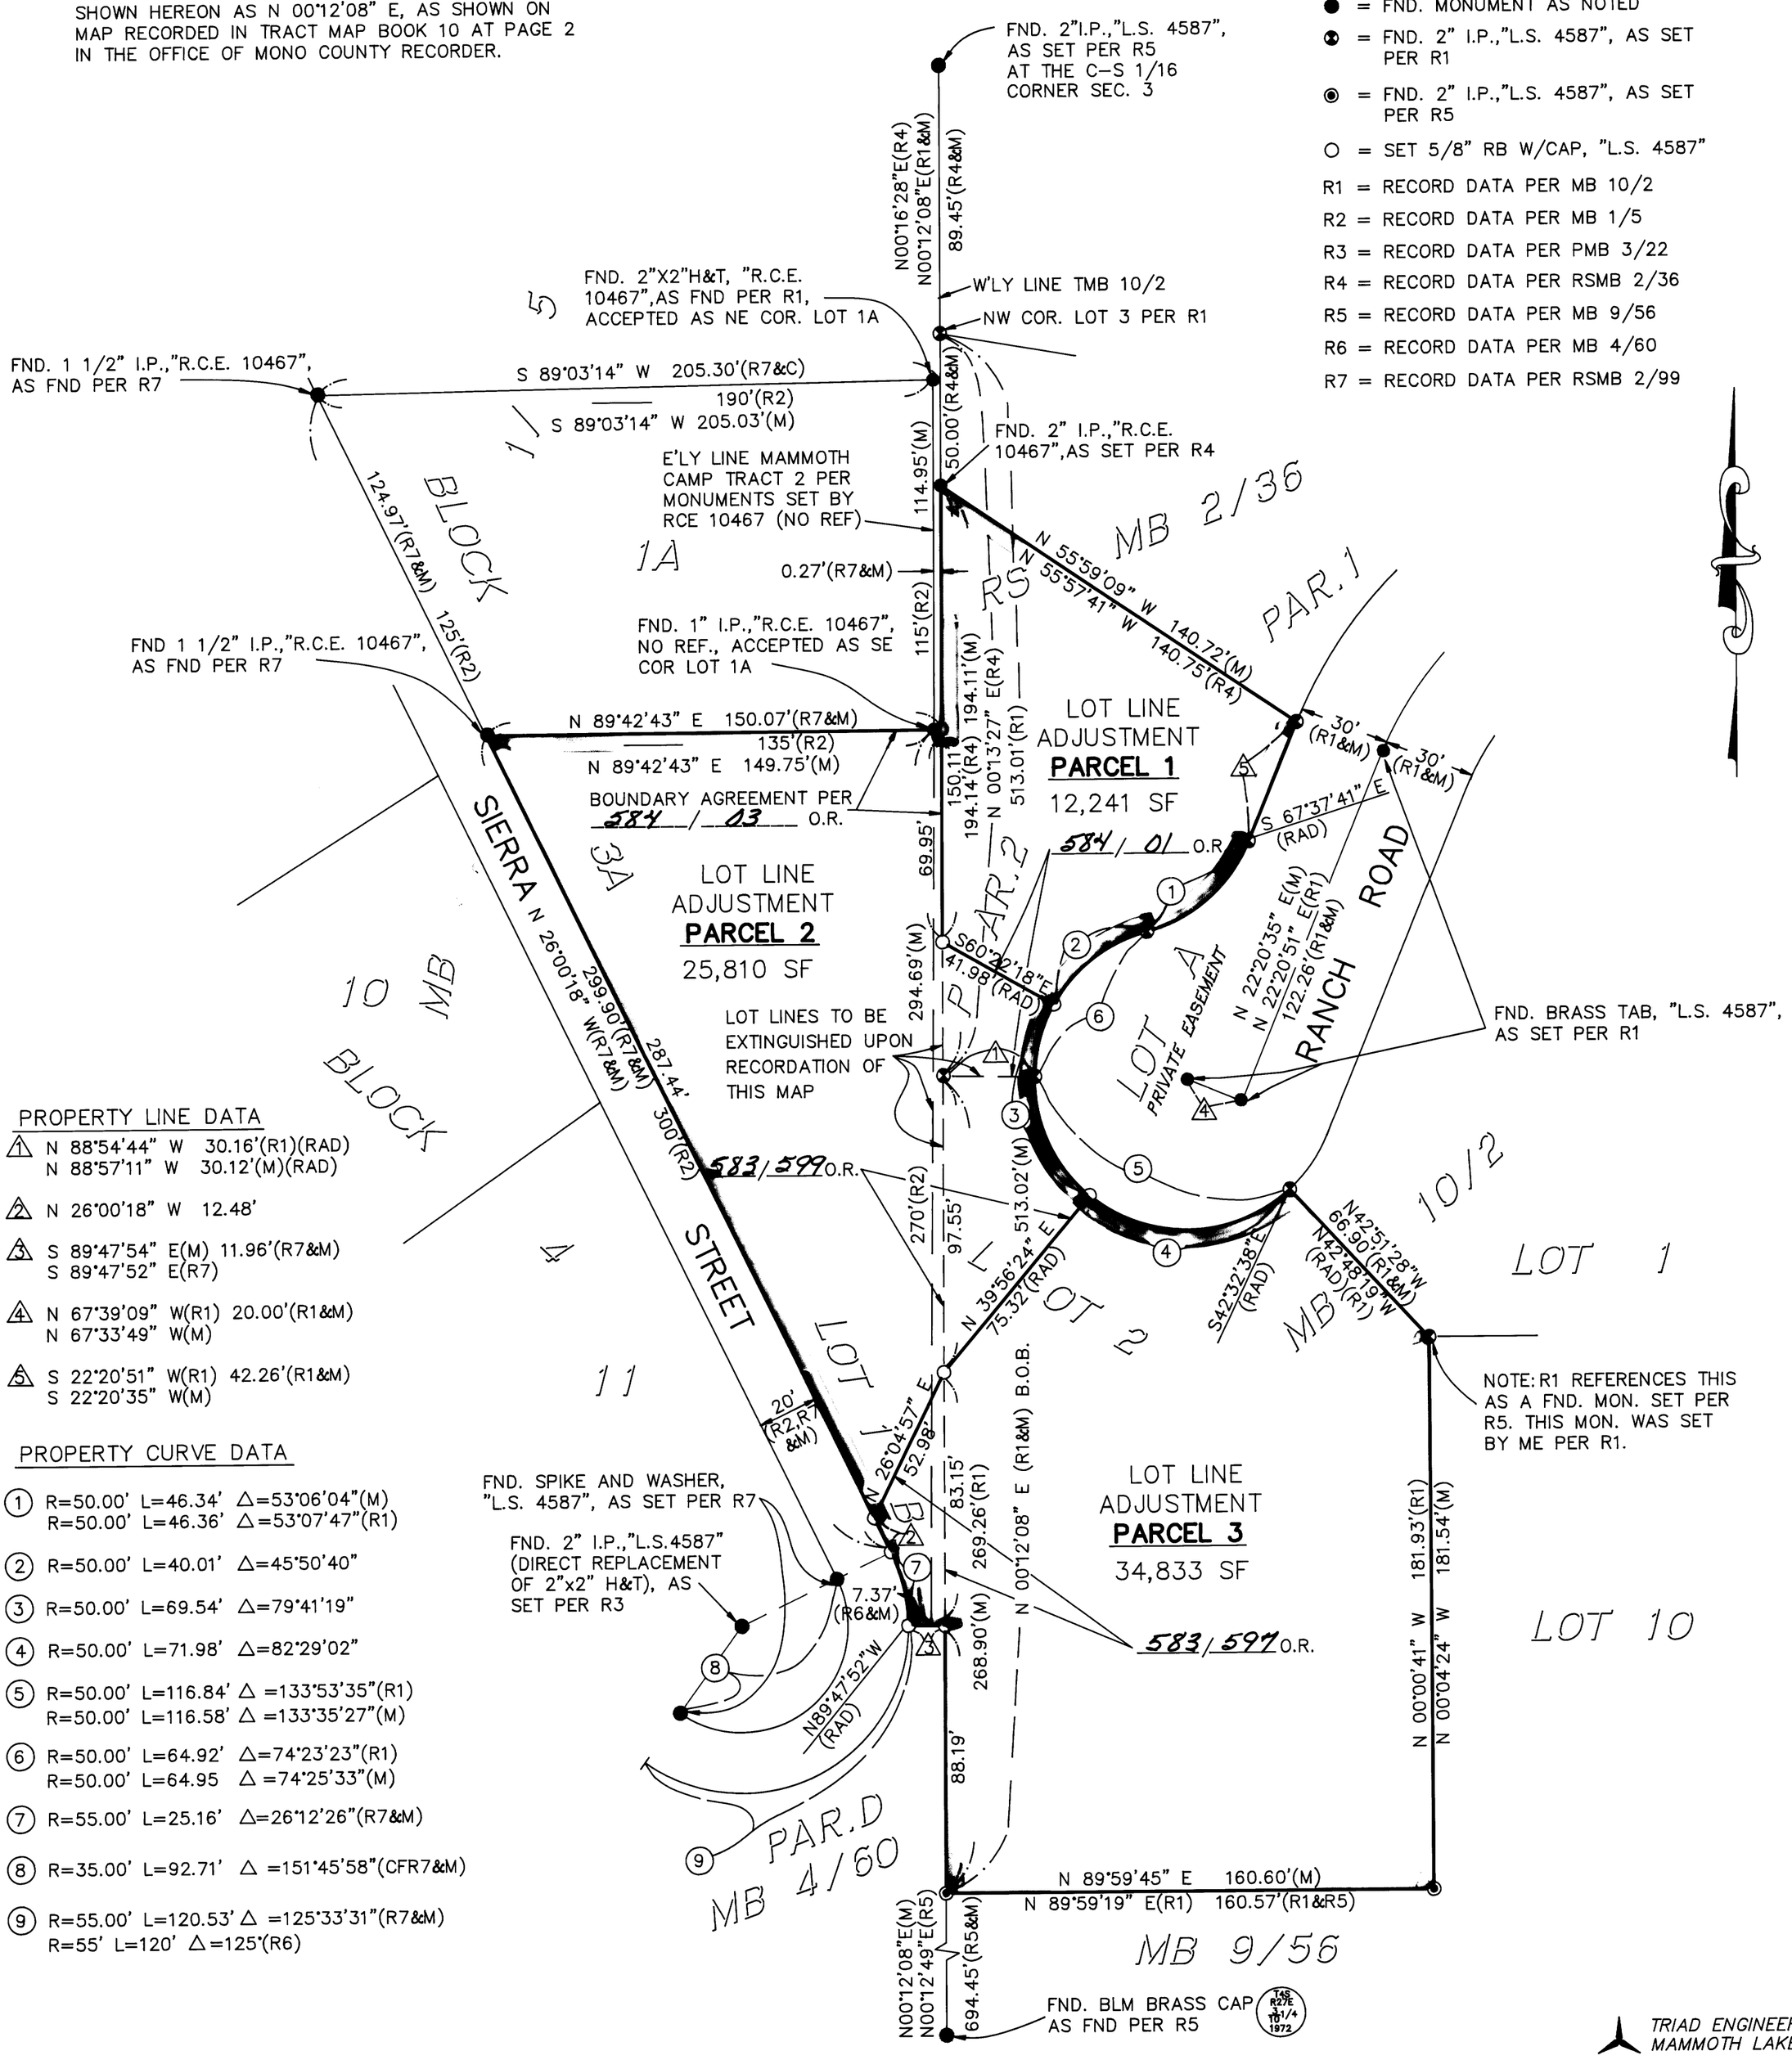

PROPERTY LINE DATA

1. N 88°54'44" W 30.16'(R1)(RAD)
   N 88°57'11" W 30.12'(M)(RAD)
2. N 26°00'18" W 12.48'
3. S 89°47'54" E(M) 11.96'(R7&M)
   S 89°47'52" E(R7)
4. N 67°39'09" W(R1) 20.00'(R1&M)
   N 67°33'49" W(M)
5. S 22°20'51" W(R1) 42.26'(R1&M)
   S 22°20'35" W(M)

PROPERTY CURVE DATA

1. R=50.00' L=46.34' Δ=53°06'04"(M)
   R=50.00' L=46.36' Δ=53°07'47"(R1)
2. R=50.00' L=40.01' Δ=45°50'40"
3. R=50.00' L=69.54' Δ=79°41'19"
4. R=50.00' L=71.98' Δ=82°29'02"
5. R=50.00' L=116.84' Δ =133°53'35"(R1)
   R=50.00' L=116.58' Δ =133°35'27"(M)
6. R=50.00' L=64.92' Δ=74°23'23"(R1)
   R=50.00' L=64.95 Δ =74°25'33"(M)
7. R=55.00' L=25.16' Δ=26°12'26"(R7&M)
8. R=35.00' L=92.71' Δ =151°45'58"(CFR7&M)
9. R=55.00' L=120.53' Δ =125°33'31"(R7&M)
   R=55' L=120' Δ=125°(R6)

TRIAD ENGINEERING CORP., MAMMOTH LAKES, CA.

BOOK 2 OF RECORD OF SURVEY MAPS AT PAGE 105